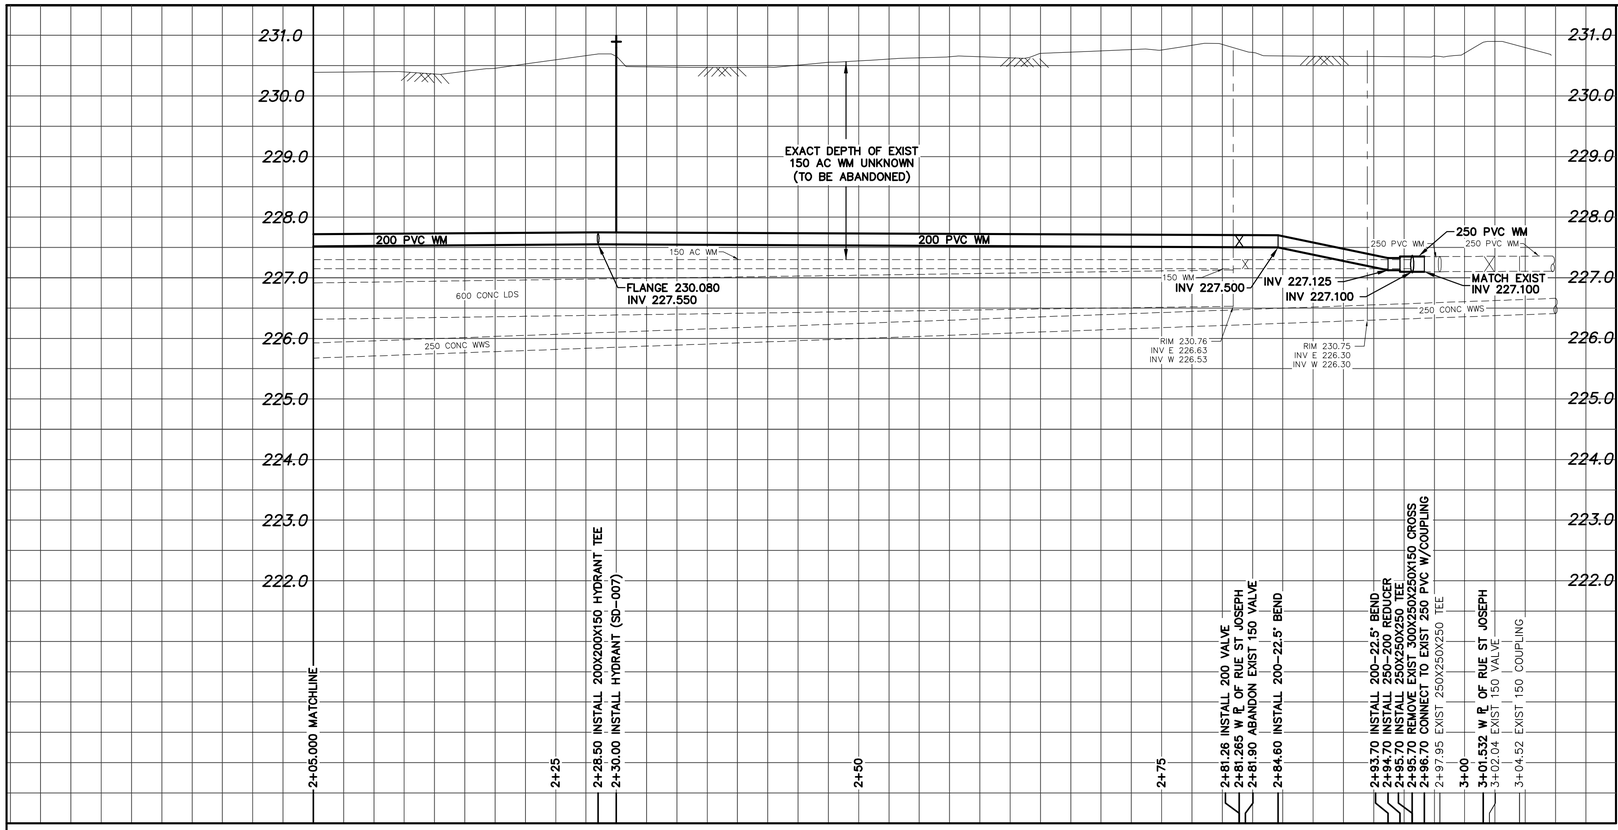

WATER SERVICE INFORMATION

ADDRESS	SIZE (mm) MATERIAL (STREET)	SIZE (mm) MATERIAL (PROP.)	SHORT & LONG MEASUREMENT	CORP. LOCATION	REMARKS
173 RUE NOTRE DAME	–	20	18.300m WEL BLDG	–	RECONNECT SERVICE
COMMERCIAL	–	CU	18.298m WWL RUE ST. JOSEPH		–
170 RUE NOTRE DAME	–	–	–	–	RECONNECT SERVICE
RESIDENTIAL	–	–	–		–
166 RUE NOTRE DAME	–	20	0.84m EWL HSE	–	RECONNECT SERVICE
RESIDENTIAL	–	CU	40.180m WWL RUE ST. JOSEPH		–
162 RUE NOTRE DAME	–	20	2.62m WEL HSE	–	RECONNECT SERVICE
RESIDENTIAL	–	CU	48.506m WWL RUE ST. JOSEPH		–
158 RUE NOTRE DAME	–	20	0.63m WWL HSE	–	RECONNECT SERVICE
RESIDENTIAL	–	CU	66.597m WWL RUE ST. JOSEPH		–
156 RUE NOTRE DAME	–	20	5.24m WEL HSE	–	RECONNECT SERVICE
RESIDENTIAL	–	CU	72.610m WWL RUE ST. JOSEPH		–
156 RUE NOTRE DAME	–	20	5.28m WEL HSE	–	RECONNECT SERVICE
RESIDENTIAL	–	CU	72.650m WWL RUE ST. JOSEPH		–
152 RUE NOTRE DAME	–	20	1.89m WEL HSE	–	RECONNECT SERVICE
RESIDENTIAL	–	CU	85.038m WWL RUE ST. JOSEPH		–
151 RUE NOTRE DAME	–	20	3.57m WEL HSE	–	RECONNECT SERVICE
RESIDENTIAL	–	CU	85.807m WWL RUE ST JOSEPH		–
150 RUE NOTRE DAME	–	20	3.20m WWL HSE	–	RECONNECT SERVICE
RESIDENTIAL	–	CU	79.835m EEL TACHE AVE		–
149 RUE NOTRE DAME	–	20	4.69m WEL HSE	0.9 E OF S/C	RECONNECT SERVICE
RESIDENTIAL	–	CU	95.633m WWL RUE ST JOSEPH		–
147 RUE NOTRE DAME	–	20	3.00m WEL HSE	–	RECONNECT SERVICE
RESIDENTIAL	–	CU	76.209m EEL TACHE AVE		–
146 RUE NOTRE DAME	–	20	OPP WL HSE	–	RECONNECT SERVICE
RESIDENTIAL	–	CU	68.481m EEL TACHE AVE		–
145 RUE NOTRE DAME	–	20	2.16m WEL HSE	–	RECONNECT SERVICE
RESIDENTIAL	–	CU	67.285m EEL TACHE AVE		–
144 RUE NOTRE DAME	–	20	0.51m WWL HSE	–	RECONNECT SERVICE
RESIDENTIAL	–	CU	60.108m EEL TACHE AVE		–
143 RUE NOTRE DAME	–	20	2.16m WEL HSE	–	RECONNECT SERVICE
RESIDENTIAL	–	CU	67.285m EEL TACHE AVE		–
140 RUE NOTRE DAME	–	20	1.94m EWL HSE	–	RECONNECT SERVICE
RESIDENTIAL	–	CU	50.340m EEL TACHE AVE		–
139 RUE NOTRE DAME	20	20	7.65m WEL HSE	0.3 E OF S/C	RECONNECT SERVICE
RESIDENTIAL	CU	CU	50.220m EEL TACHE AVE		–
138 RUE NOTRE DAME	–	20	3.75m WEL HSE	–	RECONNECT SERVICE
RESIDENTIAL	–	CU	41.253m EEL TACHE AVE		–
137 RUE NOTRE DAME	50	50	7.31m WWL HSE	OPP S/C	RECONNECT SERVICE
RESIDENTIAL	CU	CU	30.620m EEL TACHE AVE		–
135 RUE NOTRE DAME	50	50	7.31m WWL HSE	OPP S/C	RECONNECT SERVICE
RESIDENTIAL	CU	CU	30.620m EEL TACHE AVE		–
134 RUE NOTRE DAME	–	20	0.92m WEL HSE	–	RECONNECT SERVICE
RESIDENTIAL	–	CU	33.720m EEL TACHE AVE		–
132 RUE NOTRE DAME	–	20	4.83m WEL HSE	–	RECONNECT SERVICE
RESIDENTIAL	–	CU	18.912m EEL TACHE AVE		–
128 RUE NOTRE DAME	20	20	0.61m WEL HSE	OPP S/C	RECONNECT SERVICE
RESIDENTIAL	CU	CU	10.099m EEL TACHE AVE		–

* SERVICES TO BE RENEWED TO ℄. ALL OTHERS TO BE RECONNECTED

NOTE: CHAINAGES SHOWN ARE ALONG N. ℄ OF RUE NOTRE DAME

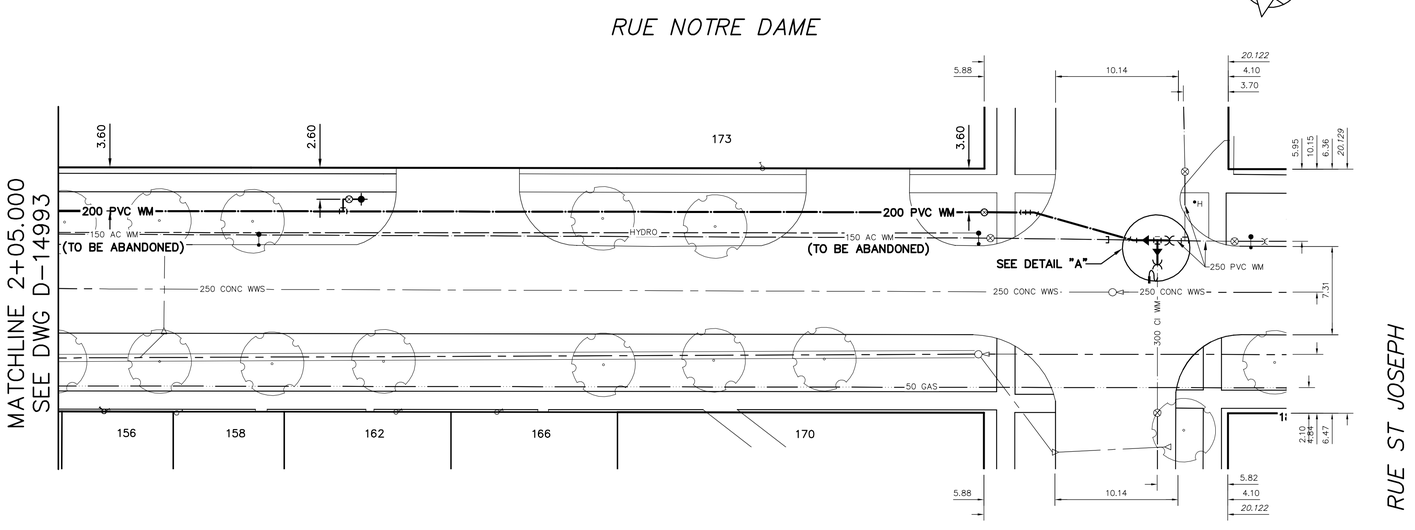

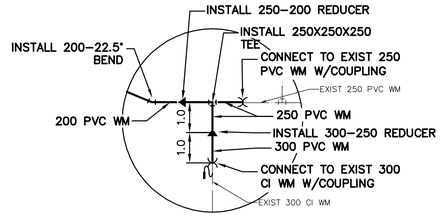

DETAIL "A"
SCALE N.T.S.

FOR INDEX SEE D-14986

NOTE: ALL VALVES TO BE INSTALLED COUNTERCLOCKWISE TO CLOSE

METRIC
WHOLE NUMBERS INDICATE MILLIMETRES
DECIMALIZED NUMBERS INDICATE METRES

0.0 5.0 10.0 15.0 20.0 25.0

WARNING

IF POWER EQUIPMENT OR EXPLOSIVES ARE TO BE USED FOR EXCAVATION ON THIS PROJECT THE CONTRACTOR MUST:

1) NOTIFY THE GAS COMPANY OF THE PROPOSED LOCATION OF EXCAVATION.

2) TAKE PRECAUTION TO AVOID DAMAGE TO GAS COMPANY INSTALLATIONS.

SEE PROVINCIAL REGULATION 210/72 FOR DETAILS

LOCATION APPROVED
UNDERGROUND STRUCTURES

SUPV. U/G STRUCTURES COMMITTEE — DATE

NOTE:

LOCATION OF UNDERGROUND STRUCTURES AS SHOWN ARE BASED ON THE BEST INFORMATION AVAILABLE BUT NO GUARANTEE IS GIVEN THAT ALL EXISTING UTILITIES ARE SHOWN OR THAT THE GIVEN LOCATIONS ARE EXACT. CONFIRMATION OF EXISTENCE AND EXACT LOCATION OF ALL SERVICES MUST BE OBTAINED FROM THE INDIVIDUAL UTILITIES BEFORE PROCEEDING WITH CONSTRUCTION.

B.M.
ELEV.

NO.	REVISIONS	DATE	BY

DESIGNED BY	JC/JF	CHECKED BY	SC
DRAWN BY	RS	APPROVED BY	KZ
SCALE: HORIZONTAL	1:250	RELEASED FOR CONSTRUCTION	KAS ZUREK
VERTICAL	1:50	DATE	18/03/06
DATE			
PLOT DATE:			

ENGINEER'S SEAL
ORIGINAL SIGNED BY S.R.J. COURNOYER 18/03/06

CONSULTANT DRAWING NUMBER
–

BID OPPORTUNITY: 169-2018
CONTRACT NUMBER: 1

FILE PATH:
FILE NAME:

Winnipeg

THE CITY OF WINNIPEG
WATER AND WASTE DEPARTMENT
ENGINEERING DIVISION

NORTH ST BONIFACE WATER MAIN UPGRADES
CONTRACT 1

RUE NOTRE DAME
93 E OF TACHE AVENUE TO RUE ST JOSEPH

SHEET 10 OF 15

CITY DRAWING NUMBER
D-14994