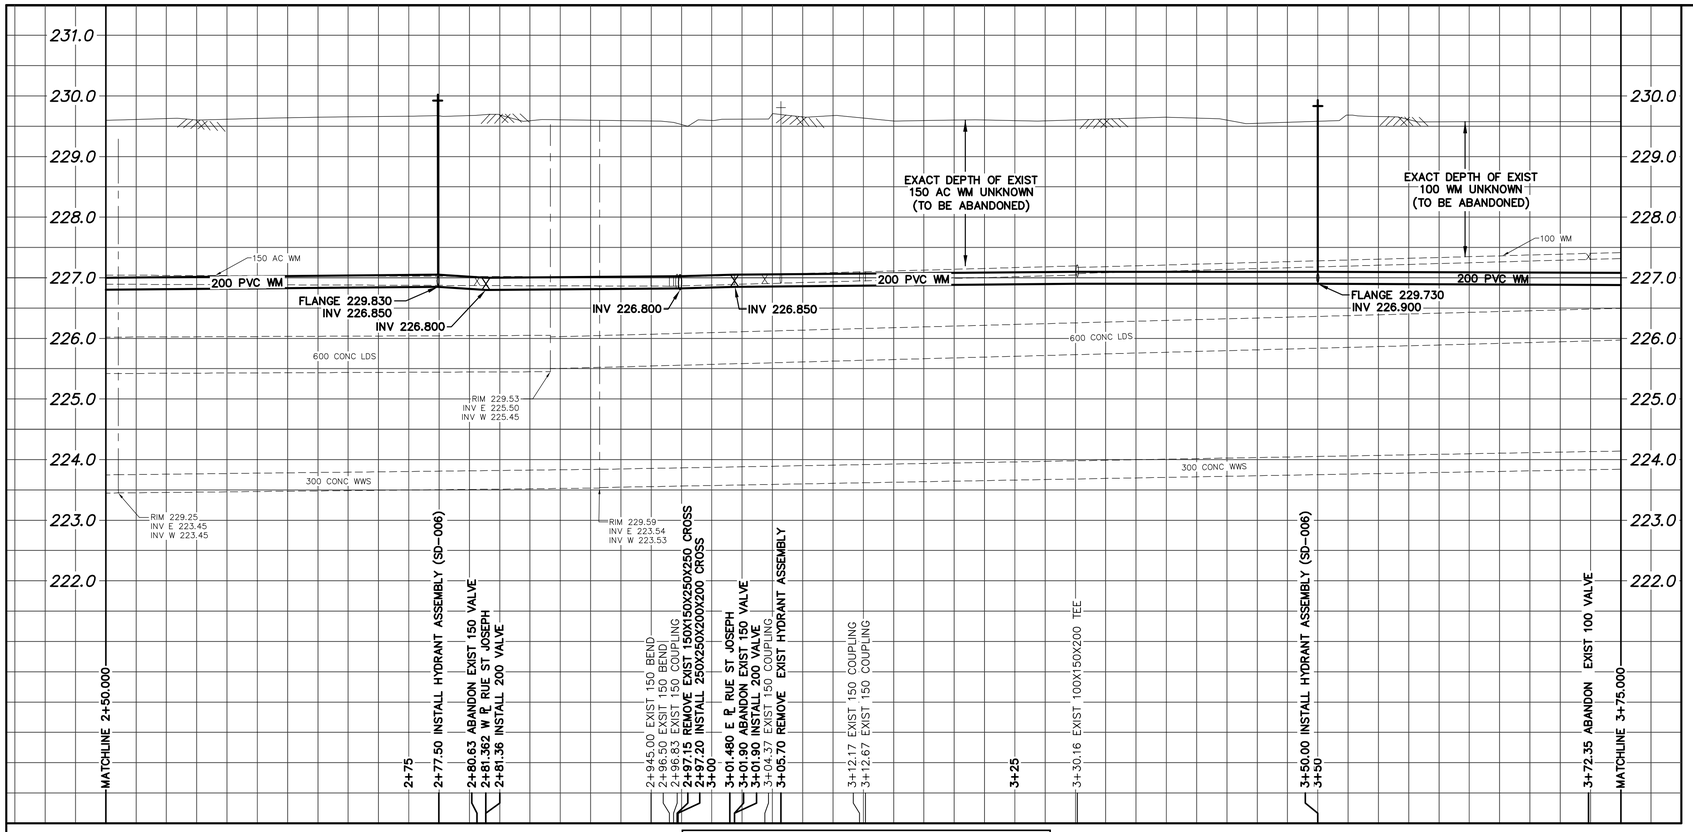

NOTE: CHAINAGES SHOWN ARE ALONG S. ℄ OF RUE LA VERENDRYE

RUE LA VERENDRYE

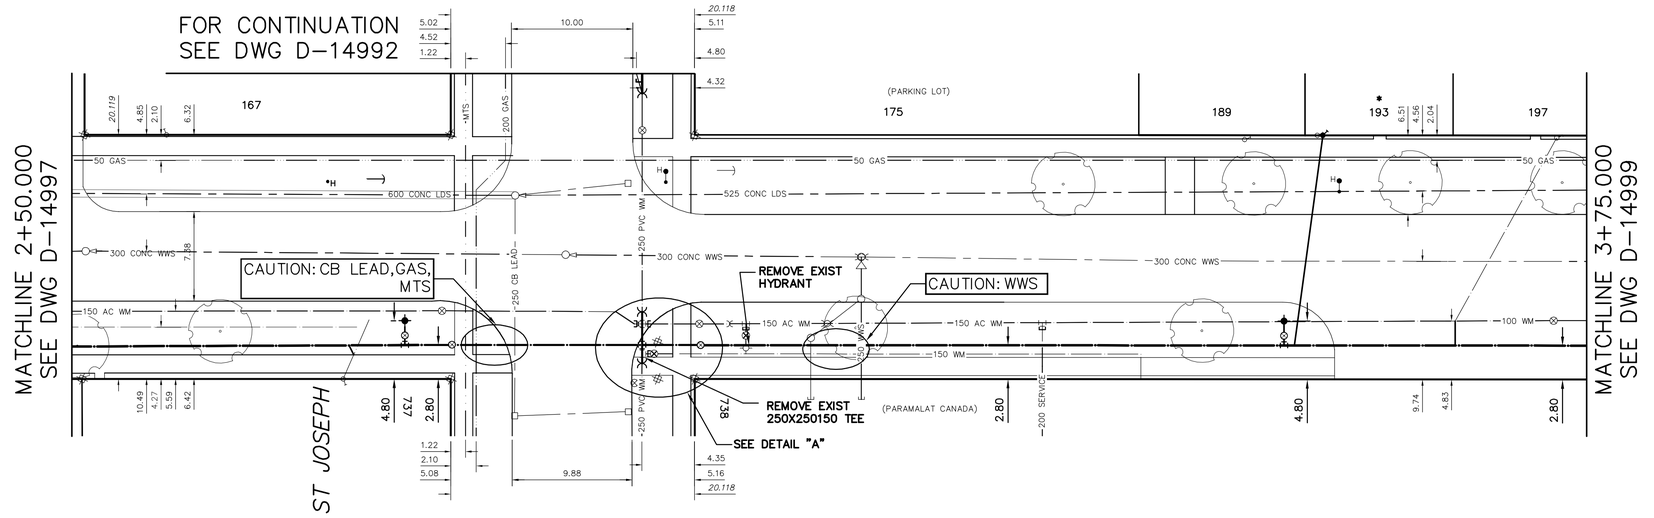

WATER SERVICE INFORMATION

ADDRESS	SIZE (mm) MATERIAL (STREET)	SIZE (mm) MATERIAL (PROP.)	SHORT & LONG MEASUREMENT	CORP. LOCATION	REMARKS
740 TACHE AVE	20	20	0.97m SNL HSE	0.6 N OF S/C	SERVICED OFF
RESIDENTIAL	CU	CU	2.800m SSL RUE LA VERENDRYE		TACHE AVE
750 TACHE AVE	20	20	OPP NL BLDG	OPP VALVE	SERVICED OFF
RESIDENTIAL	CU	CU	37.631m NNL RUE LA VERENDRYE		TACHE AVE
136/138 RUE LA VERENDRYE	20	20	6.19m WEL HSE	OPP S/C	RECONNECT SERVICE
RESIDENTIAL	CU	CU	37.178m EEL TACHE AVE	–	–
137 RUE LA VERENDRYE	20	20	5.44m WEL HSE	5.2 E OF S/C	RECONNECT SERVICE
RESIDENTIAL	CU	CU	37.886m EEL TACHE AVE		–
140 RUE LA VERENDRYE	–	20	1.52m EWL HSE	–	RECONNECT SERVICE
RESIDENTIAL	–	CU	47.550m EEL TACHE AVE		–
141 RUE LA VERENDRYE	–	20	3.10m WEL HSE	–	RECONNECT SERVICE
RESIDENTIAL	–	CU	56.399m EEL TACHE AVE		–
144 RUE LA VERENDRYE	–	20	0.77m EEL HSE	–	RECONNECT SERVICE
RESIDENTIAL	–	CU	74.240m EEL TACHE AVE		–
145/147 RUE LA VERENDRYE	25	25	2.88m WEL HSE	3.3 W OF S/C	RECONNECT SERVICE
RESIDENTIAL	CU	CU	73.291m EEL TACHE AVE		–
148 RUE LA VERENDRYE	–	–	–	–	RECONNECT SERVICE
RESIDENTIAL	–	–	81.453m EEL TACHE AVE		–
149 RUE LA VERENDRYE	–	20	1.84m WWL HSE	–	RECONNECT SERVICE
RESIDENTIAL	–	CU	78.444m EEL TACHE AVE		–
151 RUE LA VERENDRYE	20	20	1.97m EEL HSE	1.9 E OF S/C	RECONNECT SERVICE
RESIDENTIAL	CU	CU	101.196m EEL TACHE AVE		–
152 RUE LA VERENDRYE	20	20	3.97m EWL HSE	OPP S/C	RECONNECT SERVICE
RESIDENTIAL	CU	CU	86.661m WWL RUE ST. JOSEPH		–
153 RUE LA VERENDRYE	20	20	3.56m WEL HSE	0.7 W OF S/C	RECONNECT SERVICE
RESIDENTIAL	CU	CU	75.484m WWL RUE ST. JOSEPH		–
155 RUE LA VERENDRYE	20	20	5.57m WEL HSE	OPP S/C	RECONNECT SERVICE
RESIDENTIAL	CU	CU	66.979m WWL RUE ST. JOSEPH		–
158/160 RUE LA VERENDRYE	150	150	2.01m WEL HSE	–	RECONNECT SERVICE
RESIDENTIAL	CONC	CONC	50.800m WWL RUE ST. JOSEPH		–
159 RUE LA VERENDRYE	20	20	2.13m WEL HSE	0.9 W OF S/C	RECONNECT SERVICE
RESIDENTIAL	CU	CU	53.343m WWL RUE ST. JOSEPH		–
164 RUE LA VERENDRYE	20	20	1.80m WEL HSE	–	RECONNECT SERVICE
RESIDENTIAL	CU	CU	42.687m WWL RUE ST. JOSEPH		–
165 RUE LA VERENDRYE	–	20	1.59m WEL HSE	–	RECONNECT SERVICE
RESIDENTIAL	–	CU	39.266m WWL RUE ST. JOSEPH		–
166 RUE LA VERENDRYE	–	20	3.54m WWL HSE	–	RECONNECT SERVICE
RESIDENTIAL	–	CU	43.708m WWL RUE ST. JOSEPH		–
167 RUE LA VERENDRYE	–	20	3.92m EWL HSE	–	RECONNECT SERVICE
RESIDENTIAL	–	CU	23.447m WWL RUE ST. JOSEPH		–
737 RUE ST. JOSEPH	20	38	5.11m WEL BLDG	2.5 E OF S/C	RECONNECT SERVICE
COMMERCIAL	CU	CU	8.878m WWL RUE ST. JOSEPH		–
738 RUE ST. JOSEPH	200	200	27.98m EWL BLDG	40.8 W OF S/C	SERVICED OFF RUE ST. JOSEPH
COMMERCIAL	–	–	28.678m EEL RUE ST. JOSEPH		CUT OFF SERVICE
738 RUE ST. JOSEPH	150	150	36.11m EWL BLDG	OPP VALVE	CUT OFF SERVICE
RESIDENTIAL	–	–	36.803m EEL RUE ST. JOSEPH		–
189 RUE LA VERENDRYE	–	20	4.20m WEL HSE	–	RECONNECT SERVICE
RESIDENTIAL	–	CU	45.753m EEL RUE ST. JOSEPH		–
* 193 RUE LA VERENDRYE	–	12	OPP WL HSE	–	RENEW TO ℄ W/20 CU
RESIDENTIAL	–	LEAD	51.362m EEL RUE ST. JOSEPH		–
197 RUE LA VERENDRYE	20	20	2.09m WWL HSE	OPP S/C	RECONNECT SERVICE
RESIDENTIAL	CU	CU	62.901m EEL RUE ST. JOSEPH		–
199 RUE LA VERENDRYE	–	12	2.79m WEL HSE	–	RECONNECT SERVICE
RESIDENTIAL	–	CU	82.588m EEL RUE ST. JOSEPH		–
203 RUE LA VERENDRYE	20	20	2.43m WEL HSE	1.3 W OF S/C	RECONNECT SERVICE
RESIDENTIAL	CU	CU	98.519m EEL RUE ST. JOSEPH		–
209 RUE LA VERENDRYE	–	20	4.05m WEL HSE	–	RECONNECT SERVICE
RESIDENTIAL	–	CU	113.686m EEL RUE ST. JOSEPH		–
* 210/210½ RUE LA VERENDRYE	–	12	3.68m EEL HSE	–	RENEW TO ℄ W/20 CU
RESIDENTIAL	–	LEAD	119.782m EEL RUE ST. JOSEPH		–
212/212½ RUE LA VERENDRYE	–	20	1.10m WEL HSE	–	RECONNECT SERVICE
RESIDENTIAL	–	CU	122.189m EEL RUE ST. JOSEPH		–
214 RUE LA VERENDRYE	–	20	1.84m WEL HSE	–	RECONNECT SERVICE
RESIDENTIAL	–	CU	134.109m EEL RUE ST. JOSEPH		–
215/217 RUE LA VERENDRYE	–	25	4.45m WEL HSE	–	RECONNECT SERVICE
RESIDENTIAL	–	CU	88.662m WWL RUE LANGEVIN		–
216 RUE LA VERENDRYE	–	20	2.85m WEL HSE	–	RECONNECT SERVICE
RESIDENTIAL	–	CU	75.718m WEL RUE LANGEVIN		–
219 RUE LA VERENDRYE	–	20	5.75m EWL HSE	–	RECONNECT SERVICE
RESIDENTIAL	–	CU	73.356m WWL RUE LANGEVIN		–
220 RUE LA VERENDRYE	–	20	2.34m WEL HSE	–	RECONNECT SERVICE
RESIDENTIAL	–	CU	63.914m WWL RUE LANGEVIN		–
221 RUE LA VERENDRYE	–	20	3.46m EWL HSE	–	RECONNECT SERVICE
RESIDENTIAL	–	CU	56.220m WWL RUE LANGEVIN		–
224 RUE LA VERENDRYE	–	20	1.17m WEL HSE	–	RECONNECT SERVICE
RESIDENTIAL	–	CU	50.222m WWL RUE LANGEVIN		–
225 RUE LA VERENDRYE	–	20	0.32m WEL HSE	–	RECONNECT SERVICE
RESIDENTIAL	–	CU	43.305m WWL RUE LANGEVIN		–
226 RUE LA VERENDRYE	–	20	1.83m EWL HSE	–	RECONNECT SERVICE
RESIDENTIAL	–	CU	43.881m WWL RUE LANGEVIN		–
227 RUE LA VERENDRYE	–	20	1.36m EWL HSE	–	RECONNECT SERVICE
RESIDENTIAL	–	CU	37.948m WWL RUE LANGEVIN		–
228 RUE LA VERENDRYE	–	20	0.56m EWL HSE	–	RECONNECT SERVICE
RESIDENTIAL	–	CU	33.733m WWL RUE LANGEVIN		–
232 RUE LA VERENDRYE	–	20	2.53m EWL HSE	–	RECONNECT SERVICE
RESIDENTIAL	–	CU	20.776m WWL RUE LANGEVIN		–
234 RUE LA VERENDRYE	–	20	1.24m EWL HSE	–	RECONNECT SERVICE
RESIDENTIAL	–	CU	10.217m WWL RUE LANGEVIN		–
235 RUE LA VERENDRYE	–	16	4.89m SNL HSE	–	SERVICED OFF
RESIDENTIAL	–	–	11.001m NNL RUE LA VERENDRYE		RUE LANGEVIN

* SERVICES TO BE RENEWED TO ℄. ALL OTHERS TO BE RECONNECTED

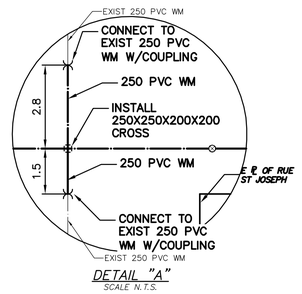

DETAIL "A"
SCALE N.T.S.

FOR INDEX SEE D-14986

NOTE: ALL VALVES TO BE INSTALLED COUNTERCLOCKWISE TO CLOSE

METRIC
WHOLE NUMBERS INDICATE MILLIMETRES
DECIMALIZED NUMBERS INDICATE METRES

0.0 5.0 10.0 15.0 20.0 25.0

WARNING

IF POWER EQUIPMENT OR EXPLOSIVES ARE TO BE USED FOR EXCAVATION ON THIS PROJECT THE CONTRACTOR MUST:

1) NOTIFY THE GAS COMPANY OF THE PROPOSED LOCATION OF EXCAVATION.

2) TAKE PRECAUTION TO AVOID DAMAGE TO GAS COMPANY INSTALLATIONS.

SEE PROVINCIAL REGULATION 210/72 FOR DETAILS

LOCATION APPROVED
UNDERGROUND STRUCTURES

SUPV. U/G STRUCTURES COMMITTEE _____ DATE _____

NOTE:
LOCATION OF UNDERGROUND STRUCTURES AS SHOWN ARE BASED ON THE BEST INFORMATION AVAILABLE BUT NO GUARANTEE IS GIVEN THAT ALL EXISTING UTILITIES ARE SHOWN OR THAT THE GIVEN LOCATIONS ARE EXACT. CONFIRMATION OF EXISTENCE AND EXACT LOCATION OF ALL SERVICES MUST BE OBTAINED FROM THE INDIVIDUAL UTILITIES BEFORE PROCEEDING WITH CONSTRUCTION.

B.M.
ELEV.

NO.	REVISIONS	DATE	BY

DESIGNED BY	JF/JC	CHECKED BY	SC
DRAWN BY	RS	APPROVED BY	KZ
SCALE: HORIZONTAL	1:250	RELEASED FOR CONSTRUCTION	KAS ZUREK
VERTICAL	1:50	DATE	18/03/06
DATE			

PLOT DATE:

ENGINEER'S SEAL
ORIGINAL SIGNED BY S.R.J. COURNOYER 18/03/06

CONSULTANT DRAWING NUMBER
–

BID OPPORTUNITY: 169-2018
CONTRACT NUMBER: 1

FILE PATH:
FILE NAME:

Winnipeg

THE CITY OF WINNIPEG
WATER AND WASTE DEPARTMENT
ENGINEERING DIVISION

NORTH ST BONIFACE WATER MAIN UPGRADES
CONTRACT 1

RUE LA VERENDRYE
150 E OF TACHE AVENUE TO
113 E OF RUE ST JOSEPH

SHEET 14 OF 15

CITY DRAWING NUMBER
D-14998