sheet size - Super A1 24" x 36" plotscale - 1:1 (metric)

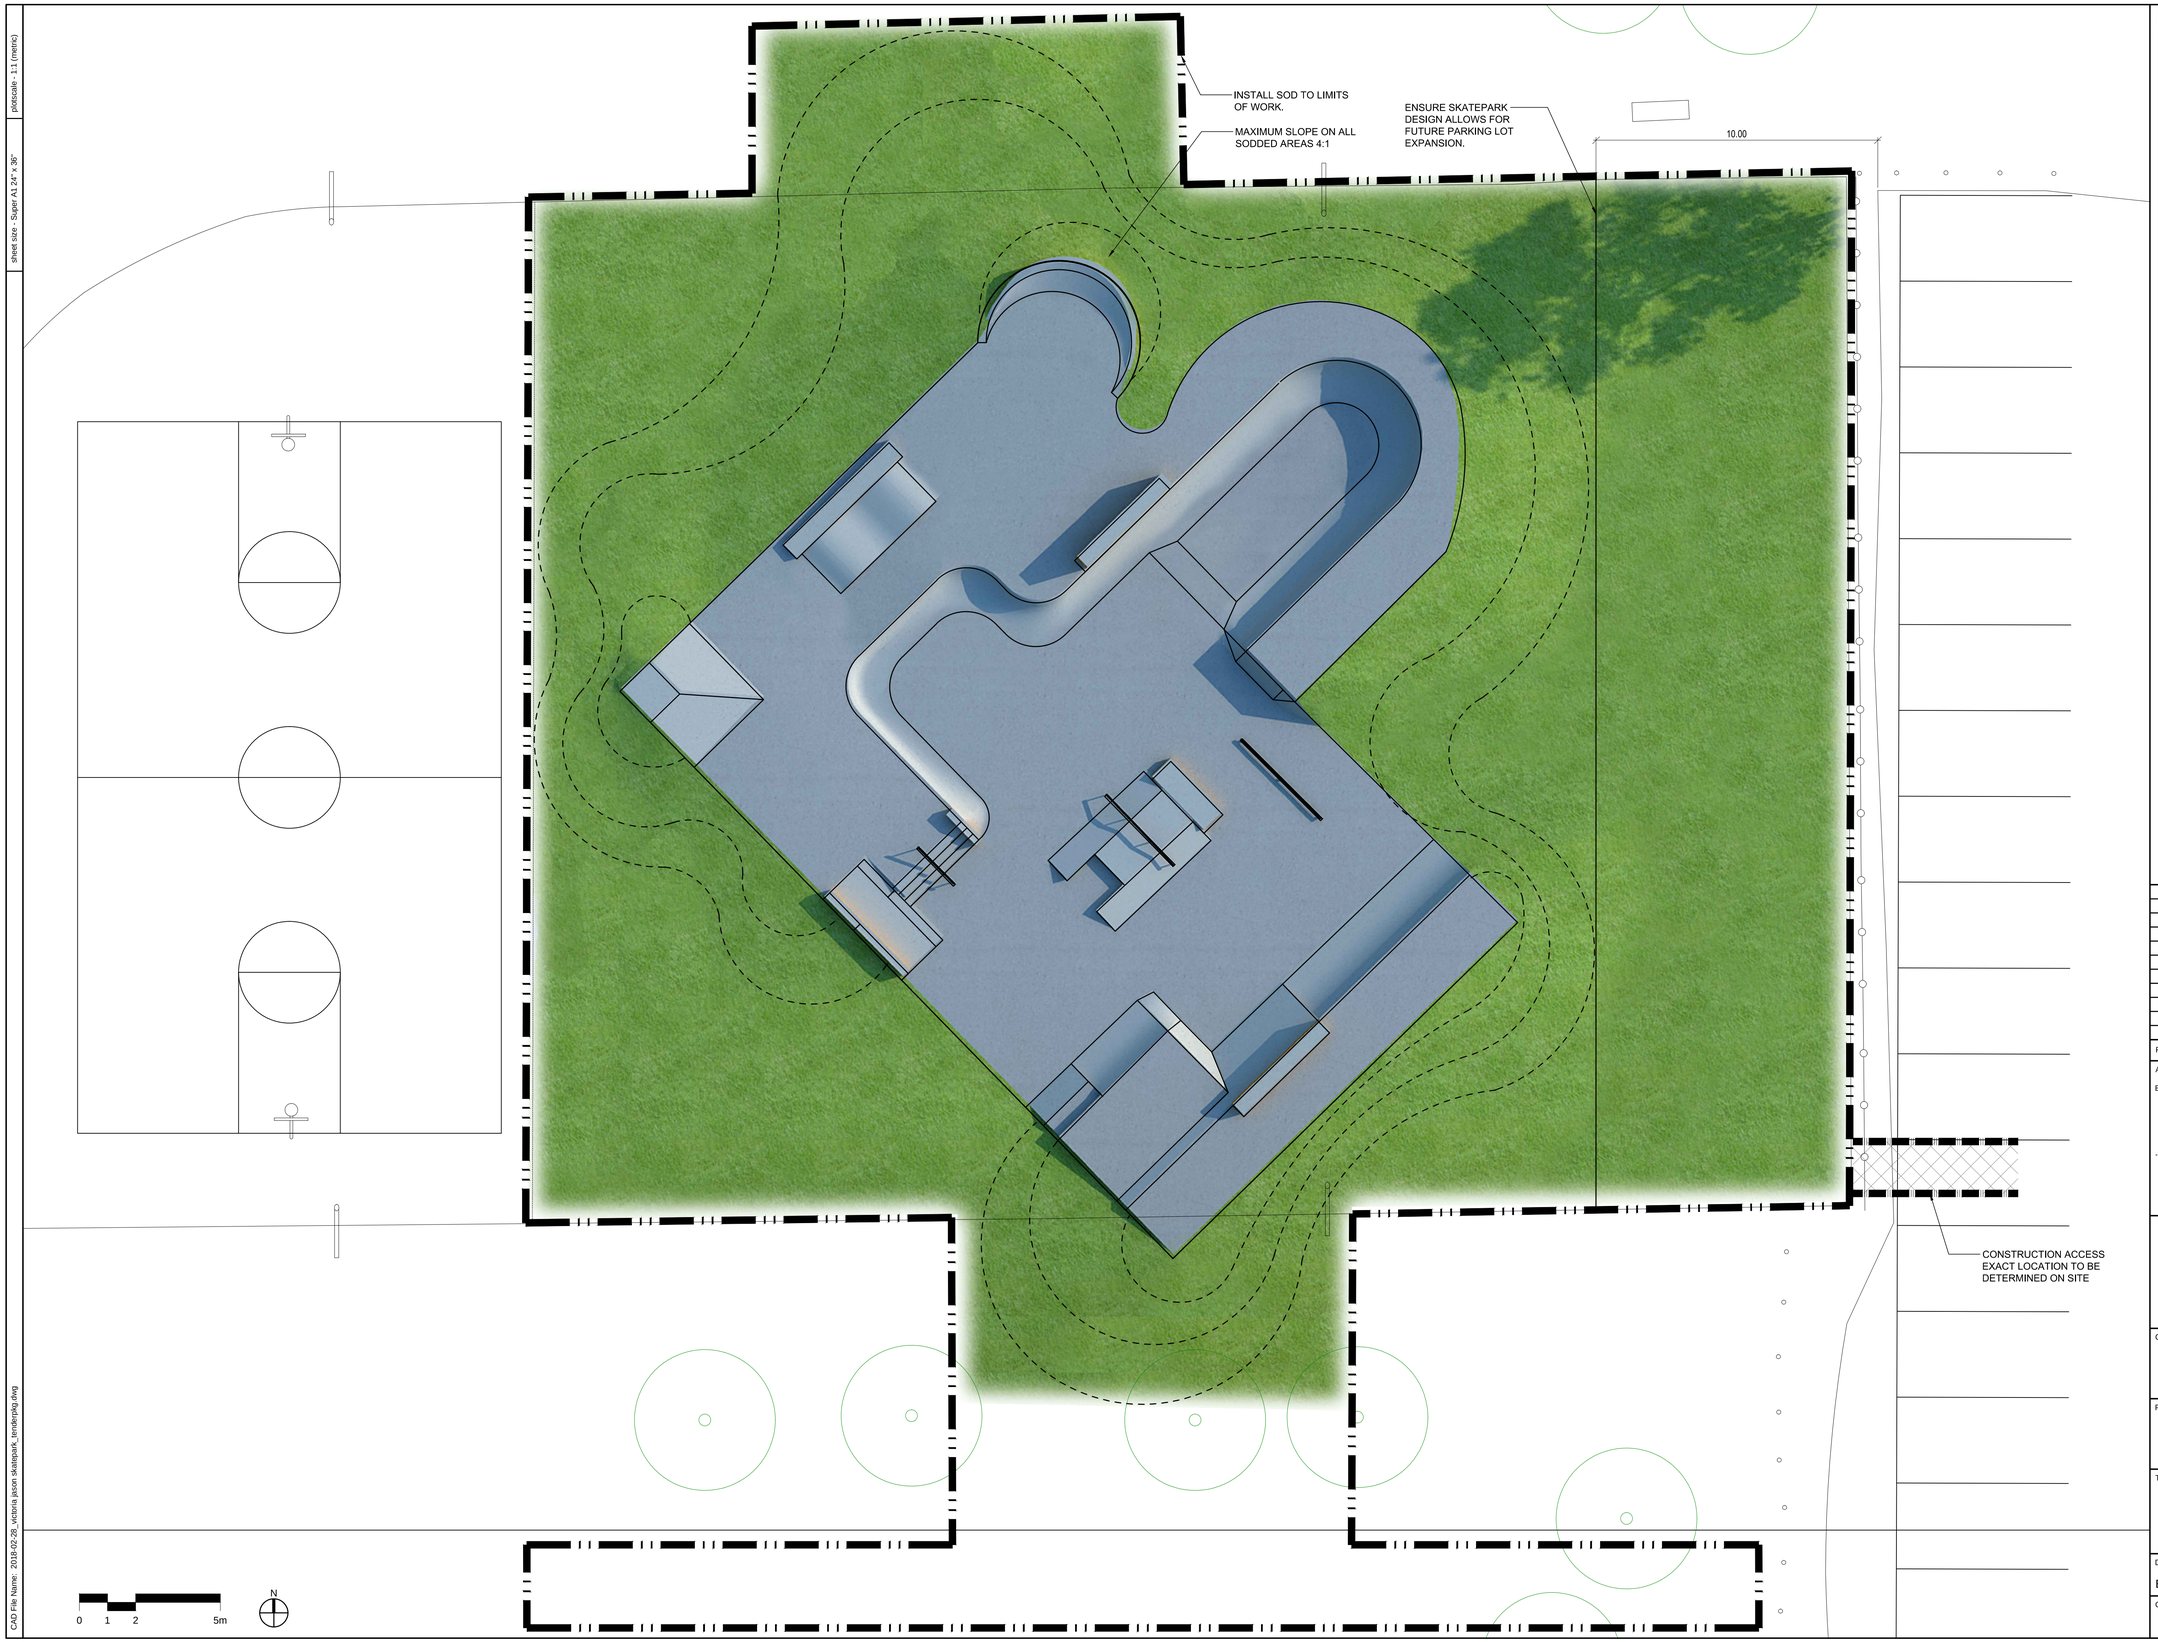

NOTES:

GENERAL NOTES

1. ALL EXISTING TREES, SHRUBS, SIDEWALKS, CURBS, SOD, UTILITIES AND PAVING TO BE PROTECTED (UNLESS OTHERWISE NOTED) DURING CONSTRUCTION TO CITY OF WINNIPEG STANDARDS. CONTRACTOR TO MAKE GOOD ALL DAMAGED AREAS DURING CONSTRUCTION BOTH ON AND OFF SITE TO CITY OF WINNIPEG STANDARDS AT THE CONTRACTORS COST.
2. MAINTAIN EXISTING GRADE AND DRAINAGE PATTERNS, ENSURE POSITIVE DRAINAGE.
3. ELEVATIONS SHOWN REPRESENT FINISHED GRADE. CONTRACTOR TO ENSURE SUB-GRADE FORMED TO ALLOW FOR TOPSOIL AND SEED AS PER CW 3520-R7.
4. ALL GRADES TO BE APPROVED BY CONTRACT ADMINISTRATOR PRIOR TO INSTALLATION.
5. CONTRACTOR TO ENSURE FILL AREAS BLEND SMOOTHLY WITH EXISTING GRADE.
6. REFER ALSO TO WRITTEN SPECIFICATIONS

LEGEND

- LIMITS OF WORK
- CONSTRUCTION ACCESS LOCATION
- EXISTING CHAIN LINK FENCE
- EXISTING TREE

REV	YY / MM / DD	DESCRIPTION	BY

A. SECTION LETTER OR DETAIL NUMBER,
B. DRAWING WHERE SECTION OR DETAIL IS DRAWN,

OR

DRAWING WHERE SECTION OR DETAIL IS INDICATED,
— SECTION OR DETAIL SHOWN ON SAME DRAWING.

A / B A / ---

SEAL

SCATLIFF + MILLER + MURRAY
visionary urban design + landscapes

CLIENT: CITY OF WINNIPEG

PROJECT: VICTORIA JASON PARK SKATEPARK

TITLE: CONCEPT SKETCH 1

DESIGN	DRAWN	DATE - Y / M / D	SCALE
BS	ML	2018/02/28	1:100
CHECKED	APPROVED	JOB NO.	DRAWING NO.
		17-0107-012	SK01

CAD File Name: 2018-02-28_victoria jason skatepark_landscplg.dwg