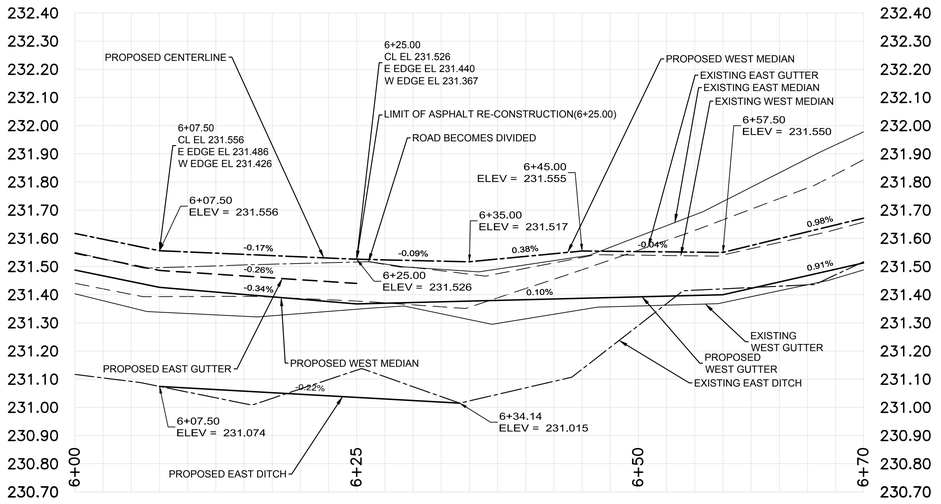


ASSINIBOINE PARK DRIVE

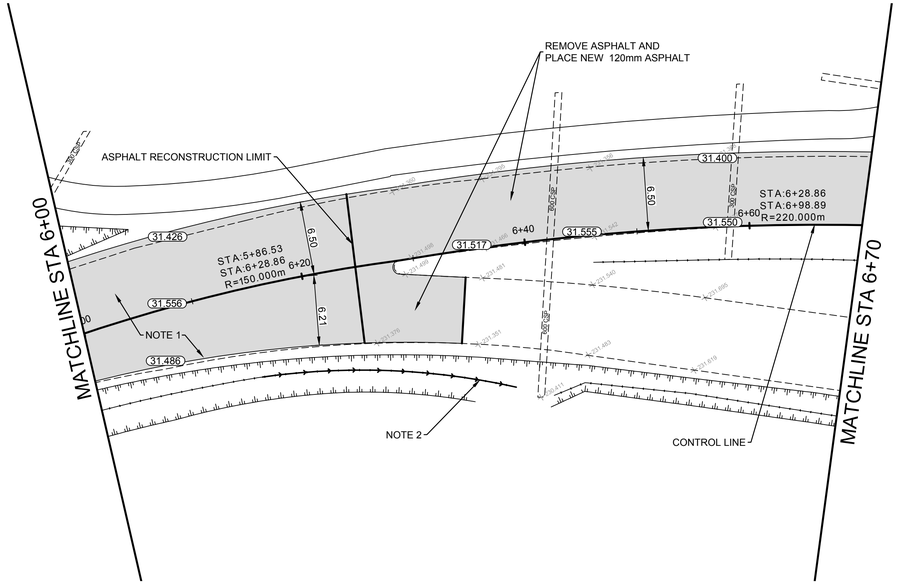


## ASSINIBOINE PARK DRIVE @ STN 6+20

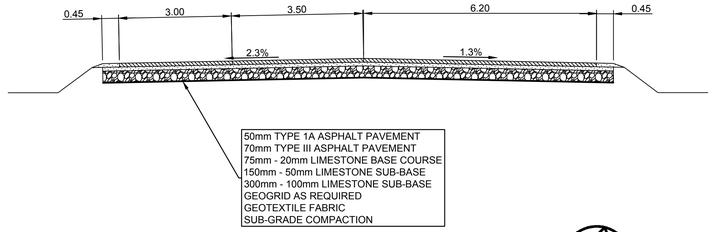


**CONSTRUCTION NOTES**

1. REMOVE EXISTING PAVEMENT AND CONSTRUCT NEW 120mm ASPHALT
2. PAVEMENT
3. RE-GRADE EXISTING DITCH AS REQUIRED

**GENERAL NOTES**

A. PAVEMENT DIMENSIONS ARE TO BACK OF CURB
B. ALL CURB RADII UNDER 15.0m SHALL BE MODIFIED
C. ADD 200.000m TO ALL DESIGN ELEVATION TO OBTAIN GEODETIC ELEVATIONS
D. CONTRACTOR TO CONFIRM THE LOCATION OF ALL UTILITIES/SERVICES IN THE FIELD PRIOR TO CONSTRUCTION

PRELIMINARY
NOT TO BE USED FOR CONSTRUCTION

**METRIC**
WHOLE NUMBERS INDICATE MILLIMETERS
DECIMALIZED NUMBERS INDICATE METERS

BID OPPORTUNITY NO. 2-2018

| | | | | | | | | |
|---|---|---|---|---|---|---|---|---|
| ⊹ | HYDRANT | ✚ | — – — | LDS/WWS | — – — | | CONCRETE | |
| ⊗ | VALVE | ⊕ | — · — | WATERMAIN | — · — | | CONCRETE SIDEWALK | |
| ♀ | CURB STOP | ♀ | — ·· — | GAS | — ·· — | | ASPHALT | |
| ○ | MANHOLE | ● | — · — · — | TRAFFIC SIGNALS | — · — · — | | DITCH FLOW | |
| □ | CATCH BASIN | ■ | — – — – — | HYDRO/STREET LIGHT | — – — – — | | DITCH - TOP OF SLOPE | |
| △ | CURB INLET | ▲ | — ·· — | MTS | — ·· — | | CULVERT | |
| ○-○ | HYDRO POLE | ●-● | — – — – — | EDGE OF PAVEMENT | ——— | EXISTING | LEGEND - PLAN | PROPOSED |
| ○-○ | LIGHT STANDARD | ●-● | ——— | PROPERTY LINE | — – — – — | | | |
| ○→ | TRAFFIC SIGNAL POLE | ●→ | ——— | RAMP CURB | ▬ | | | |
| ⊕ | SURVEY BAR | ✦ | 231.000 | ELEVATIONS | 31.000 | | | |
| ▲ | GEODETIC BENCH MARK | | ⊛ | TREE | | | | |
| EXISTING | LEGEND - PLAN | PROPOSED | EXISTING | LEGEND - PLAN | PROPOSED | | | |

LOCATION APPROVED
UNDERGROUND STRUCTURES

SUPR, U/G STRUCTURES COMMITTEE — DATE

NOTE:
LOCATION OF UNDERGROUND STRUCTURES AS SHOWN ARE BASED ON THE BEST INFORMATION AVAILABLE. BUT NO GUARANTEE IS GIVEN THAT ALL EXISTING UTILITIES ARE SHOWN OR THAT THE GIVEN LOCATIONS ARE EXACT. CONFIRMATION OF EXISTENCE AND EXACT LOCATION OF ALL SERVICES MUST BE OBTAINED FROM THE INDIVIDUAL UTILITIES BEFORE PROCEEDING WITH CONSTRUCTION.

B.M. ELEV.

| NO. | REVISIONS | DATE | BY |
|---|---|---|---|
| 2. | ISSUED FOR TENDER | 08/03/2018 | R.W. |
| 1. | SUBMIT FOR PLAN APPROVAL | 13/02/2018 | R.W. |

ENGINEERING DIVISION
TECHNOLOGY SERVICES BRANCH
106 - 1155 PACIFIC AVE

DESIGNED BY R.W. | CHECKED BY A.M.C.
DRAWN BY M.S. | APPROVED BY
HOR. SCALE: 1 : 250
VERTICAL: 1 : 10
DATE 13/02/2018

ENGINEER'S SEAL
PROVINCE OF MANITOBA
FIRST
LAST
Member
#
REGISTERED ENGINEER

Winnipeg

# THE CITY OF WINNIPEG
## PUBLIC WORKS DEPARTMENT

ASSINIBOINE PARK DRIVE
FROM ROBLIN BOULEVARD TO COMMISSARY ROAD
ASPHALT RECONSTRUCTION AND ASSOCIATED WORKS
FROM STA. 6+00 TO STA. 6+70

CITY DRAWING NUMBER P -3490 - 27
SHEET 27 OF 30
7