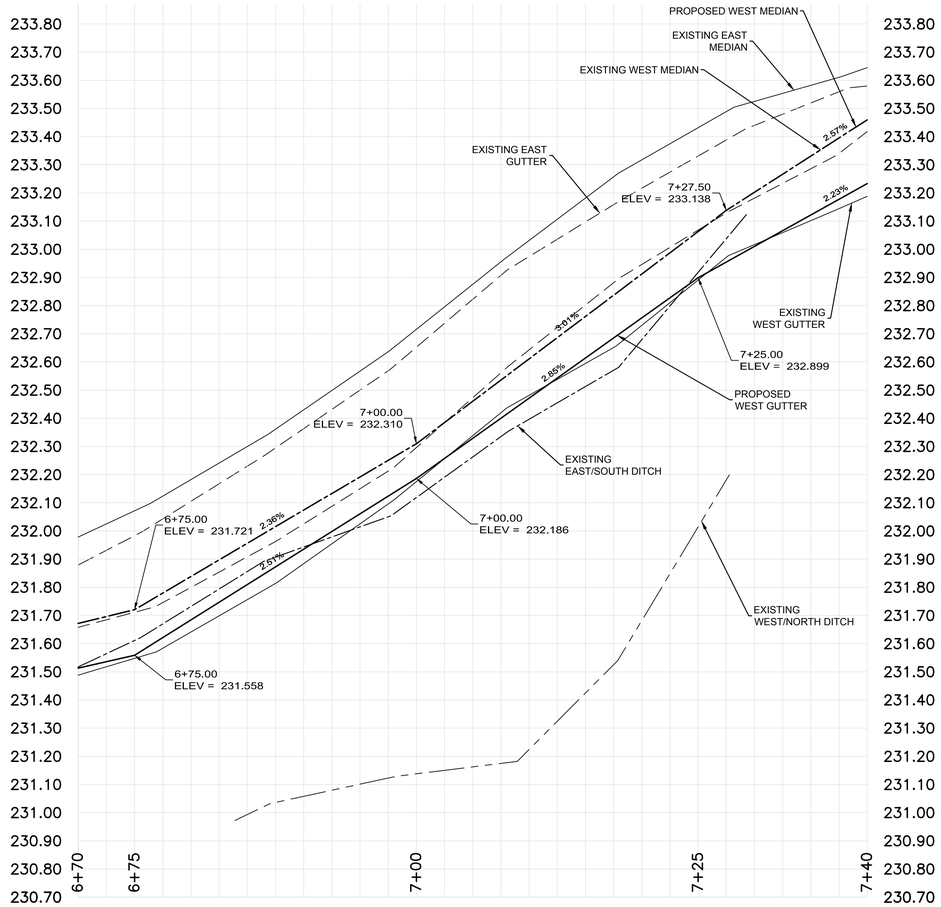

ASSINIBOINE PARK DRIVE

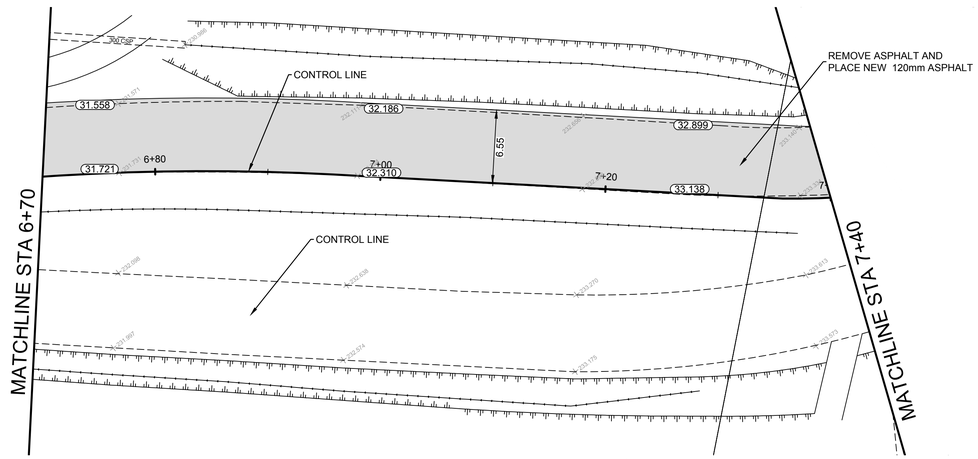

GENERAL NOTES

A. PAVEMENT DIMENSIONS ARE TO EDGE OF PAVEMENT
B. ALL CURB RADII UNDER 15.0m SHALL BE MODIFIED
C. ADD 200.000m TO ALL DESIGN ELEVATION TO OBTAIN GEODETIC ELEVATIONS

PRELIMINARY
NOT TO BE USED FOR CONSTRUCTION

METRIC
WHOLE NUMBERS INDICATE MILLIMETERS
DECIMALIZED NUMBERS INDICATE METERS

BID OPPORTUNITY NO. 2-2018

EXISTING	LEGEND - PLAN	PROPOSED	EXISTING	LEGEND - PLAN	PROPOSED		LEGEND - PLAN	PROPOSED
⊹	HYDRANT	✚	— — —	LDS/WWS	— — —		CONCRETE	
⊗	VALVE	⊗	— · —	WATERMAIN	— · —		CONCRETE SIDEWALK	
♀	CURB STOP	♀	— ··· —	GAS	— ··· —		ASPHALT	
○	MANHOLE	●	— ·—· —	TRAFFIC SIGNALS	— ·—· —		DITCH FLOW	
□	CATCH BASIN	■	— — —	HYDRO/STREET LIGHT	— — —		DITCH - TOP OF SLOPE	
△	CURB INLET	▲	— ·· —	MTS	— ·· —		CULVERT	
○-○	HYDRO POLE	●-●	— — — —	CURB RENEWAL	———	EXISTING		
○-○	LIGHT STANDARD	●-●	———	PROPERTY LINE	— — —			
○→	TRAFFIC SIGNAL POLE	●→	⊔	RAMP CURB	▬			
⊕	SURVEY BAR	✚	231.000	ELEVATIONS	(31.000)			
▲	GEODETIC BENCH MARK		⊛	TREE				

LOCATION APPROVED
UNDERGROUND STRUCTURES

SUPR. U/G STRUCTURES COMMITTEE — DATE

NOTE:
LOCATION OF UNDERGROUND STRUCTURES AS SHOWN ARE BASED ON THE BEST INFORMATION AVAILABLE. BUT NO GUARANTEE IS GIVEN THAT ALL EXISTING UTILITIES ARE SHOWN OR THAT THE GIVEN LOCATIONS ARE EXACT. CONFIRMATION OF EXISTENCE AND EXACT LOCATION OF ALL SERVICES MUST BE OBTAINED FROM THE INDIVIDUAL UTILITIES BEFORE PROCEEDING WITH CONSTRUCTION.

NO.	REVISIONS	DATE	BY
2.	ISSUED FOR TENDER	08/03/2018	R.W.
1.	SUBMIT FOR PLAN APPROVAL	13/02/2018	R.W.

B.M.
ELEV.

ENGINEERING DIVISION
TECHNOLOGY SERVICES BRANCH
106 - 1155 PACIFIC AVE

DESIGNED BY R.W. — CHECKED BY A.M.C.
DRAWN BY M.S. — APPROVED BY
HOR. SCALE: 1 : 250
VERTICAL: 1 : 10
DATE 13/02/2018

ENGINEER'S SEAL
PROVINCE OF MANITOBA
FIRST LAST
Member #
REGISTERED ENGINEER

Winnipeg

THE CITY OF WINNIPEG
PUBLIC WORKS DEPARTMENT

ASSINIBOINE PARK DRIVE
FROM ROBLIN BOULEVARD TO COMMISSARY ROAD
ASPHALT RECONSTRUCTION AND ASSOCIATED WORKS
FROM STA. 6+70 TO STA. 7+40

CITY DRAWING NUMBER P -3490 - 28
SHEET 28 OF 30
8