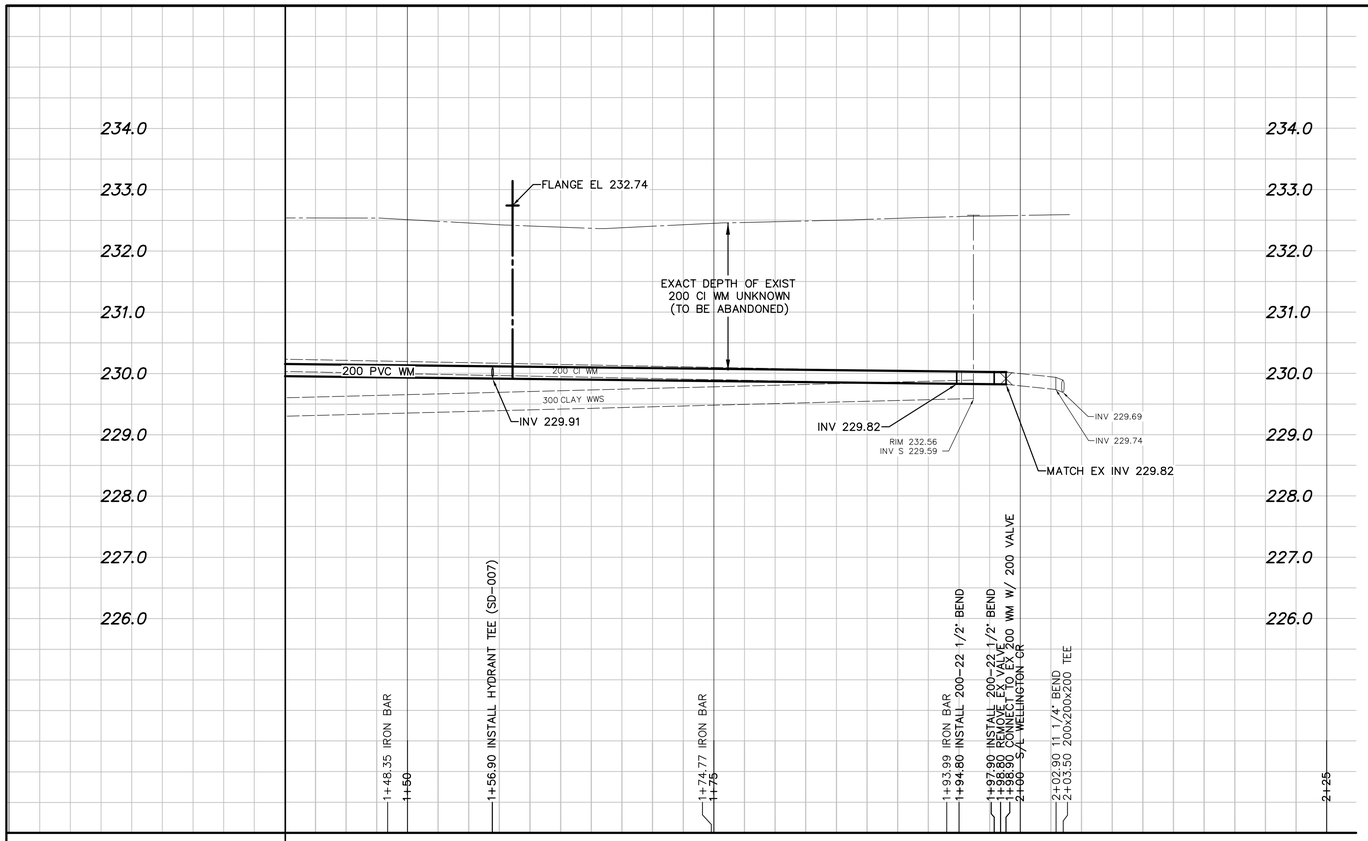

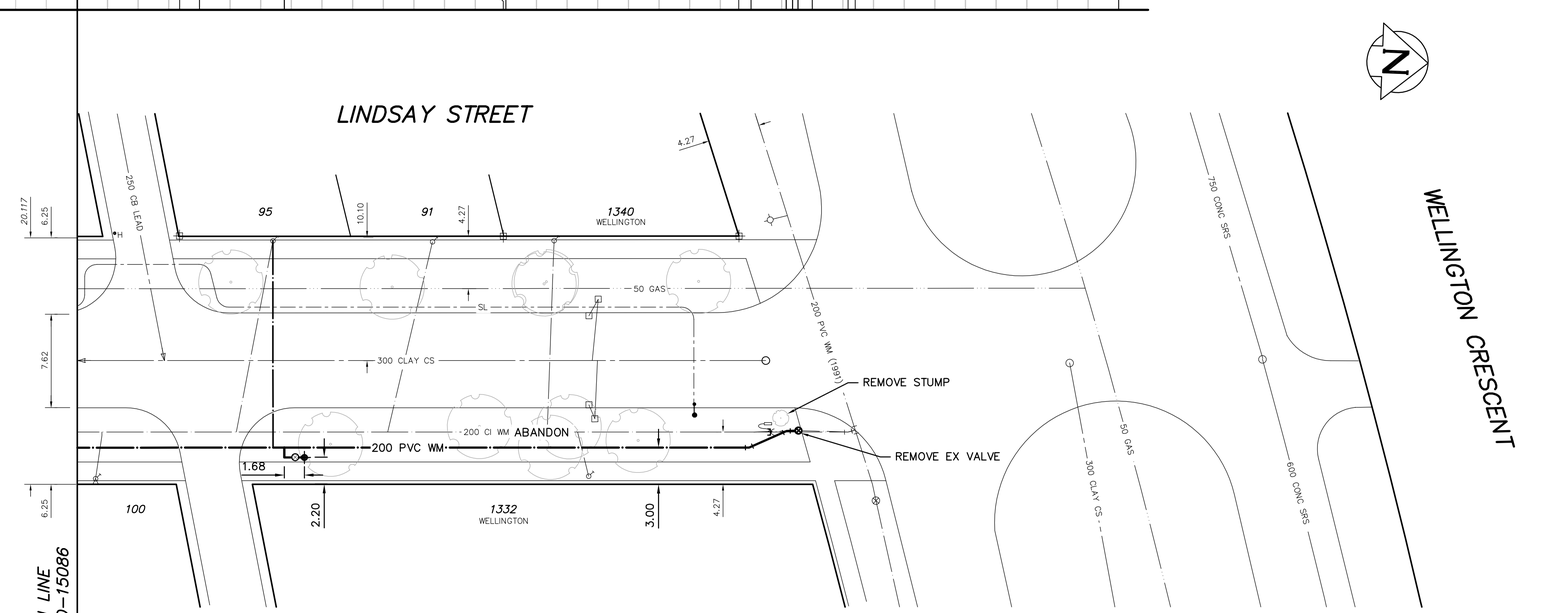

WATER SERVICE INFORMATION

	ADDRESS	SIZE (mm) MATERIAL (STREET)	SIZE (mm) MATERIAL (PROP.)	SHORT & LONG MEASUREMENT	CORP. LOCATION	REMARKS
	91 LINDSAY ST RESIDENTIAL	20 COPPER	20 COPPER	3.96 S/NHL 25.6 SSL WELLINGTON	OPP S/C	NO RENEWAL
*	95 LINDSAY ST RESIDENTIAL	20 COPPER	20 COPPER	4.4 S/NHL 38.1 SSL WELLINGTON	0.2 N S/C	**RENEW TO ℄ WITH 20 COPPER**
*	100 LINDSAY ST RESIDENTIAL	12 LEAD	? LEAD	8.2 NSLL 60.4 SSL WELLINGTON	OPP S/C	**RENEW TO ℄ WITH 20 COPPER**
*	1332 WELLINGTON RESIDENTIAL	20 LEAD	20 LEAD	2.3 N/SHL 18.0 SSL WELLINGTON	OPP S/C	**RENEW TO ℄ WITH 20 COPPER**
	1340 WELLINGTON RESIDENTIAL	?	?	?	?	NO RENEWAL

*SERVICES TO BE RENEWED TO ℄. ALL OTHERS TO BE RECONNECTED

NOTE: CHAINAGES SHOWN ARE ALONG EAST ℄ OF LINDSAY ST

NOTE: ALL VALVES TO BE INSTALLED COUNTERCLOCKWISE TO CLOSE

0.0 5.0 10.0 15.0 20.0 25.0

METRIC
WHOLE NUMBERS INDICATE MILLIMETRES
DECIMALIZED NUMBERS INDICATE METRES

ENGINEERS GEOSCIENTISTS MANITOBA
Certificate of Authorization
Tetra Tech Canada Inc.
No. 6499

WARNING

IF POWER EQUIPMENT OR EXPLOSIVES ARE TO BE USED FOR EXCAVATION ON THIS PROJECT THE CONTRACTOR MUST:

1) NOTIFY THE GAS COMPANY OF THE PROPOSED LOCATION OF EXCAVATION.

2) TAKE PRECAUTION TO AVOID DAMAGE TO GAS COMPANY INSTALLATIONS.

SEE PROVINCIAL REGULATION 210/72 FOR DETAILS

LOCATION APPROVED
UNDERGROUND STRUCTURES

SUPV. U/G STRUCTURES COMMITTEE _____ DATE _____

NOTE:

LOCATION OF UNDERGROUND STRUCTURES AS SHOWN ARE BASED ON THE BEST INFORMATION AVAILABLE BUT NO GUARANTEE IS GIVEN THAT ALL EXISTING UTILITIES ARE SHOWN OR THAT THE GIVEN LOCATIONS ARE EXACT. CONFIRMATION OF EXISTENCE AND EXACT LOCATION OF ALL SERVICES MUST BE OBTAINED FROM THE INDIVIDUAL UTILITIES BEFORE PROCEEDING WITH CONSTRUCTION.

B.M.
ELEV.

CONSTRUCTION COMPLETION DATE: YYYY MM DD

NO.	REVISIONS	DATE	BY
0	ISSUED FOR APPROVAL	18/04/17	KJM

TETRA TECH

DESIGNED BY	MAL	CHECKED BY	TRC
DRAWN BY	GMD	APPROVED BY	KJM
SCALE: HORIZONTAL	1:250	RELEASED FOR CONSTRUCTION	KAS ZUREK
SCALE: VERTICAL	1:50		
DATE	2018 04 16	DATE	18/04/16

PLOT DATE: 2018 04 16

ENGINEER'S SEAL

ORIGINAL DRAWING
REVISION " 0 " SEALED BY
K.J. McRAE
18/04/16

CONSULTANT DRAWING NUMBER
1800120500-DWG-C0003

Winnipeg

THE CITY OF WINNIPEG
WATER AND WASTE DEPARTMENT
ENGINEERING DIVISION

2018 WATERMAIN RENEWALS
CONTRACT 8

LINDSAY STREET
60m SOUTH OF WELLINGTON CRESCENT TO WELLINGTON CRESCENT

SHEET 3 OF 17

CITY DRAWING NUMBER
D-15088

BID OPPORTUNITY: 270-2018
CONTRACT NUMBER: 8

FILE PATH: X:\A-D\City of Winnipeg - Water & Waste Department - 0012\734-18001205.00 - 2018 Water Main Renewals - C8\CAD\Civil\Production Drawings\
FILE NAME: 1800120500-DWG-C0002-A & C0003-A Lindsay.dwg