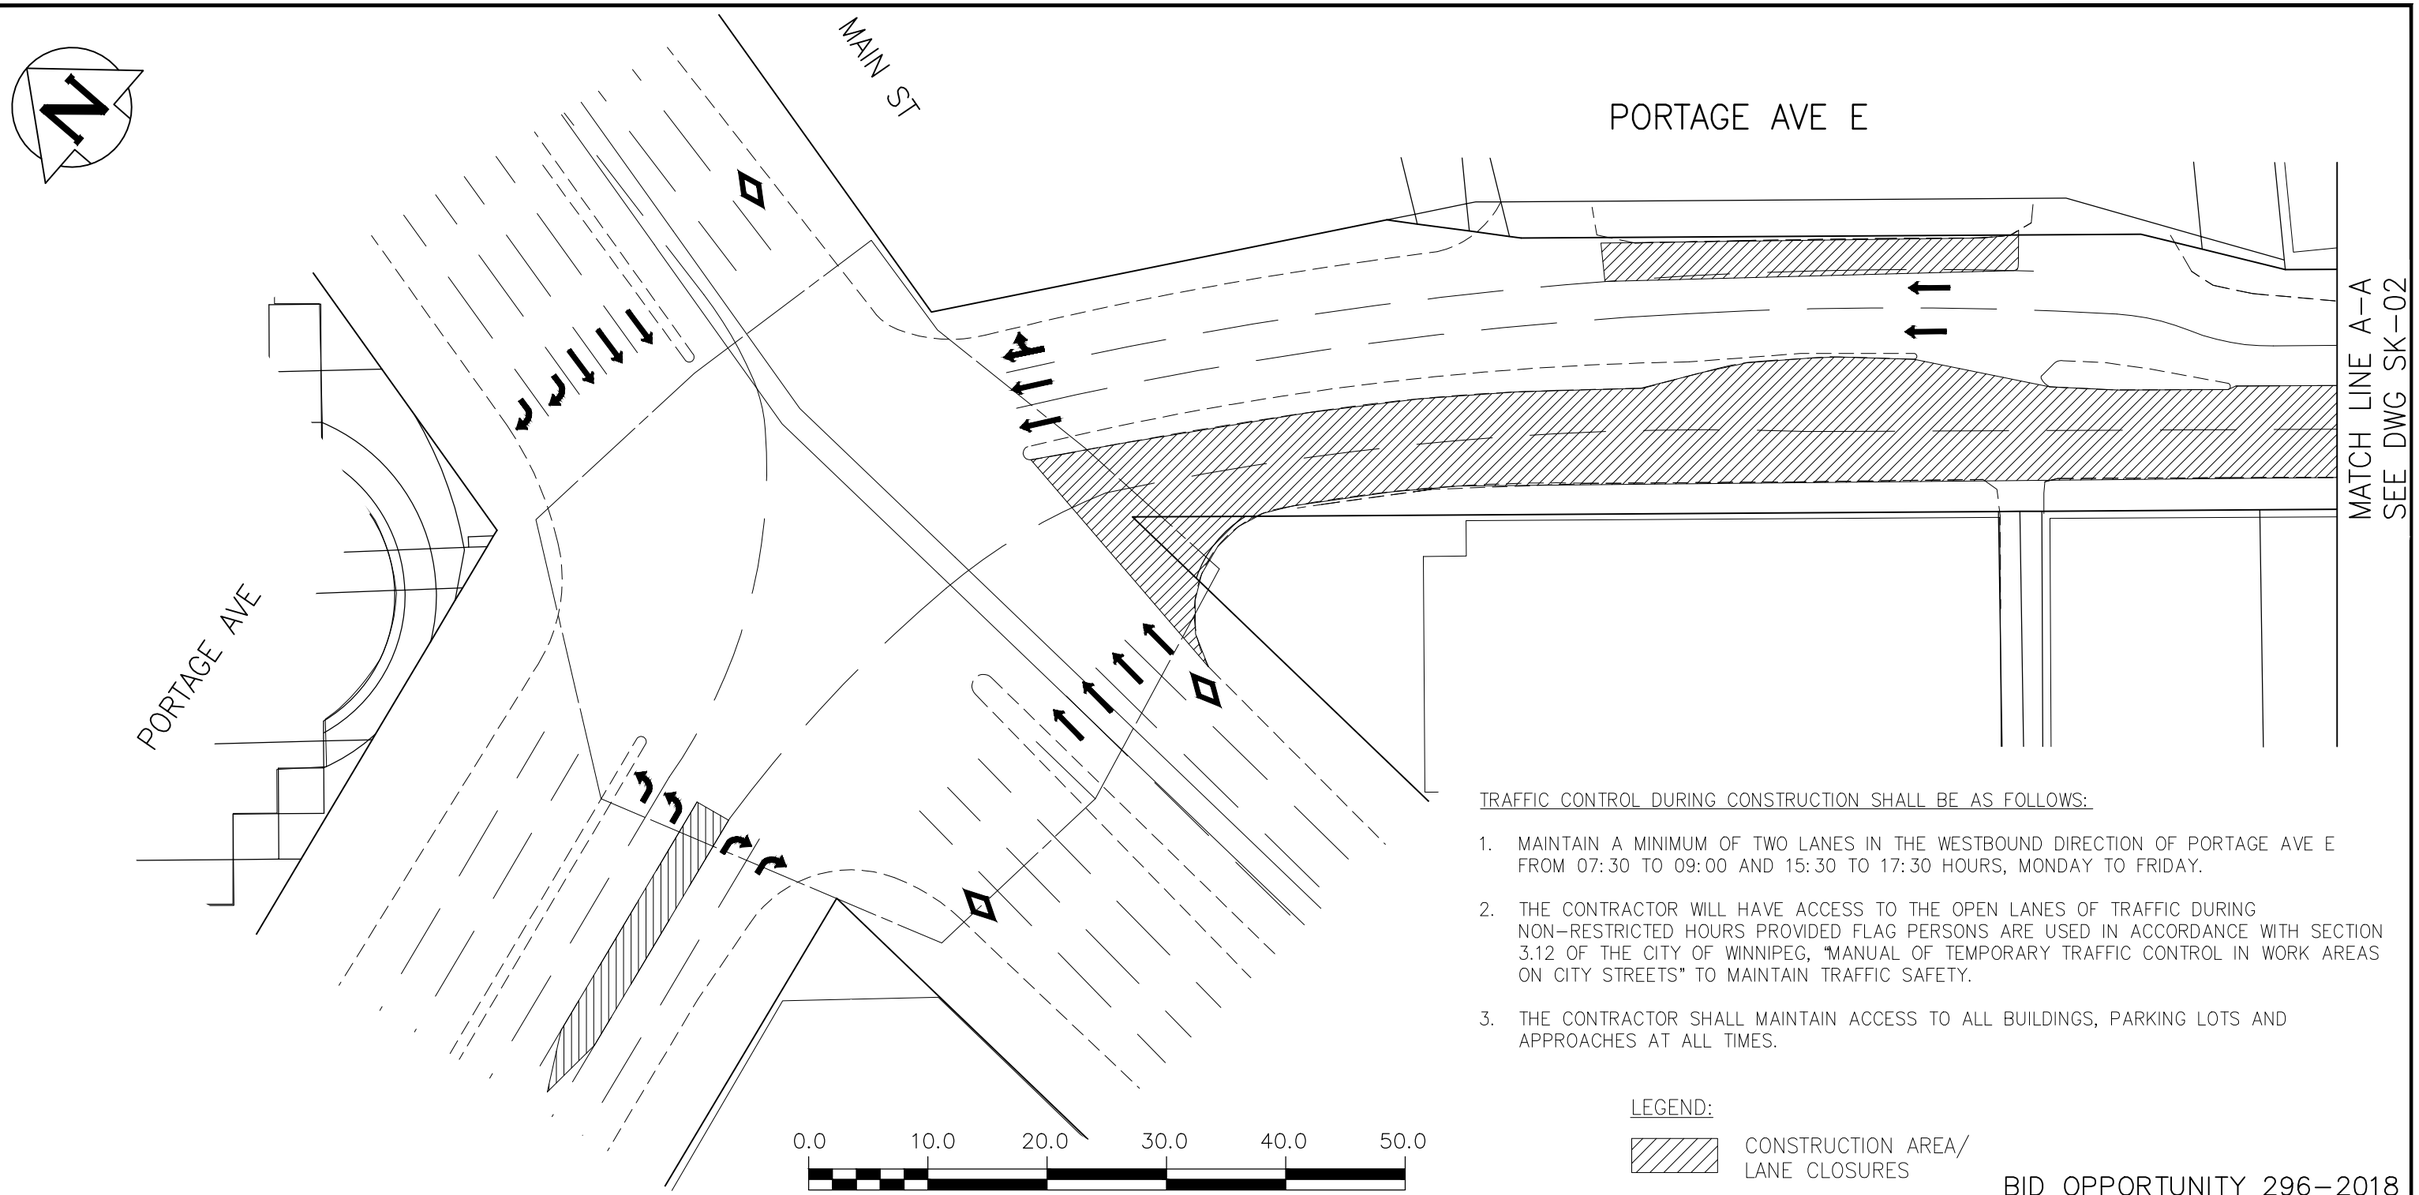

TRAFFIC CONTROL DURING CONSTRUCTION SHALL BE AS FOLLOWS:

1. MAINTAIN A MINIMUM OF TWO LANES IN THE WESTBOUND DIRECTION OF PORTAGE AVE E FROM 07:30 TO 09:00 AND 15:30 TO 17:30 HOURS, MONDAY TO FRIDAY.
2. THE CONTRACTOR WILL HAVE ACCESS TO THE OPEN LANES OF TRAFFIC DURING NON–RESTRICTED HOURS PROVIDED FLAG PERSONS ARE USED IN ACCORDANCE WITH SECTION 3.12 OF THE CITY OF WINNIPEG, "MANUAL OF TEMPORARY TRAFFIC CONTROL IN WORK AREAS ON CITY STREETS" TO MAINTAIN TRAFFIC SAFETY.
3. THE CONTRACTOR SHALL MAINTAIN ACCESS TO ALL BUILDINGS, PARKING LOTS AND APPROACHES AT ALL TIMES.

LEGEND:

CONSTRUCTION AREA/
LANE CLOSURES

BID OPPORTUNITY 296–2018

LOCATION APPROVED
UNDERGROUND STRUCTURES

SUPV. U/G STRUCTURES COMMITTEE — DATE

NOTE:
LOCATION OF UNDERGROUND STRUCTURES AS SHOWN ARE BASED ON THE BEST INFORMATION AVAILABLE BUT NO GUARANTEE IS GIVEN THAT ALL EXISTING UTILITIES ARE SHOWN OR THAT THE GIVEN LOCATIONS ARE EXACT. CONFIRMATION OF EXISTENCE AND EXACT LOCATION OF ALL SERVICES MUST BE OBTAINED FROM THE INDIVIDUAL UTILITIES BEFORE PROCEEDING WITH CONSTRUCTION.

B.M.
ELEV.

NO.	REVISIONS	DATE	BY

Stantec
500-311 Portage Ave, Winnipeg, Manitoba
Tel 204-489-5900 Fax 204-453-9012

DESIGNED BY	R.S.	CHECKED BY	W.B.
DRAWN BY	R.S.	APPROVED BY	R.S.
HOR. SCALE:	1:500	RELEASED FOR CONSTRUCTION:	
VERTICAL:			
DATE	2018.03.23	DATE	

ENGINEER'S SEAL

CONSULTANT DRAWING NO.
C–701

Winnipeg
THE CITY OF WINNIPEG
WATER AND WASTE DEPARTMENT

TRAFFIC MANAGEMENT PLAN

PORTAGE AVE E – MAIN ST TO WESTBROOK ST
2018 WATERMAIN RENEWALS
CONTRACT NO. 7

SHEET 1 OF 2
CAD FILE DRAWING NUMBER 17590c–701
CITY DRAWING NUMBER SK–01

V:\1112\active\111217590\0300_drawing\0301_sketches\17590c–701.dwg

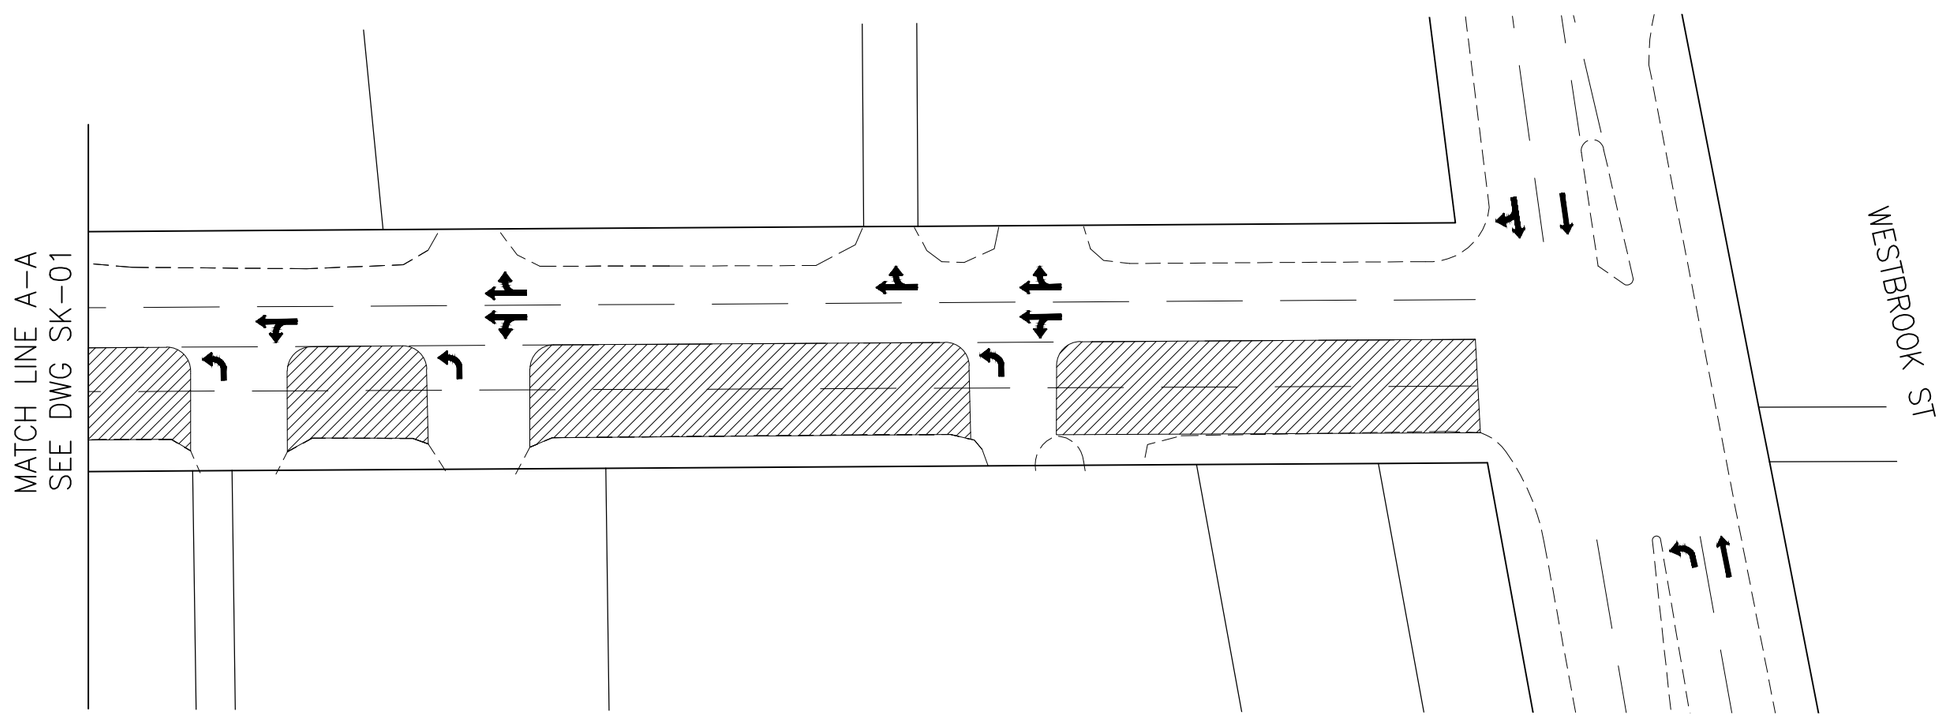

TRAFFIC CONTROL DURING CONSTRUCTION SHALL BE AS FOLLOWS:

1. MAINTAIN A MINIMUM OF TWO LANES IN THE WESTBOUND DIRECTION OF PORTAGE AVE E FROM 07:30 TO 09:00 AND 15:30 TO 17:30 HOURS, MONDAY TO FRIDAY.
2. THE CONTRACTOR WILL HAVE ACCESS TO THE OPEN LANES OF TRAFFIC DURING NON–RESTRICTED HOURS PROVIDED FLAG PERSONS ARE USED IN ACCORDANCE WITH SECTION 3.12 OF THE CITY OF WINNIPEG, "MANUAL OF TEMPORARY TRAFFIC CONTROL IN WORK AREAS ON CITY STREETS" TO MAINTAIN TRAFFIC SAFETY.
3. THE CONTRACTOR SHALL MAINTAIN ACCESS TO ALL BUILDINGS, PARKING LOTS AND APPROACHES AT ALL TIMES.

0.0 10.0 20.0 30.0 40.0 50.0

LEGEND:

CONSTRUCTION AREA/ LANE CLOSURES

BID OPPORTUNITY 296–2018

LOCATION APPROVED
UNDERGROUND STRUCTURES

SUPV. U/G STRUCTURES COMMITTEE DATE

NOTE:
LOCATION OF UNDERGROUND STRUCTURES AS SHOWN ARE BASED ON THE BEST INFORMATION AVAILABLE BUT NO GUARANTEE IS GIVEN THAT ALL EXISTING UTILITIES ARE SHOWN OR THAT THE GIVEN LOCATIONS ARE EXACT. CONFIRMATION OF EXISTENCE AND EXACT LOCATION OF ALL SERVICES MUST BE OBTAINED FROM THE INDIVIDUAL UTILITIES BEFORE PROCEEDING WITH CONSTRUCTION.

B.M.
ELEV.

NO.	REVISIONS	DATE	BY

Stantec
500-311 Portage Ave, Winnipeg, Manitoba
Tel 204-489-5900 Fax 204-453-9012

DESIGNED BY	R.S.	CHECKED BY	W.B.
DRAWN BY	R.S.	APPROVED BY	R.S.
HOR. SCALE: VERTICAL:	1:500	RELEASED FOR CONSTRUCTION:	
DATE	2018.03.23	DATE	

ENGINEER'S SEAL

CONSULTANT DRAWING NO.
C–702

Winnipeg
THE CITY OF WINNIPEG
WATER AND WASTE DEPARTMENT

TRAFFIC MANAGEMENT PLAN
PORTAGE AVE E – MAIN ST TO WESTBROOK ST
2018 WATERMAIN RENEWALS
CONTRACT NO. 7

SHEET 2 OF 2
CAD FILE DRAWING NUMBER 17590c–701
CITY DRAWING NUMBER SK–02

V:\1112\active\111217590\0300_drawing\0301_sketches\17590c–701.dwg