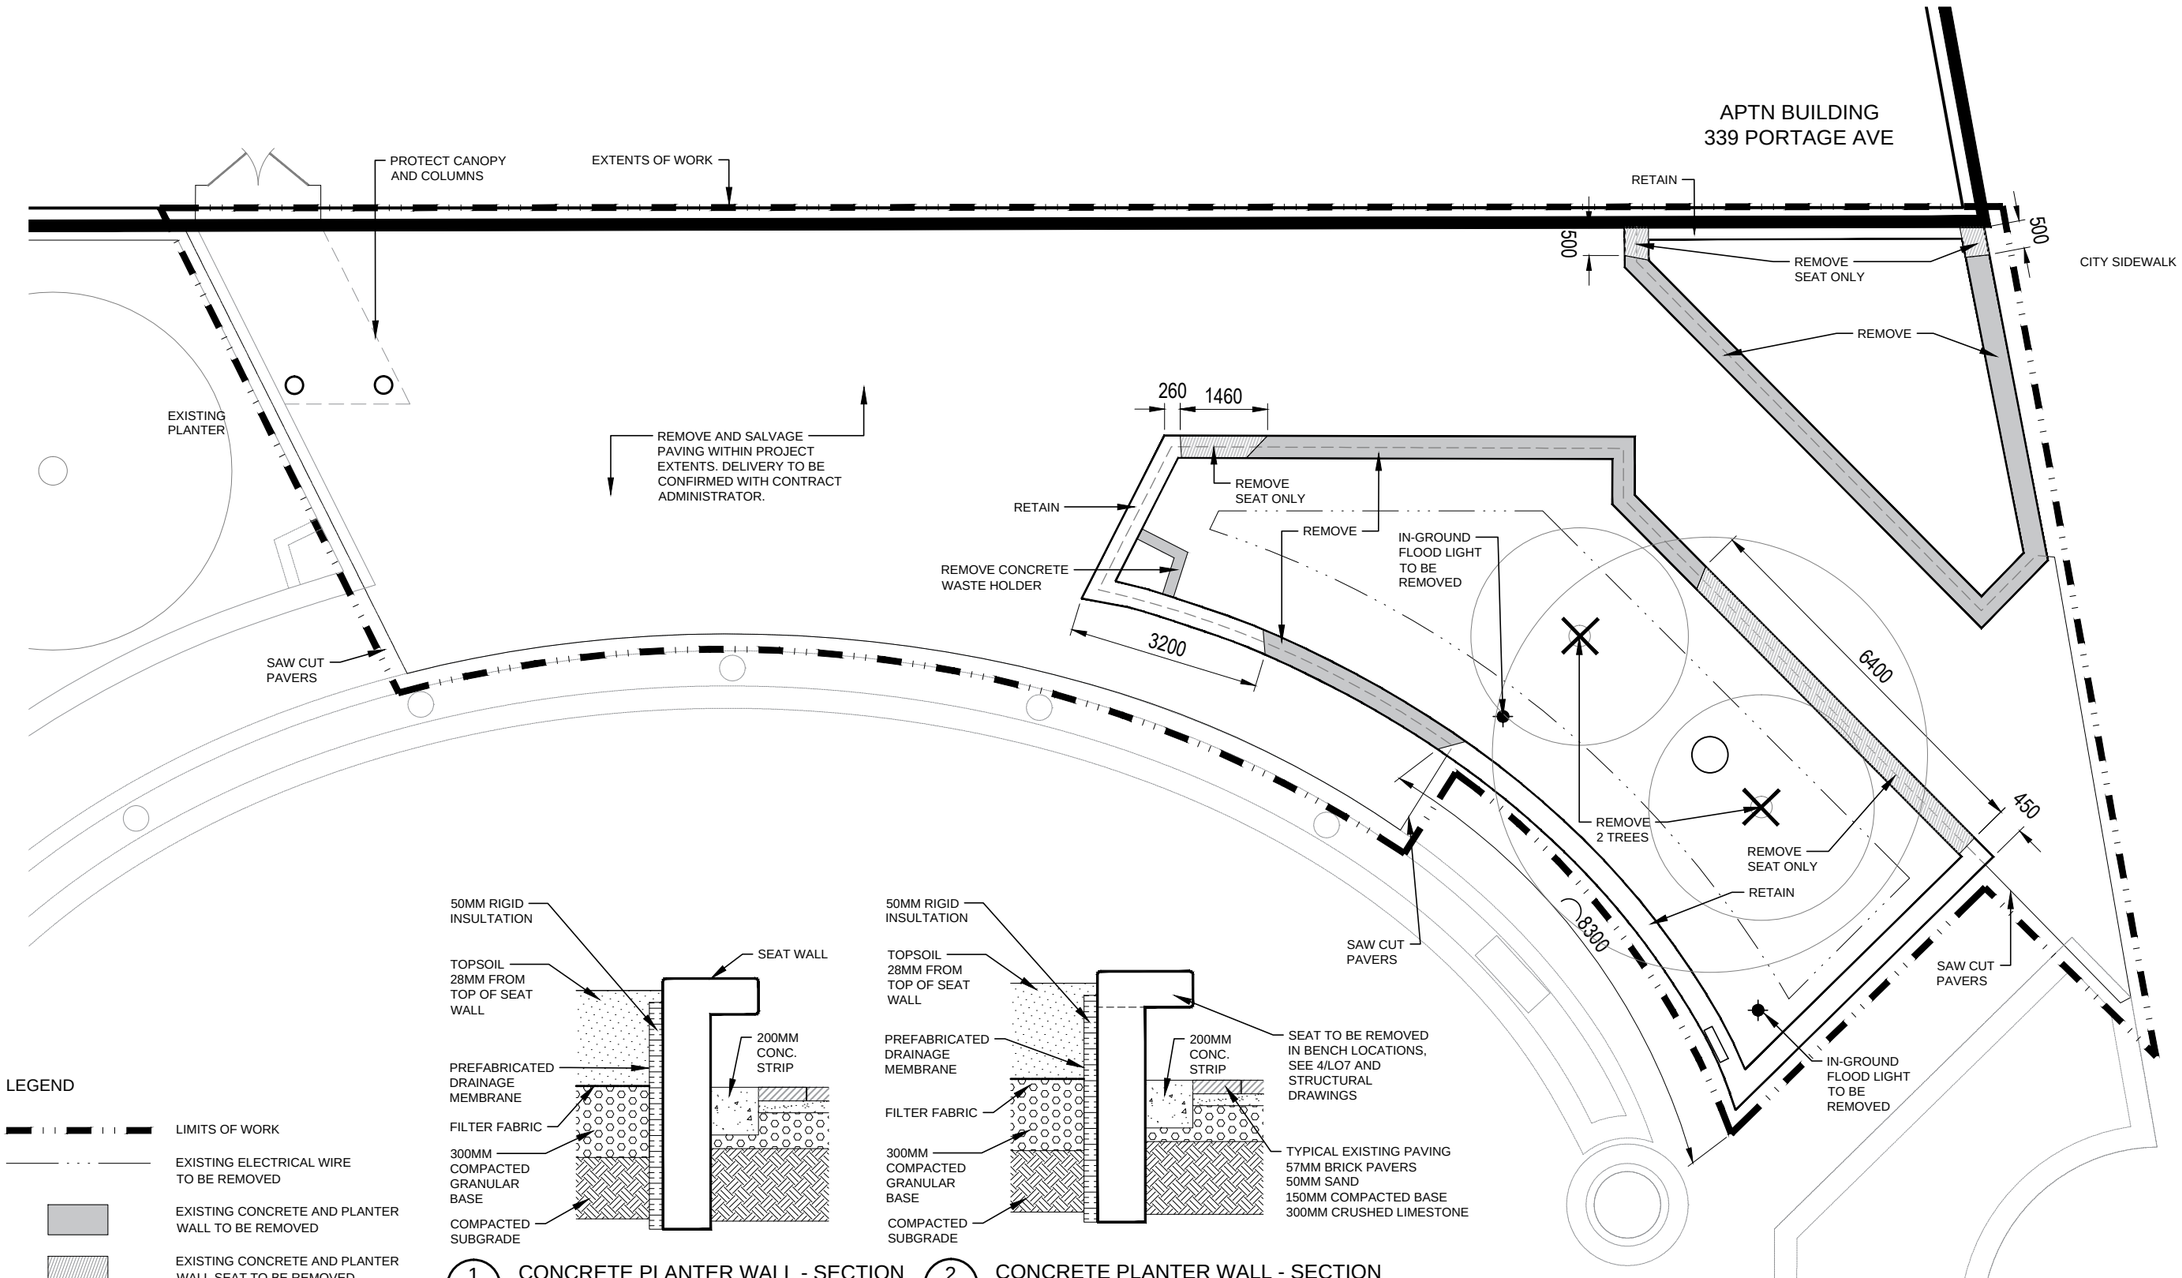

1 L01 CONCRETE PLANTER WALL - SECTION
SCALE - 1 : 25

2 L01 CONCRETE PLANTER WALL - SECTION
SCALE - 1 : 25

LEGEND

- LIMITS OF WORK
- EXISTING ELECTRICAL WIRE TO BE REMOVED
- EXISTING CONCRETE AND PLANTER WALL TO BE REMOVED
- EXISTING CONCRETE AND PLANTER WALL SEAT TO BE REMOVED

GENERAL NOTES:

1. IF POWER EQUIPMENT IS TO BE USED FOR EXCAVATION ON THIS PROJECT THE CONTRACTOR MUST:
   A) NOTIFY ALL UTILITIES OF THE PROPOSED LOCATION OF EXCAVATION
   B) TAKE PRECAUTION TO AVOID DAMAGE TO ALL UTILITIES
2. LOCATION OF UNDERGROUND STRUCTURES AS SHOWN ARE BASED ON THE BEST INFORMATION AVAILABLE BUT NO GUARANTEE IS GIVEN THAT ALL EXISTING UTILITIES ARE SHOWN OR THAT THE GIVEN LOCATIONS ARE EXACT. CONFIRMATION OF EXISTENCE AND EXACT LOCATION OF ALL SERVICES MUST BE OBTAINED FROM THE INDIVIDUAL UTILITIES BEFORE PROCEEDING WITH CONSTRUCTION
3. CONTRACTOR TO CONFIRM ALL EXISTING CONDITIONS, DIMENSIONS AND MATERIALS ON SITE AND REPORT ANY DISCREPANCIES TO THE CONTRACT ADMINISTRATOR PRIOR TO CONSTRUCTION
4. CONSTRUCTION ACCESS TO BE LIMITED TO THE ROUTES SPECIFIED ON SITE BY CONTRACT ADMINISTRATOR
5. ALL EXISTING TREES, SHRUBS, SIDEWALKS, CURBS, SOD, UTILITIES AND PAVING TO BE PROTECTED (UNLESS OTHERWISE NOTED) DURING CONSTRUCTION TO CITY OF WINNIPEG STANDARDS. CONTRACTOR TO MAKE GOOD ALL AREAS DAMAGED DURING CONSTRUCTION BOTH ON AND OFF SITE TO CITY OF WINNIPEG STANDARDS AT THE CONTRACTOR'S COST
6. REFER ALSO TO WRITTEN SPECIFICATIONS

N

REV	YY/MM/DD	DESCRIPTION	BY

A. SECTION LETTER OR DETAIL NUMBER,
B. DRAWING WHERE SECTION OR DETAIL IS DRAWN,
OR
DRAWING WHERE SECTION OR DETAIL IS INDICATED,
--- SECTION OR DETAIL SHOWN ON SAME DRAWING.

A B A ---

SEAL

CLIENT
CITY OF WINNIPEG
DEPARTMENT OF PLANNING, PROPERTY AND DEVELOPMENT

SCATLIFF + MILLER + MURRAY
visionary urban design + landscapes

PROJECT AIR CANADA WINDOW PARK SITE REDEVELOPMENT

TITLE EXISTING & REMOVALS PLAN

DESIGN	DRAWN	DATE - Y / M / D	SCALE
CO/ML	ML	18/04/09	1:100
CHECKED	APPROVED	PROJECT NO.	DRAWING NO.
		17-0107-018	L01

CAD File Name: air canada park_cow bid opp_drawing set_2018-04-26.dwg

SHEET SIZE 11 X 17

plotscale - 1:1 (metric)