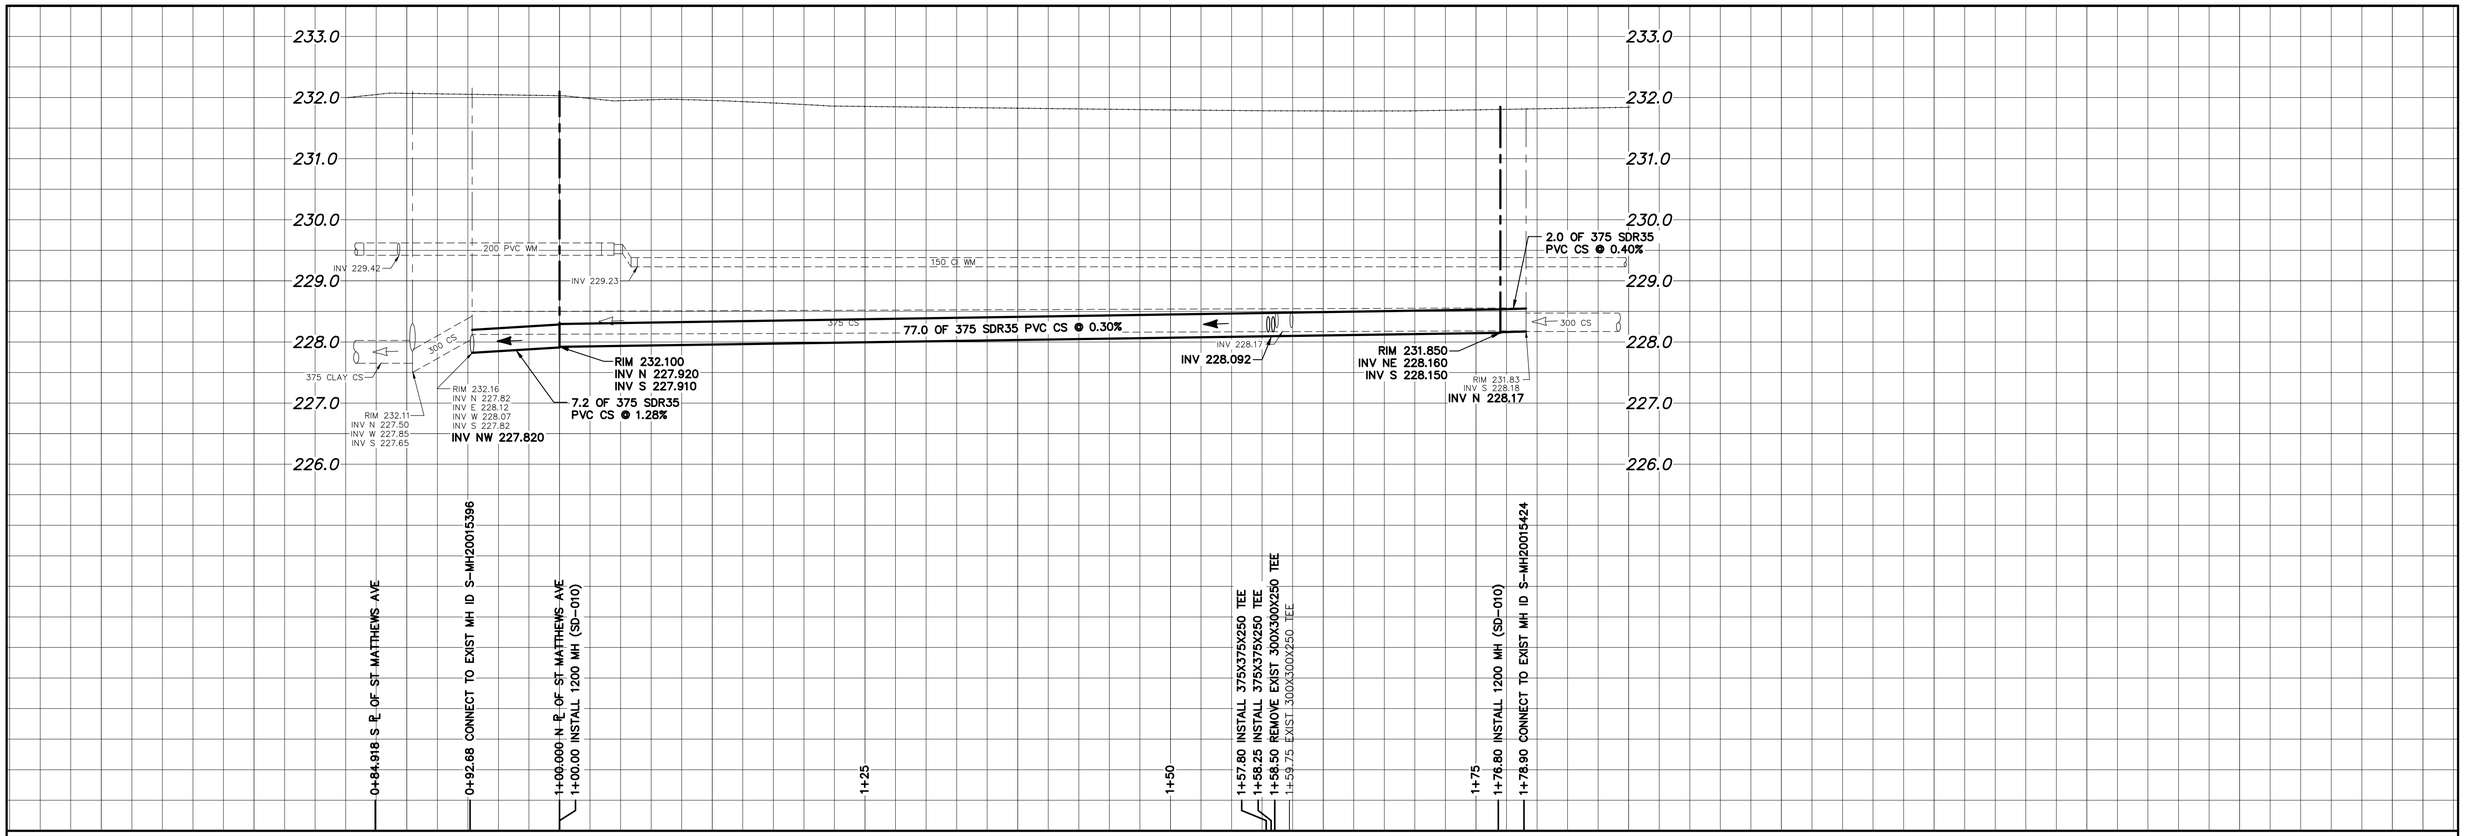

NOTE: CHAINAGES SHOWN ARE ALONG ℄ OF BEVERLEY STREET

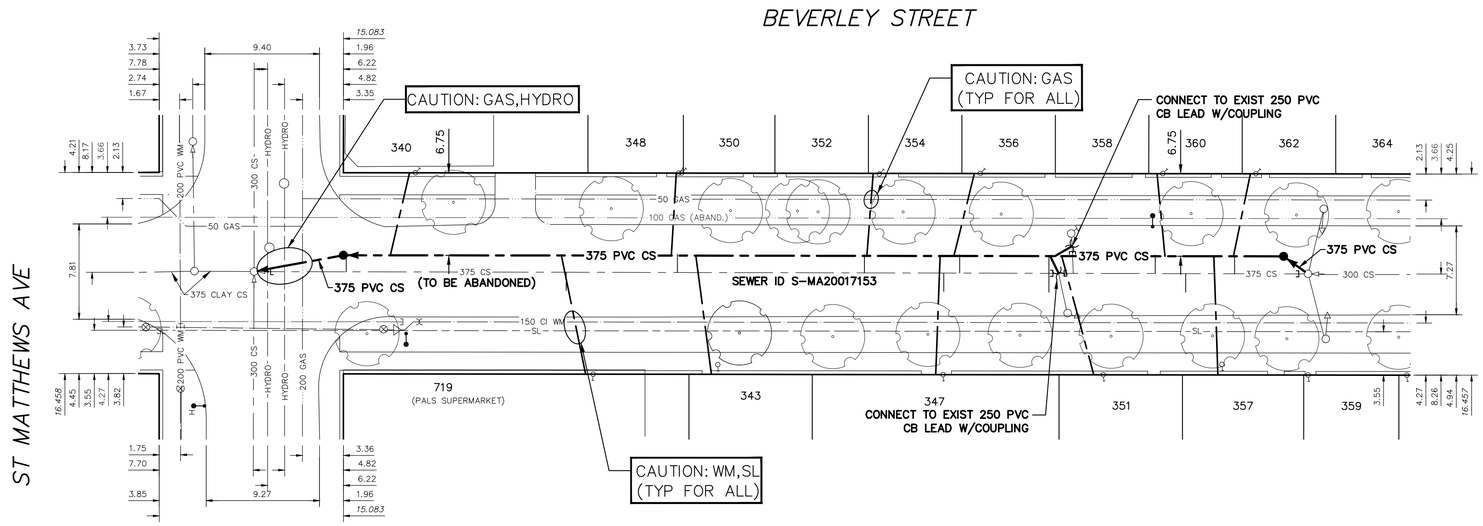

SEWER SERVICE INFORMATION

ADDRESS	SIZE (mm) MATERIAL	℄ DIST JUNCTION TIE	REMARKS
719 ST MATTHEWS AVE	–	10.16 S OF NL	RENEW TO ℄ W/150 PVC
COMMERCIAL	–	60.71 S OF 1ST MH N ST MATTHEWS AVE	–
340 BEVERLEY ST	–	OPP OF SL	RENEW TO ℄ W/150 PVC
RESIDENTIAL	–	78.7 S OF 1ST MH N ST MATTHEWS AVE	–
343 BEVERLEY ST	–	0.68 N OF SL	RENEW TO ℄ W/150 PVC
RESIDENTIAL	–	50.00 S OF 1ST MH N ST MATTHEWS AVE	–
347 BEVERLEY ST	–	10.77 N OF SL	RENEW TO ℄ W/150 PVC
RESIDENTIAL	–	39.80 S OF 1ST MH N ST MATTHEWS AVE	–
348 BEVERLEY ST	–	0.50 S OF NL	RENEW TO ℄ W/150 PVC
RESIDENTIAL	–	51.60S OF 1ST MH N ST MATTHEWS AVE	WYED W/350
350 BEVERLEY ST	–	0.50 S OF SL	RENEW TO ℄ W/150 PVC
RESIDENTIAL	–	51.60 S OF 1ST MH N ST MATTHEWS AVE	WYED W/348
351 BEVERLEY ST	–	0.80 S OF SL	RENEW TO ℄ W/150 PVC
RESIDENTIAL	–	21.50 S OF 1ST MH N ST MATTHEWS AVE	–
352 BEVERLEY ST	–	0.30 S OF NL	RENEW TO ℄ W/150 PVC
RESIDENTIAL	–	36.30 S OF 1ST MH N ST MATTHEWS AVE	WYED W/354
354 BEVERLEY ST	–	0.30 S OF SL	RENEW TO ℄ W/150 PVC
RESIDENTIAL	–	36.60 S OF 1ST MH N ST MATTHEWS AVE	WYED W/352
356 BEVERLEY ST	–	OPP OF NL	RENEW TO ℄ W/150 PVC
RESIDENTIAL	–	21.20 S OF 1ST MH N ST MATTHEWS AVE	–
357 BEVERLEY ST	–	0.30 N OF SL	RENEW TO ℄ W/150 PVC
RESIDENTIAL	–	10.00 S OF 1ST MH N ST MATTHEWS AVE	–
358 BEVERLEY ST	–	0.40 N OF SL	RENEW TO ℄ W/150 PVC
RESIDENTIAL	–	12.50 S OF 1ST MH N ST MATTHEWS AVE	WYED W/360
359 BEVERLEY ST	–	1.78 N OF SL	OUTSIDE LIMITS
RESIDENTIAL	–	1.48 N OF 1ST MH N ST MATTHEWS AVE	–
360 BEVERLEY ST	–	0.4 S OF SL	RENEW TO ℄ W/150 PVC
RESIDENTIAL	–	12.50 S OF 1ST MH N ST MATTHEWS AVE	WYED W/358
362 BEVERLEY ST	–	10.2 N OF NL	RENEW TO ℄ W/150 PVC
RESIDENTIAL	–	6.00 S OF 1ST MH N ST MATTHEWS AVE	–

SEWER JUNCTION INFORMATION FROM SEWER VIDEO INSPECTION

SEWER ID S-MA20017153

DISTANCE FROM MH ID S-MH20015424

DISTANCE	DIAMETER	CLOCK
6.0	150	1
10.0	150	10
12.5	150	2
19.2	250	2
20.4	250	10
21.2	150	2
21.2	150	10
28.5	150	2
29.8	150	10
36.3	150	2
50.0	150	11
51.6	150	2
60.7	150	10
78.7	150	1

**** REVERSAL REQUIRED****

SEWER JUNCTION INFORMATION FROM SEWER VIDEO INSPECTION

SEWER ID S-MA20017153

DISTANCE FROM MH ID S-MH20015396

DISTANCE	DIAMETER	CLOCK
NO JUNCTIONS		

**** REVERSAL REQUIRED****

FOR INDEX SEE 11678

METRIC
WHOLE NUMBERS INDICATE MILLIMETRES
DECIMALIZED NUMBERS INDICATE METRES

0.0 5.0 10.0 15.0 20.0 25.0

WARNING

IF POWER EQUIPMENT OR EXPLOSIVES ARE TO BE USED FOR EXCAVATION ON THIS PROJECT THE CONTRACTOR MUST:

1) NOTIFY THE GAS COMPANY OF THE PROPOSED LOCATION OF EXCAVATION.

2) TAKE PRECAUTION TO AVOID DAMAGE TO GAS COMPANY INSTALLATIONS.

SEE PROVINCIAL REGULATION 210/72 FOR DETAILS

LOCATION APPROVED
UNDERGROUND STRUCTURES

SUPV. U/G STRUCTURES COMMITTEE — DATE

NOTE:

LOCATION OF UNDERGROUND STRUCTURES AS SHOWN ARE BASED ON THE BEST INFORMATION AVAILABLE BUT NO GUARANTEE IS GIVEN THAT ALL EXISTING UTILITIES ARE SHOWN OR THAT THE GIVEN LOCATIONS ARE EXACT. CONFIRMATION OF EXISTENCE AND EXACT LOCATION OF ALL SERVICES MUST BE OBTAINED FROM THE INDIVIDUAL UTILITIES BEFORE PROCEEDING WITH CONSTRUCTION.

B.M.
ELEV.

NO.	REVISIONS	DATE	BY

DESIGNED BY	TP	CHECKED BY	SC
DRAWN BY	RS	APPROVED BY	KZ
SCALE: HORIZONTAL	1:250	RELEASED FOR CONSTRUCTION	KAS ZUREK
VERTICAL	1:50		
DATE	2018 02 27	DATE	2018-02-27

PLOT DATE: 2018 02 27

ENGINEER'S SEAL

ORIGINAL SIGNED BY S.R.J. COURNOYER 18/02/21

CONSULTANT DRAWING NUMBER

–

BID OPPORTUNITY: 40-2018
CONTRACT NUMBER: 6

THE CITY OF WINNIPEG
WATER AND WASTE DEPARTMENT
ENGINEERING DIVISION

2017 SEWER MAIN RENEWALS
CONTRACT 6

BEVERLEY STREET
1ST MH N OF ST MATTHEWS AVENUE TO MH AT ST MATTHEWS AVENUE

SHEET 4 OF 7

CITY DRAWING NUMBER

11680

FILE PATH: O:\RSokolewsky\Work Requests\Tyler P\
FILE NAME: BEVERLEY.dwg