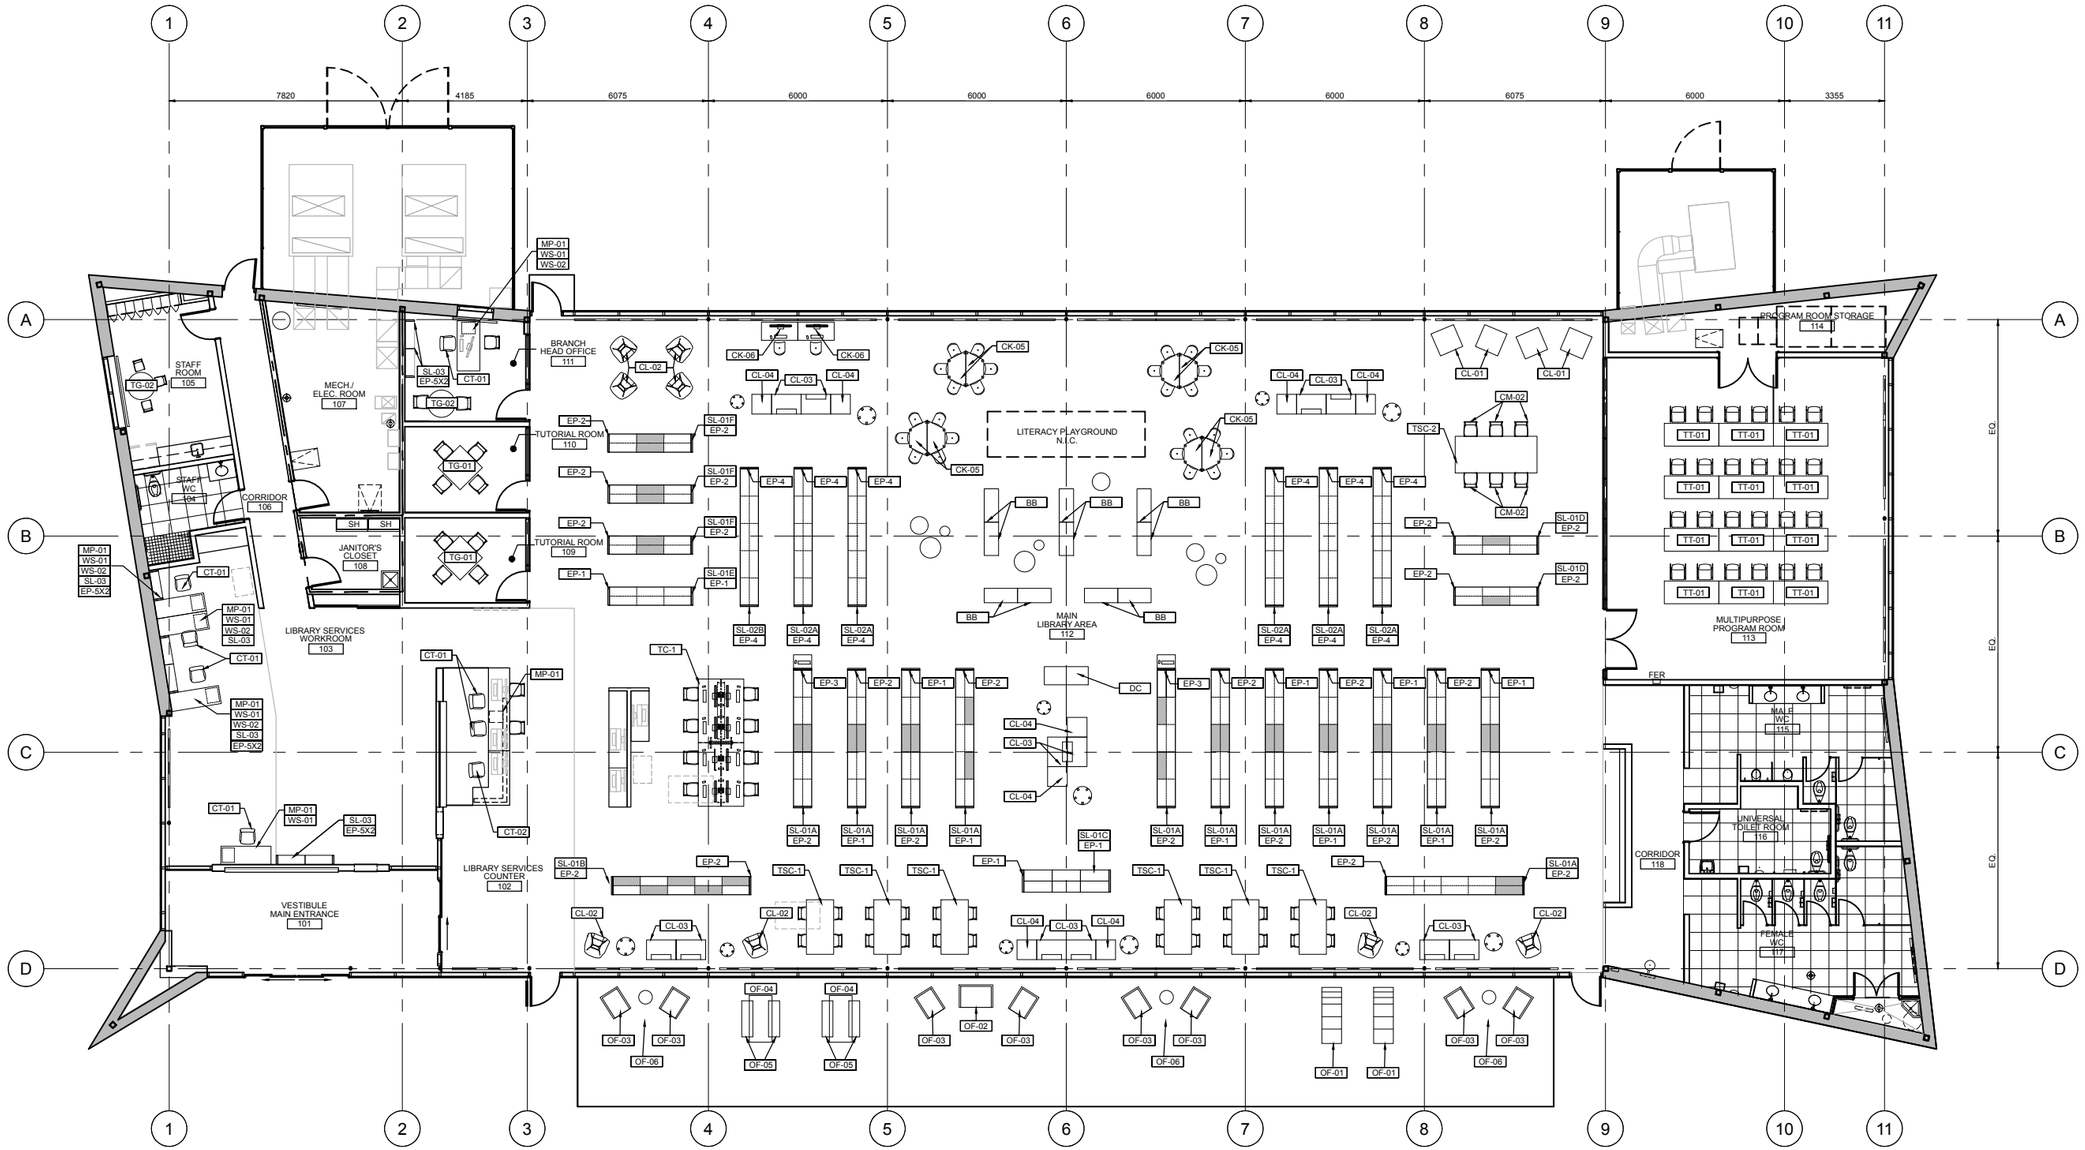

GENERAL NOTES

1. FURNITURE SHOWN FOR GENERAL LAYOUT ONLY. REFER TO BID FORM FOR ALL QUANTITIES.
2. DENOTES DISPLAY PANEL LOCATION.

Cibinel Architecture Ltd

560 ACADEMY RD. WINNIPEG. MB R3N 0E3 PHONE. 204 989 8910 FAX.204 989 8920 WWW.CIBINEL.COM

Project: TRANSCONA LIBRARY
1 TRANSCONA BLVD.

Drawing: FURNITURE PLAN

Date: 2018.04.30

Scale: NTS

A600