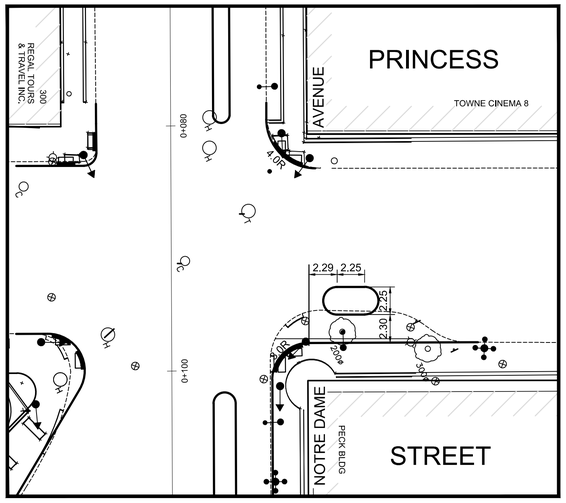

PLAN
Scale 1:250

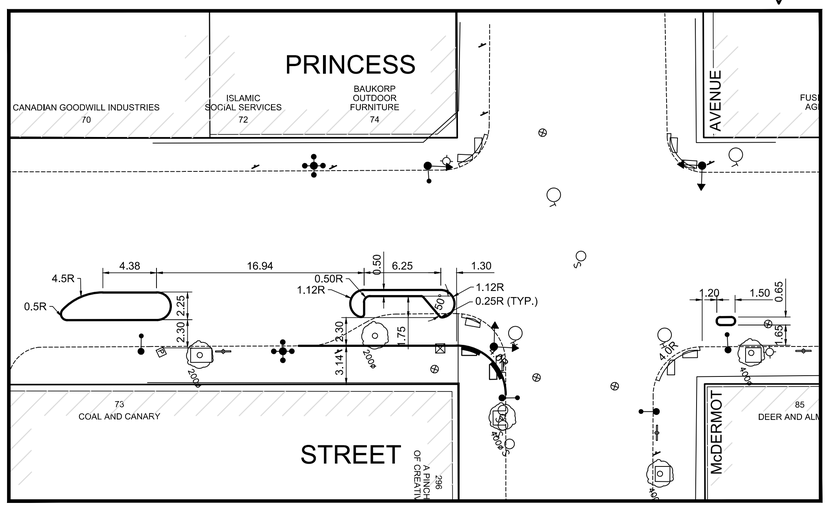

PLAN
Scale 1:250

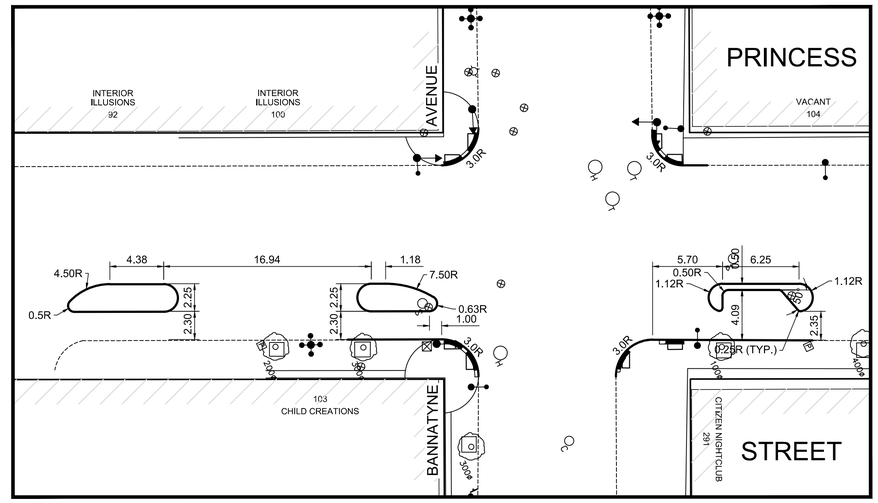

PLAN
Scale 1:250

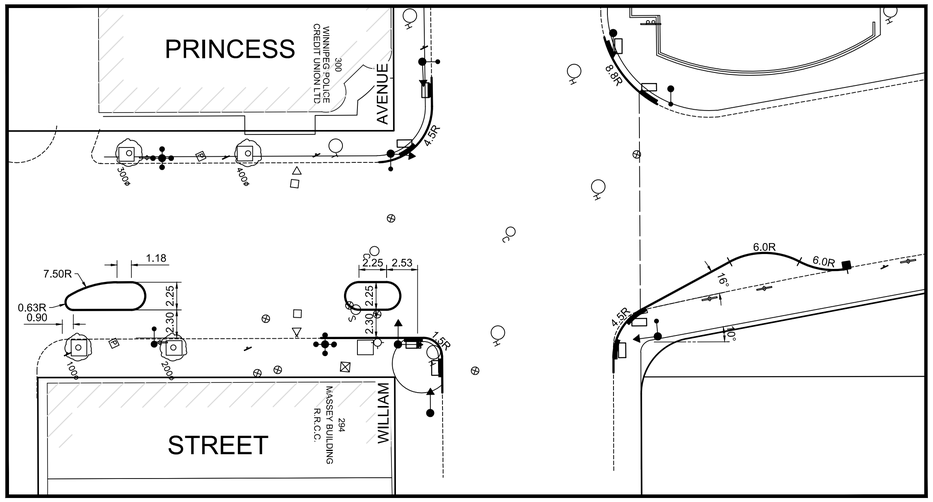

PLAN
Scale 1:250

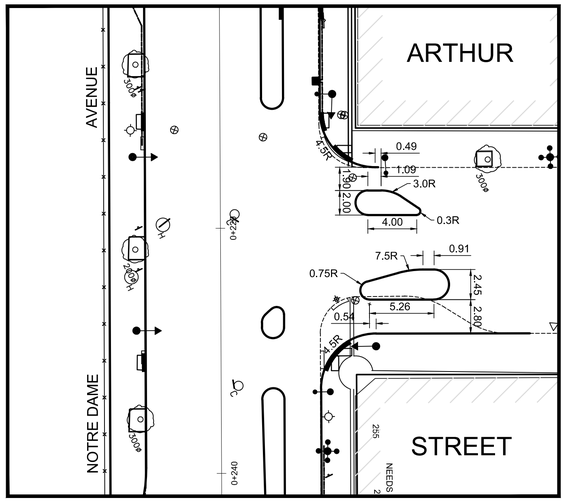

PLAN
Scale 1:250

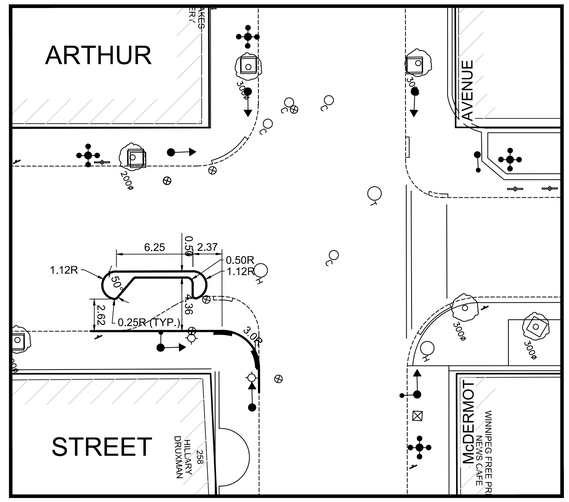

PLAN
Scale 1:250

METRIC
WHOLE NUMBERS INDICATE MILLIMETRES
DECIMALIZED NUMBERS INDICATE METRES

Certificate of Authorization
AECOM Canada Ltd.
No. 4671 Date:_____

B.M.
ELEV.

NO.	REVISIONS	DATE	BY
0	ISSUED FOR TENDER	2018/02/26	KWR
B	RE-ISSUED FOR REVIEW	2018/01/29	KWR
A	ISSUED FOR REVIEW	2017/11/27	KWR

AECOM

DESIGNED BY	KWR	CHECKED BY	KWR
DRAWN BY	PAAP	APPROVED BY	KWR
HOR. SCALE: 1:250 VERTICAL:		RELEASED FOR CONSTRUCTION BY:	
DATE	2017/11/27	DATE	

ENGINEER'S SEAL
PROVINCE OF MANITOBA
K.W. RAE
REGISTERED PROFESSIONAL ENGINEER

CONSULTANT DRAWING NO.
CT-10

Winnipeg
THE CITY OF WINNIPEG
PUBLIC WORKS DEPARTMENT
ENGINEERING DIVISION

DOWNTOWN BIKE LANE SYSTEM
AND STREET IMPROVEMENT

CITY DRAWING NUMBER
P-3495-10

SHEET 10 OF 45

GEOMETRY LAYOUT PLAN
PRINCESS STREET AND ARTHUR STREET
NOTRE DAME AVENUE TO WILLIAM AVENUE