A1 SIZE – 594mm x 841mm

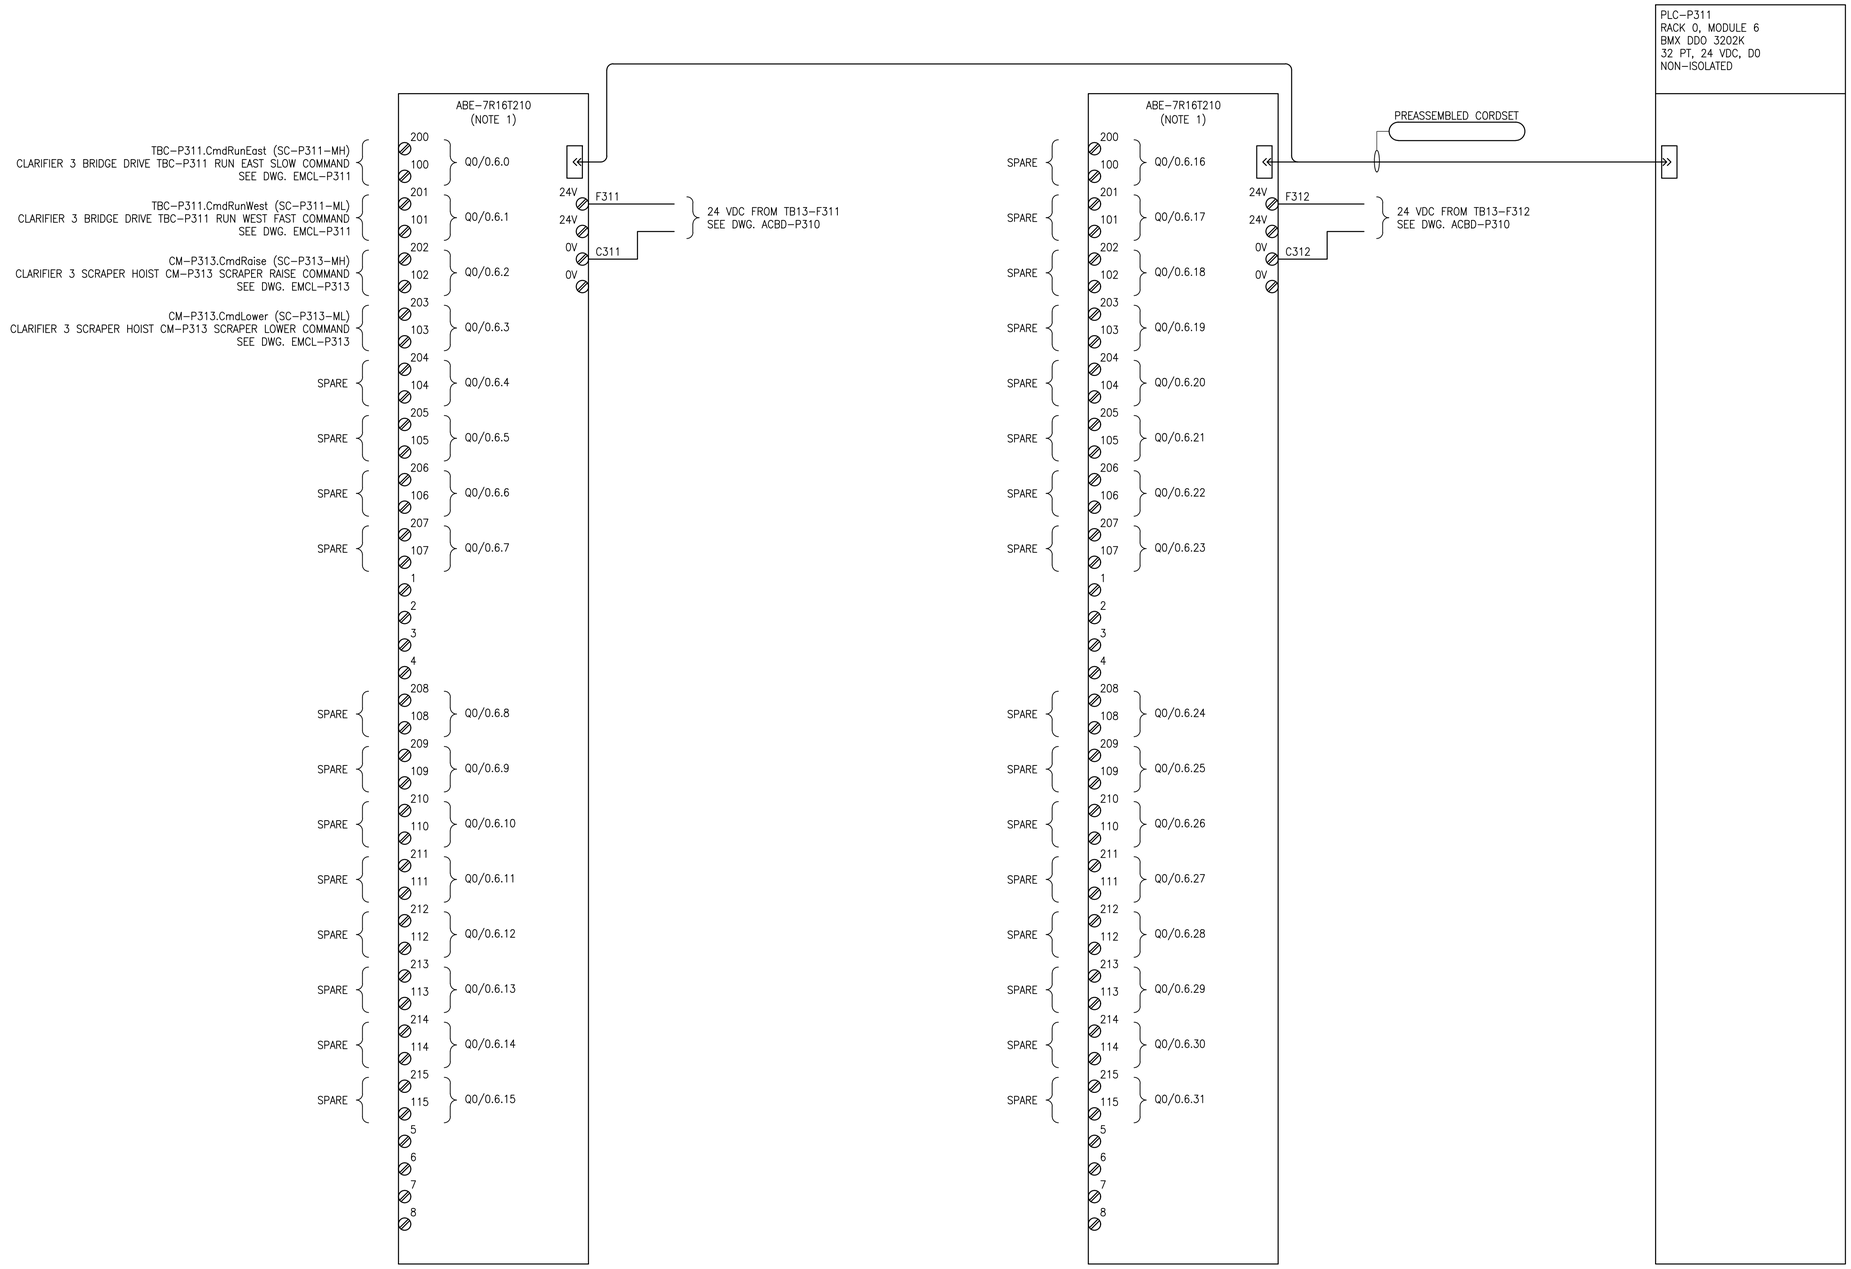

NOTES

1. TELEFAST MODULE SHALL BE COMPLETE WITH 16 PLUG–IN RELAYS PART NO. ABR7521.

REFERENCE DRAWINGS	DESCRIPTION
–	–

ENGINEERS GEOSCIENTISTS MANITOBA
Certificate of Authorization
KGS Group
No. 245

NO.	REVISIONS	DATE	DESIGN	CHECK
00	ISSUED FOR CONSTRUCTION – 682–2018	2018/08/27	DDW	JAB

KGS GROUP CONSULTING ENGINEERS

DESIGNED BY: D. WILSON
CHECKED BY: J. BOUCHARD
DRAWN BY: G. NELSON
APPROVED BY: D. WILSON
SCALE: AS SHOWN
ISSUED FOR CONSTRUCTION BY: B. STATION
DATE: 2018/07/20
DATE: 2018/08/27
CONSULTANT NO.: 1–0102–ACBD–P312–001

ENGINEER'S SEAL
PROVINCE OF MANITOBA
B.D. WILSON
Member
22552
2018-08-27
REGISTERED PROFESSIONAL ENGINEER

Winnipeg
THE CITY OF WINNIPEG
WATER AND WASTE DEPARTMENT

SOUTH END WATER POLLUTION CONTROL CENTRE
TRAVELLING BRIDGES REFURBISHMENT
AUTOMATION – WIRING DIAGRAM
PRIMARY CLARIFIERS
LCP–P311–1, PLC–P311 – DISCRETE OUTPUTS

CITY DRAWING NUMBER	SHEET	REV.	SIZE
1–0102–ACBD–P312	001	00	A1

LAST SAVE: 2018/08/27 – 9:24am
PATH: P:\Projects\2018\18–0107–007\Dwg\Elec\1–0102–ACBD–P312–001.dwg

PLOT DATE: Aug 27, 2018 – 9:24am
FILE NAME:1–0102–ACBD–P312–001.dwg