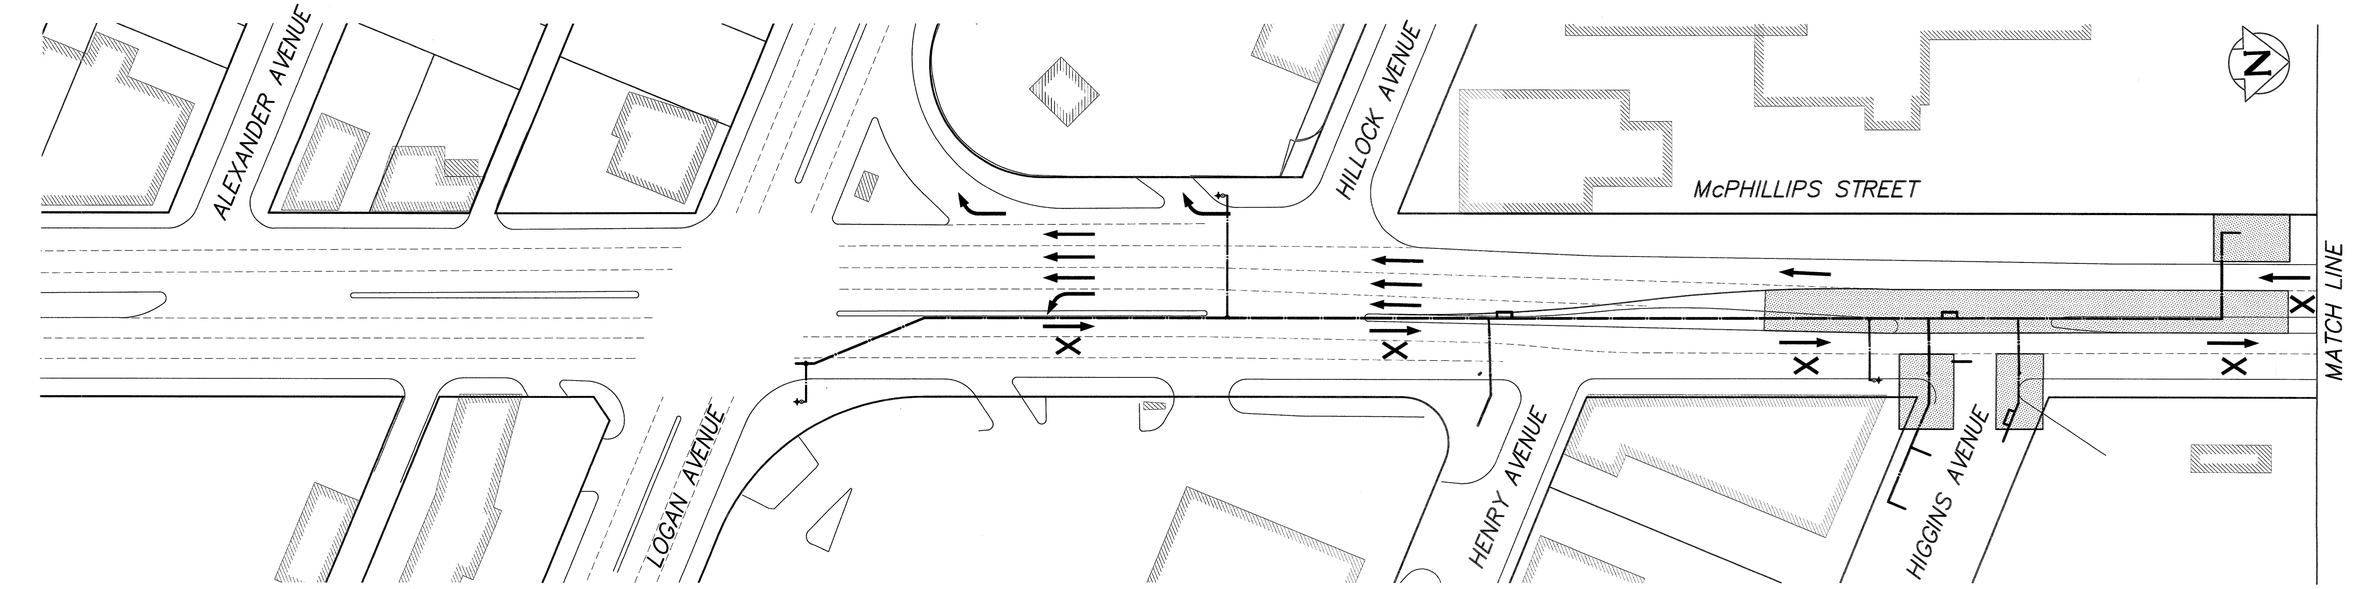

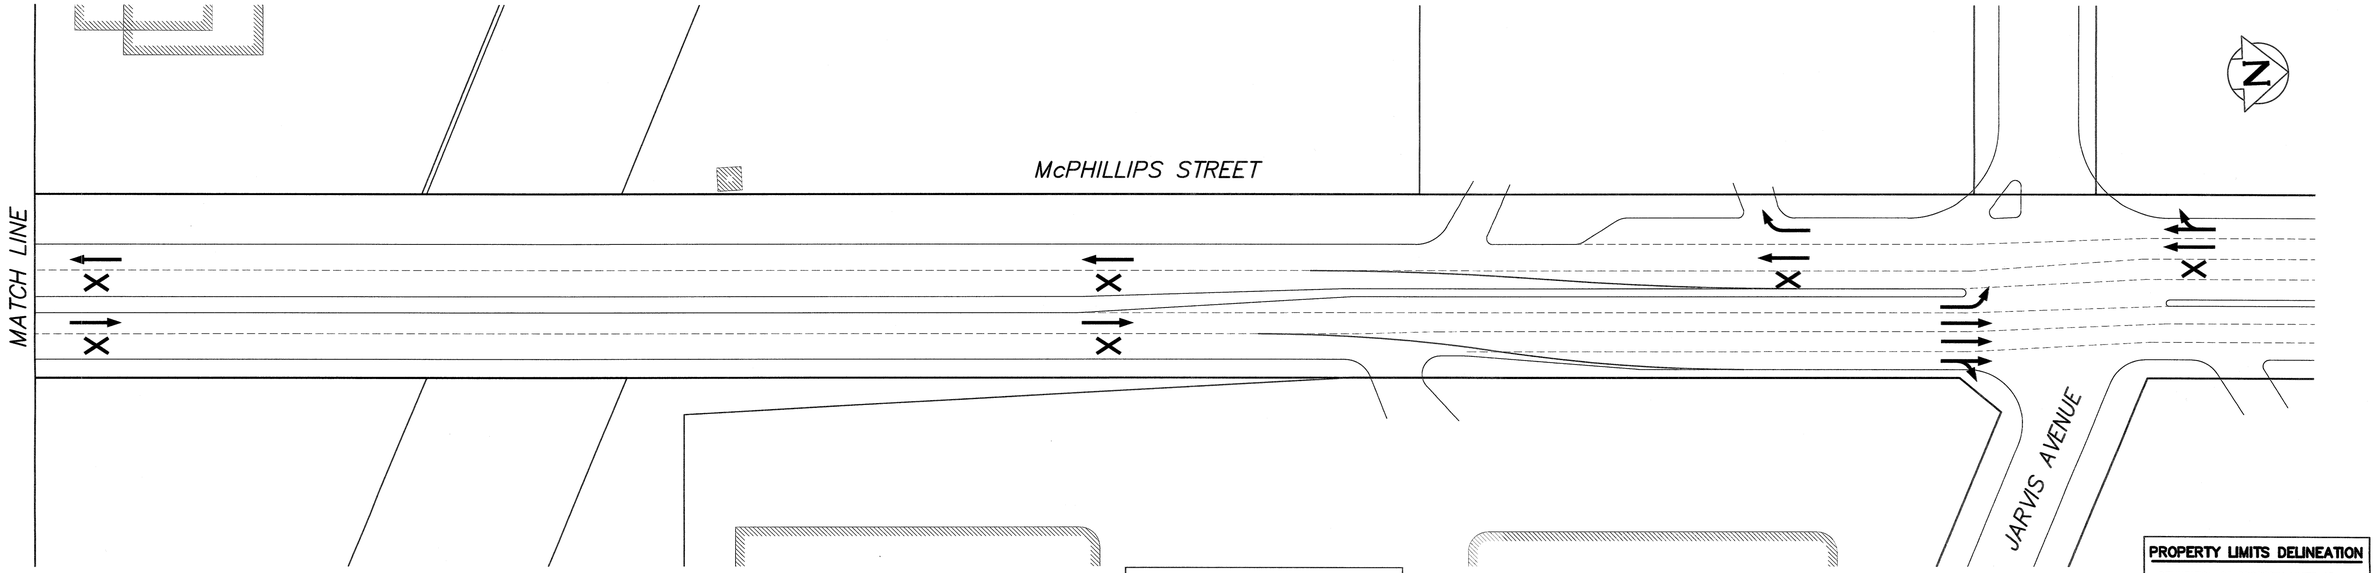

NOTES:

1. CONTRACTOR TO MAINTAIN LOCAL ACCESS TO RESIDENTS AND BUSINESSES.
2. CONTRACTOR TO NOTIFY CONTRACT ADMINISTRATOR A MINIMUM OF (3) DAYS PRIOR TO LANE CLOSURES TO ALLOW FOR COORDINATION WITH WINNIPEG TRANSIT TO RELOCATE BUS STOPS.
3. LANE CLOSURE END TREATMENT TO BE CHANNELIZATION BARRELS (MINIMUM 8).
4. CONTRACTOR WILL BE RESPONSIBLE FOR SETTING UP AND MAINTAINING LANE CLOSURES.
5. LANE CLOSURES SHALL BE IN ACCORDANCE WITH CITY OF WINNIPEG MANUAL OF TEMPORARY TRAFFIC CONTROL.

METRIC
WHOLE NUMBERS INDICATE MILLIMETRES
DECIMALIZED NUMBERS INDICATE METRES

0.0 10.0 20.0 30.0 40.0 50.0

LEGEND

- EDGE OF ROAD
- LANE LINE
- LANE CLOSURE
- TRAFFIC MOVEMENT

PROPERTY LIMITS DELINEATION

DELINEATION OF PROPERTY LIMITS AS SHOWN ON THIS DWG DOES NOT REPRESENT A "LEGAL SURVEY". KGS GROUP MAKES NO REPRESENTATION OR WARRANTY AS TO THE ACCURACY OF PROPERTY LIMITS DELINEATED ON THIS DWG, NOR ON THE DIMENSIONAL ACCURACY OF DWG FEATURES RELATIVE TO THOSE PROPERTY LIMITS.

APEGM
Certificate of Authorization
KGS Group
No. 245

WARNING

IF POWER EQUIPMENT OR EXPLOSIVES ARE TO BE USED FOR EXCAVATION ON THIS PROJECT THE CONTRACTOR MUST:

1) NOTIFY THE GAS COMPANY OF THE PROPOSED LOCATION OF EXCAVATION.

2) TAKE PRECAUTION TO AVOID DAMAGE TO GAS COMPANY INSTALLATIONS.

SEE PROVINCIAL REGULATION 210/72 FOR DETAILS

LOCATION APPROVED
UNDERGROUND STRUCTURES

SUPV. U/G STRUCTURES COMMITTEE _____ DATE _____

NOTE:

LOCATION OF UNDERGROUND STRUCTURES AS SHOWN ARE BASED ON THE BEST INFORMATION AVAILABLE BUT NO GUARANTEE IS GIVEN THAT ALL EXISTING UTILITIES ARE SHOWN OR THAT THE GIVEN LOCATIONS ARE EXACT. CONFIRMATION OF EXISTENCE AND EXACT LOCATION OF ALL SERVICES MUST BE OBTAINED FROM THE INDIVIDUAL UTILITIES BEFORE PROCEEDING WITH CONSTRUCTION.

B.M.
ELEV.

NO.	REVISIONS	DATE	BY
0	ISSUED FOR CONSTRUCTION	18/02/15	RSP

KGS GROUP CONSULTING ENGINEERS

DESIGNED BY	TLE	CHECKED BY	SH
DRAWN BY	GEL	APPROVED BY	
SCALE: HORIZONTAL	1:500	RELEASED FOR CONSTRUCTION	
VERTICAL	–		
DATE	2018 02 14	DATE	

PLOT DATE: 2018 02 14

ENGINEER'S SEAL
PROVINCE OF MANITOBA
R.B. OFFMAN
Member
24701
REGISTERED PROFESSIONAL ENGINEER

CONSULTANT DRAWING NUMBER
17-0107-024_D-14981

BID OPPORTUNITY: 72-2018

Winnipeg

THE CITY OF WINNIPEG
WATER AND WASTE DEPARTMENT
ENGINEERING DIVISION

2018 WATER MAIN RENEWALS

McPHILLIPS STREET
TRAFFIC MANAGEMENT PLAN PHASE 2

SHEET 7 OF 10

CITY DRAWING NUMBER
D-14981

FILE PATH: P:\Projects\2017\17-0107-024\Dwg\Mun\