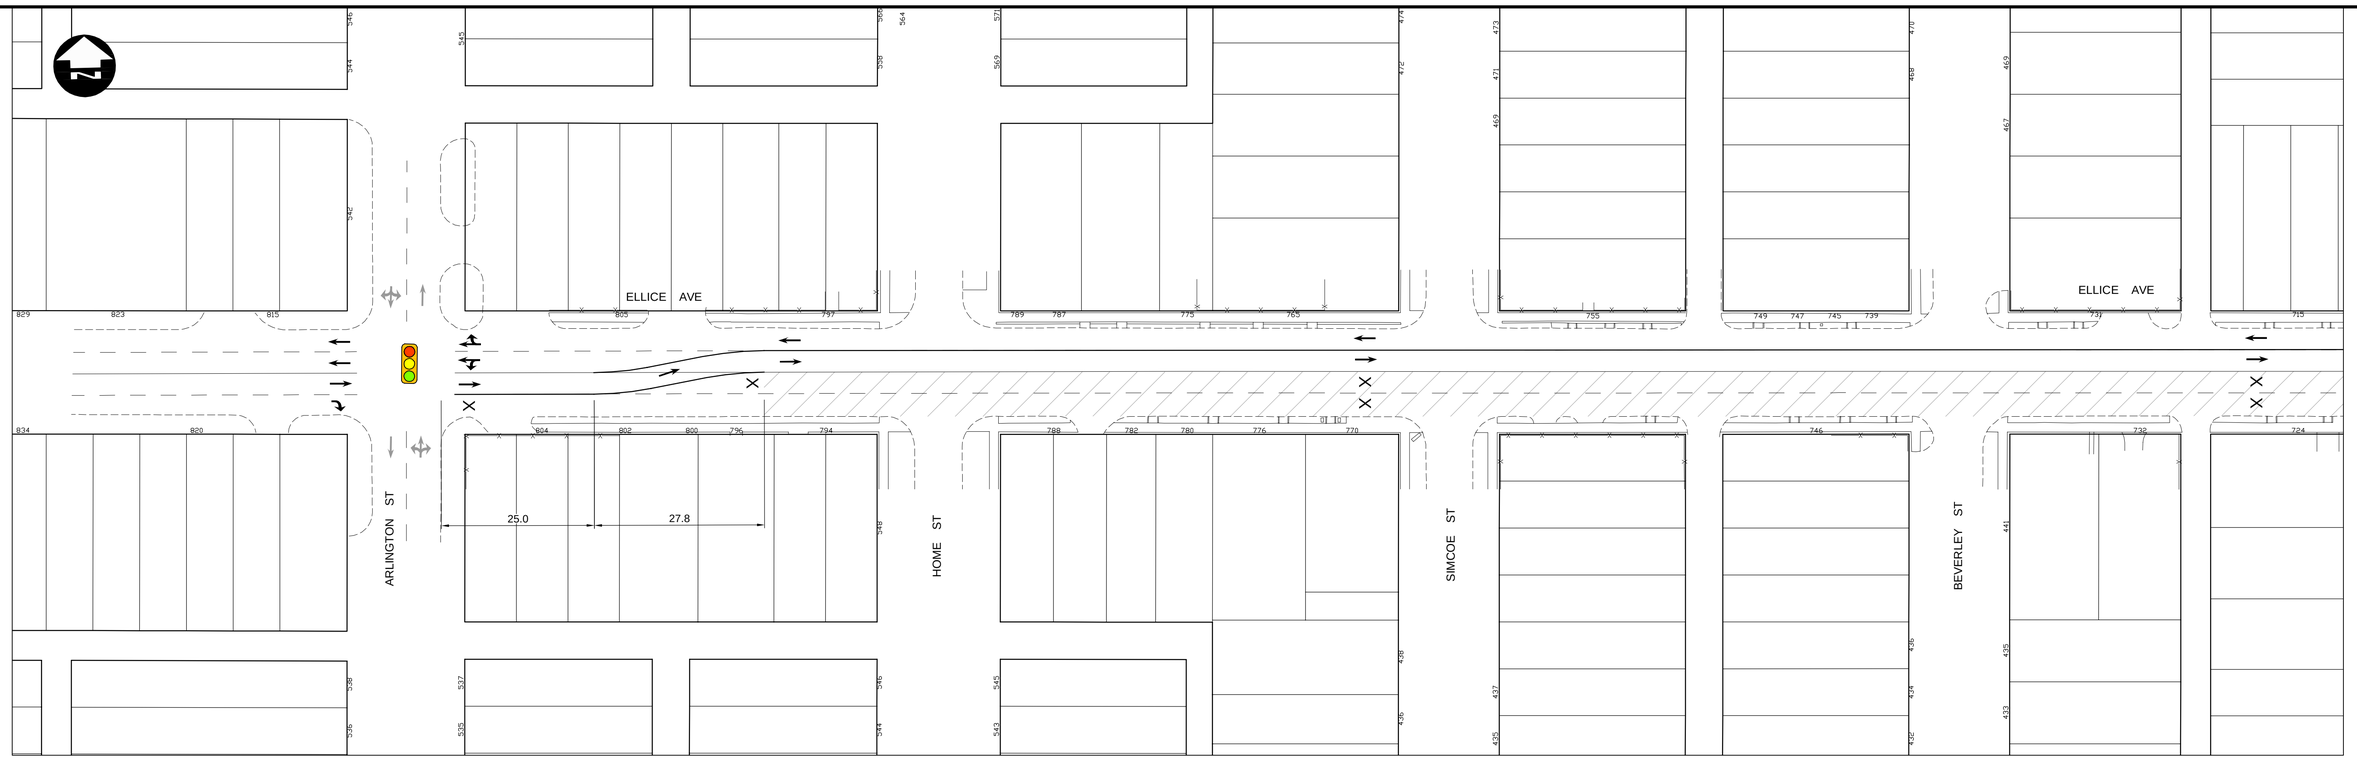

LEGEND

- ROADWAY CONSTRUCTION
- VEHICLE TRAFFIC
- X LANE CLOSURE

TRAFFIC DETOUR NOTES:

- CONTRACTOR TO SCHEDULE MEETING WITH TRAFFIC SERVICES AND CONTRACT ADMINISTRATOR 48 HOURS IN ADVANCE OF SETUP
- REFER TO E6. FOR FULL TRAFFIC MANAGEMENT SPECIFICATION
- ALL TRAFFIC CONTROL SHALL BE IN ACCORDANCE WITH 'MANUAL OF TEMPORARY TRAFFIC CONTROL ON CITY STREETS'
- CONTRACTOR SHALL MAINTAIN ACCESS TO ALL SIDE STREETS OR AS DIRECTED BY CONTRACT ADMINISTRATOR

UNDERGROUND STRUCTURES

SUPV. U/G STRUCTURES — DATE

LOCATION OF UNDERGROUND STRUCTURES AS SHOWN ARE BASED ON THE BEST INFORMATION AVAILABLE, BUT NO GUARANTEE IS GIVEN THAT ALL EXISTING UTILITIES ARE SHOWN OR THAT THE GIVEN LOCATIONS ARE EXACT. CONFIRMATION OF EXISTENCE AND EXACT LOCATION OF ALL SERVICES MUST BE OBTAINED FROM THE INDIVIDUAL UTILITIES BEFORE PROCEEDING WITH CONSTRUCTION.

B.M. ELEV.

NO.	REVISIONS	DATE	BY
0	ISSUED FOR TENDER	19/02/04	TJP

DESIGNED BY	TJH
DRAWN BY	TJH
CHECKED BY	TS
APPROVED BY	TJP
HOR. SCALE	1:500
VERTICAL	–
DATE	

DILLON CONSULTING

RELEASED FOR CONSTRUCTION

DATE

ENGINEER'S SEAL

PROVINCE OF MANITOBA — ORIGINAL STAMPED BY — T.J. PETERS — 2019/02/04 — Member 22309 — REGISTERED PROFESSIONAL ENGINEER

CONSULTANT PROJECT NUMBER

18-7677

APEGM

Certificate of Authorization

Dillon Consulting Limited (MB)

No. 1789 Date: 2019/02/04

Winnipeg

THE CITY OF WINNIPEG

PUBLIC WORKS DEPARTMENT

ELLICE AVENUE REHABILITATION

ARLINGTON STREET TO MARYLAND STREET

TRAFFIC DETOUR - STAGE 2

CITY DRAWING NUMBER: P-3505-2018-09

SHEET 09 OF 09

CONSULTANT DRAWING NUMBER

C:\projectwise\working directory\projects 2018\40jth\dms24490\187677-CON-CT-TRAFFIC-STAGING.dwg