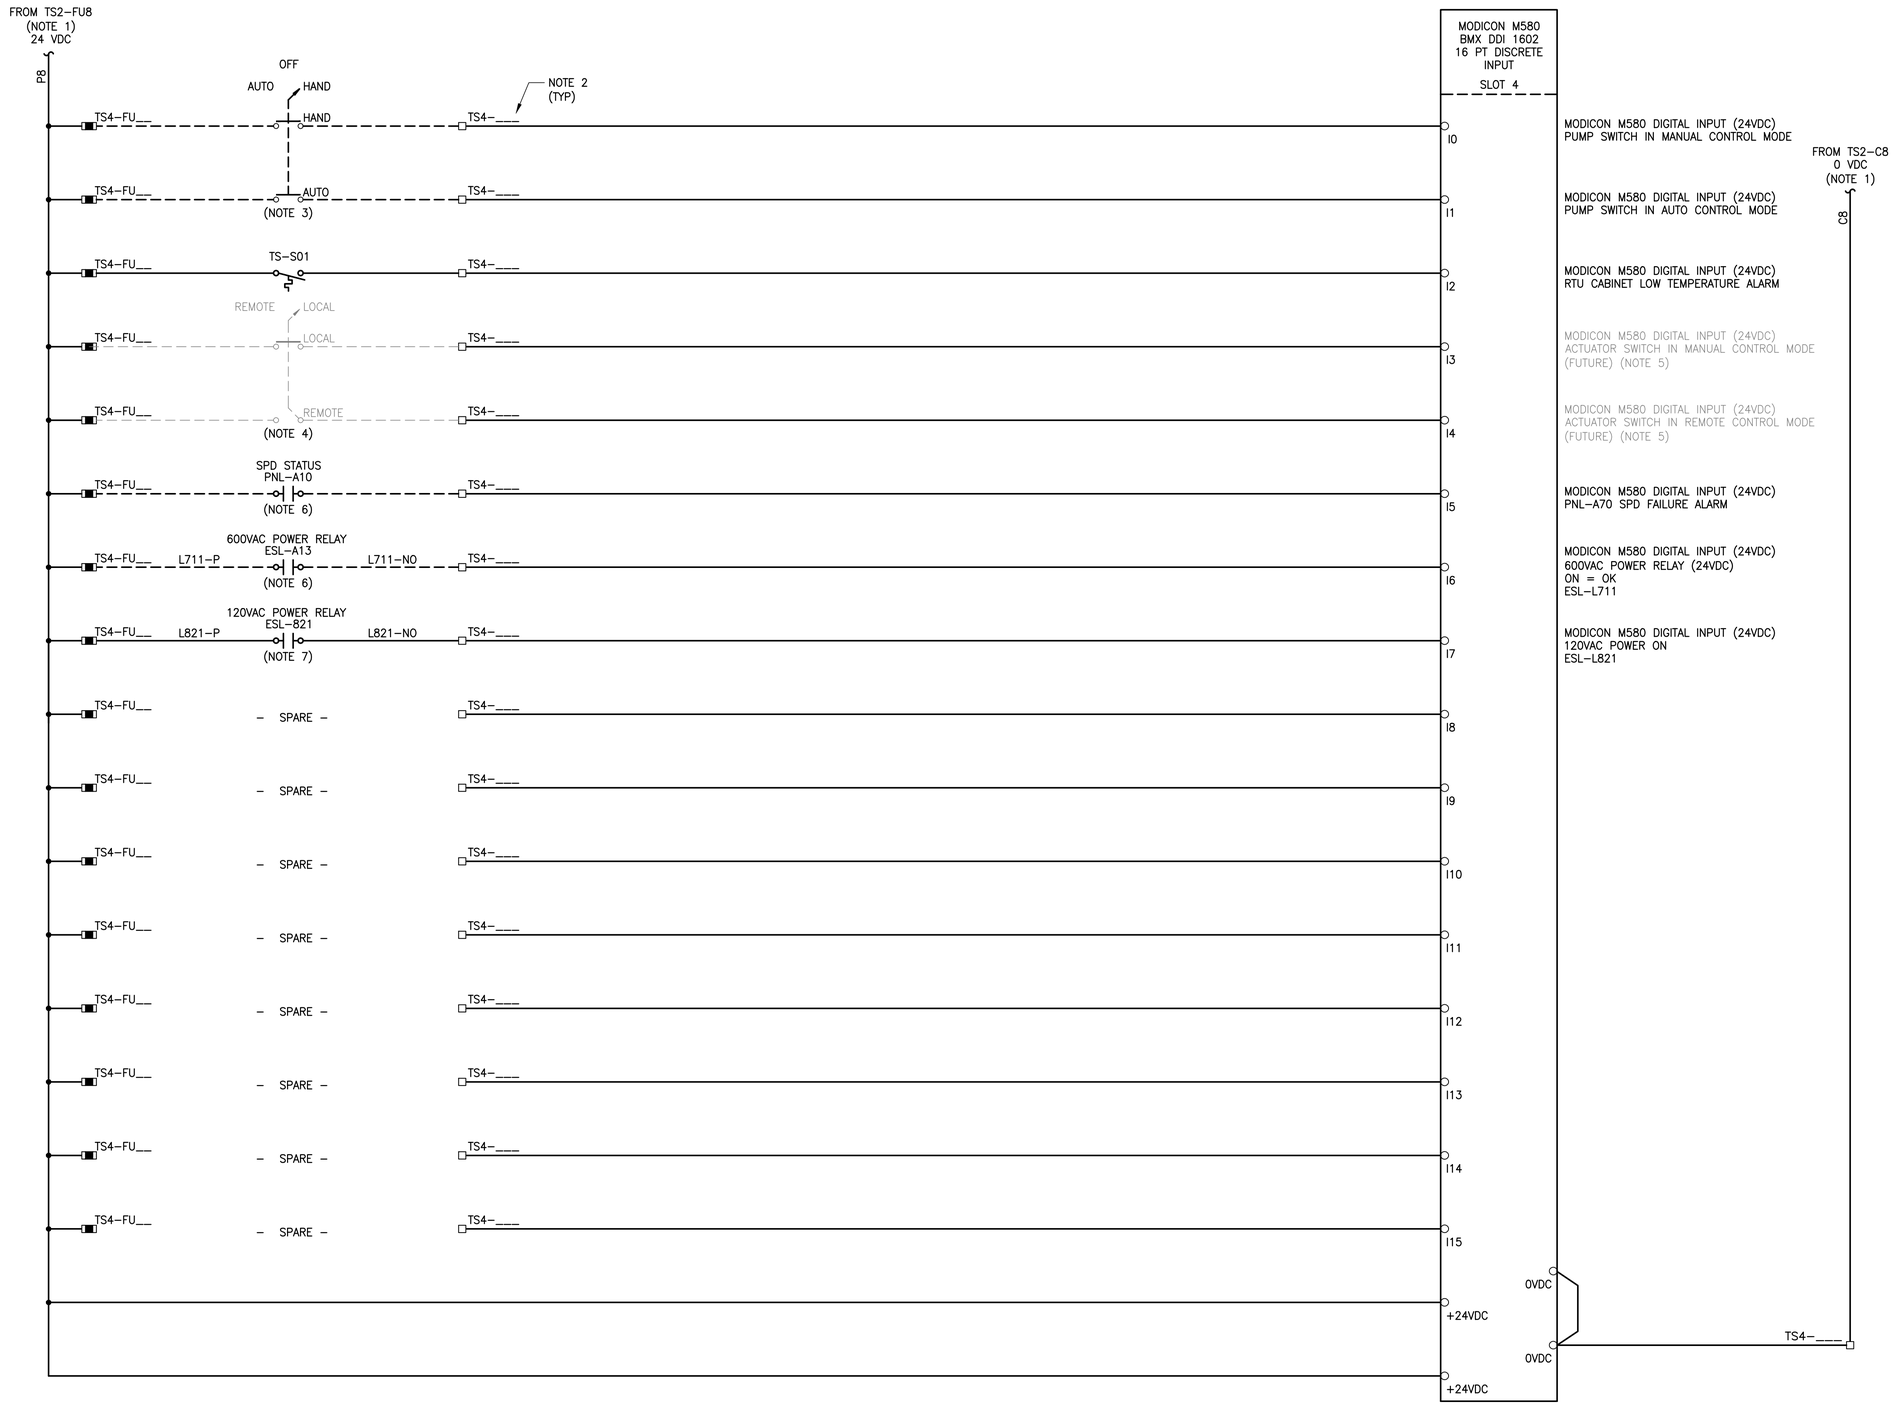

NOTES:

1. REFER TO DRAWING LD-8649 (E08) FOR ADDITIONAL DETAILS.
2. FINAL TERMINAL BLOCK NUMBERS FOR TERMINALS ON TERMINAL STRIP TS4 SHALL BE DETAILED ON SHOP DRAWINGS.
3. REFER TO PUMP P-A01 SCHEMATIC DRAWING LD-8643 (E02) FOR ADDITIONAL DETAILS.
4. REFER TO DRAWING LD-8644 (E03) FOR ADDITIONAL DETAILS.
5. EQUIPMENT SHOWN IN GREY NOT IN SCOPE OF WORK. ALLOWANCE SHALL BE MADE FOR FUTURE PROVISIONS.
6. REFER TO DRAWING LD-8642 (E01) FOR ADDITIONAL DETAILS.
7. REFER TO DRAWING LD-8648 (E07) FOR ADDITIONAL DETAILS.

LEGEND:

- RTU TERMINAL
- STARTER TERMINAL
- FUSED TERMINAL
- PANEL WIRING
- FIELD WIRING
- TEMPERATURE SWITCH

ENGINEERS GEOSCIENTISTS MANITOBA
Certificate of Authorization
KGS Group
No. 245

	FIELD BOOK #:		
POSTED TO LBIS			
0	ISSUED FOR CONSTRUCTION	18/09/11	JAB
NO.	REVISIONS	DATE	BY

KGS GROUP CONSULTING ENGINEERS

DESIGNED BY	LU	CHECKED BY	JAB
DRAWN BY	JPL	APPROVED BY	JAB
HOR. SCALE	AS NOTED	RELEASED FOR CONSTRUCTION	K. ZUREK
VERTICAL	AS NOTED		
DATE	2018 MM DD	DATE	2018 09 11

ENGINEER'S SEAL
PROVINCE OF MANITOBA
BOUCHARD
Member
20560
2018-09-12
REGISTERED PROFESSIONAL ENGINEER

E10

Winnipeg

THE CITY OF WINNIPEG
WATER AND WASTE DEPARTMENT

DONALD OUTFALL CHAMBER UPGRADES

SHEET 19 OF 24

CITY DRAWING NUMBER
LD-8651

ELECTRICAL
RTU PANEL - BASE I/O BOARD
DISCRETE INPUTS

FileName: \\k-file-4\p-data\Projects\2018\18-0107-005\Dwg\Elec\18-0107-005_E10.dwg - Tab: E10 Plotted By: jdeleon 09/12/2018 [Wed 11:22am]