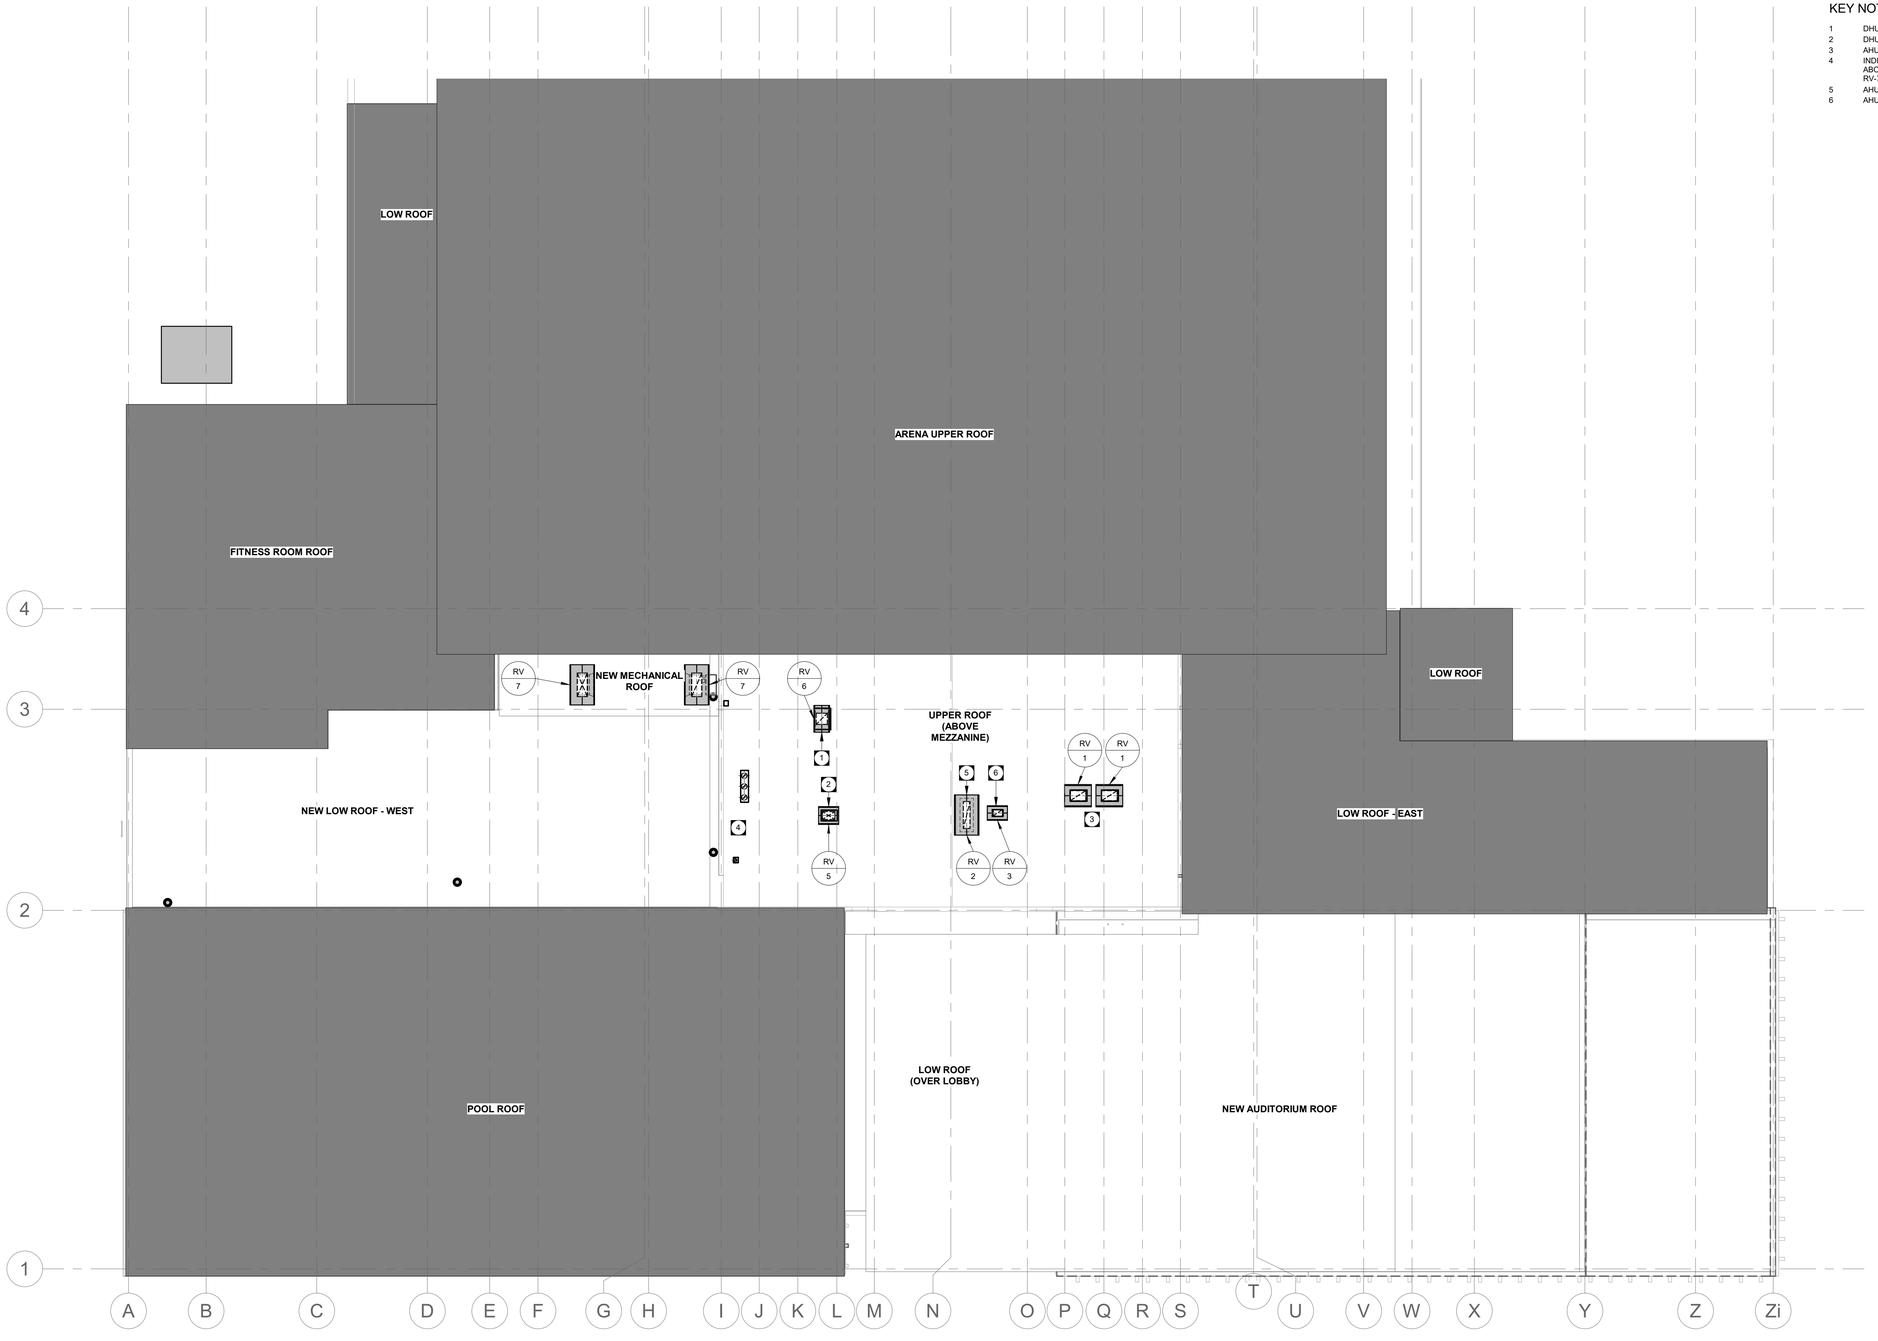

ROOF - HVAC RENOVATION 1/MH2.6
3/32" = 1'-0"

KEY NOTES

1 DHU-1 EXHAUST UP THROUGH ROOF TO HOOD.
2 DHU-1 FRESH AIR OPENING UP THROUGH ROOF TO HOOD.
3 AHU-1 RELIEF OPENING UP THROUGH ROOF TO HOOD.
4 INDIVIDUAL FLUE VENTS SERVING BOILERS TO TERMINATE 3 FEET ABOVE THE ROOF LEVEL. MAINTAIN 3 METRES CLEARANCE FROM RV-7.
5 AHU-2 RELIEF DUCT OPENING UP THROUGH ROOF TO HOOD.
6 AHU-3 RELIEF DUCT OPENING UP THROUGH ROOF TO HOOD.

PUBLICCITY
Public City Architecture Inc
11-600 Clifton Street
Winnipeg, Manitoba
R3G 2X6 204 475 9323
publiccityarchitecture.com

Rev. No.	Date	Revision Notes
0	19-11-06	Issued for Construction

N

APEGM
Certificate of Authorization
Epp Siepman Engineering Inc.
No. 4035

This is a print of a document that has been electronically authenticated with technology authorized by the APEGM. The original is in electronic form.

PROVINCE OF MANITOBA
J. SCHELLENBERG
Member
31336
2019-11-06
REGISTERED PROFESSIONAL ENGINEER

This drawing must not be scaled. The contractors shall verify all dimensions and other data on site prior to commencement of work. Discrepancies, errors, and omissions are to be reported to Public City Architecture Inc. prior to proceeding with the Work.

Drawings and specifications as instruments of service are the property of Public City Architecture Inc.; the copyright in the same being reserved.

No reproduction or revision to these drawings may be made without the permission of Public City Architecture Inc., and when made, must bear their name. All prints to be returned to Public City Architecture Inc. upon request.

Project
ST. JAMES CIVIC CENTRE

Drawing
ROOF RENOVATION - HVAC PLAN

Drawn By:	Review By:
EB	JS
Scale:	Tender No:
3/32" = 1'-0"	1176-2019
Date:	11/06/19
Sheet:	MH2.6