ITEM NO.41B

NOTES:

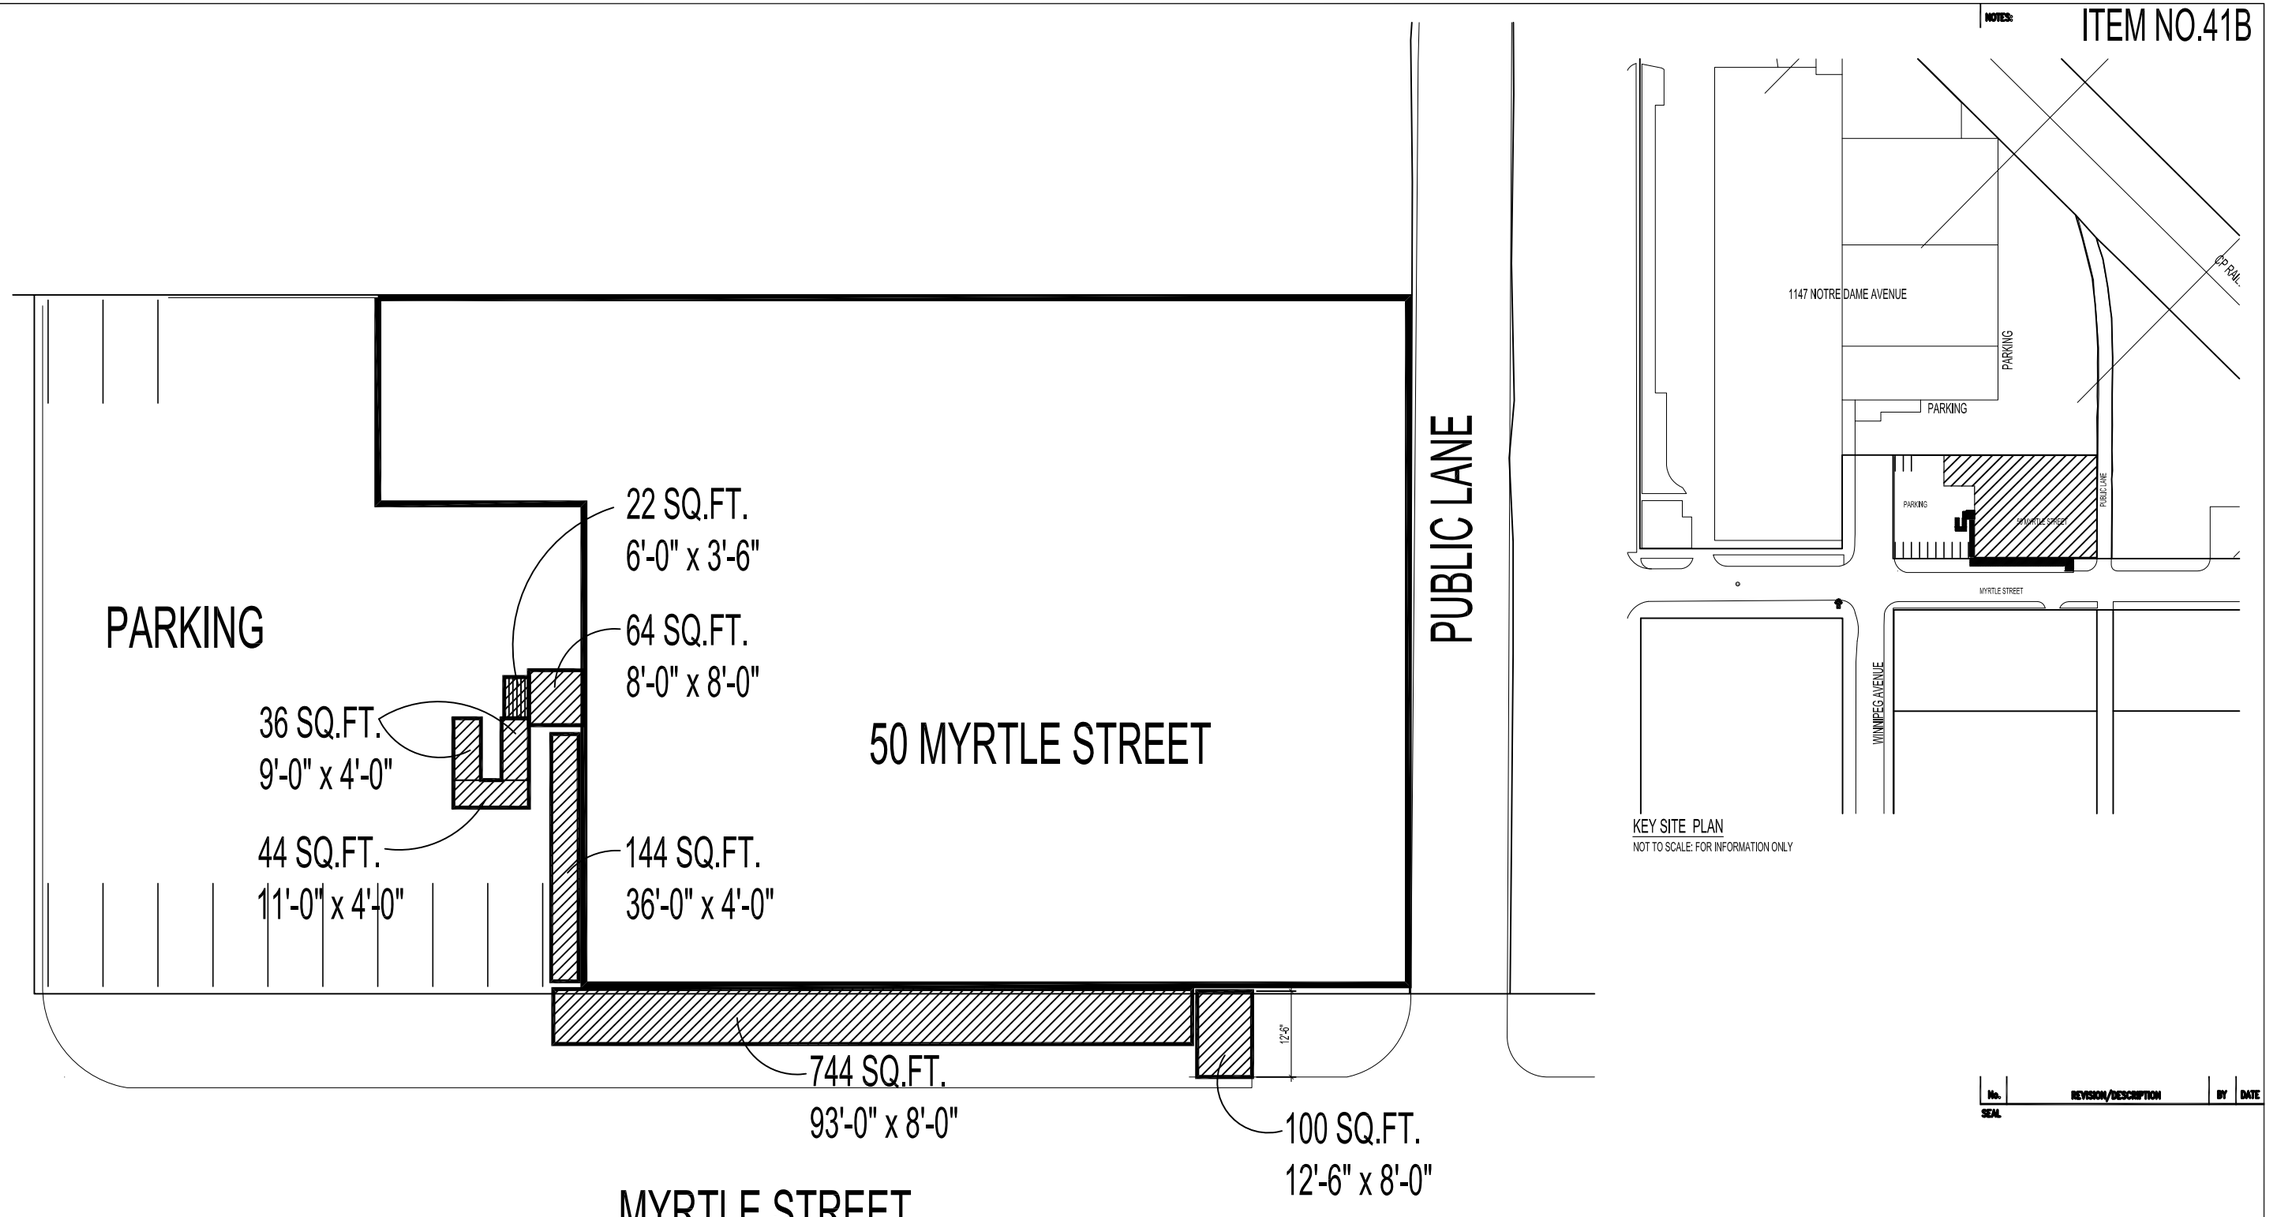

KEY SITE PLAN
NOT TO SCALE: FOR INFORMATION ONLY

AREAS TO BE CLEARED OF SNOW:
100 +744 +144 +44 +36 +36 +22 +64 = **1190 SQ. FT.**

PARTIAL SITE PLAN
CITY OF WINNIPEG ARCHIVES
50 MYRTLE STREET

BID OPPORTUNITY
136-2019

No.	REVISION/DESCRIPTION	BY	DATE

SEAL

DRAWN	CHECKED	DESIGNED	APPROVED
SFC			
DATE 2019.04.01	USER APPROVAL		

Winnipeg

THE CITY OF WINNIPEG
PLANNING, PROPERTY AND DEVELOPMENT DEPARTMENT
MUNICIPAL ACCOMMODATIONS DIVISION
3-65 GARRY STREET, R3C 4K4

PROJECT
CITY OF WINNIPEG ARCHIVES

50 MYRTLE STREET

SHEET TITLE
SITE PLAN
SNOW REMOVAL

0050MTSP

SCALE	PROJECT No:	SHEET No:
NTS		A2

ADDRESS: 50 MYRTLE STREET
PROJECT No:
SHEET TITLE: SITE PLAN
DATE: 2019.04.01
FILE NAME: 50MT.dwg