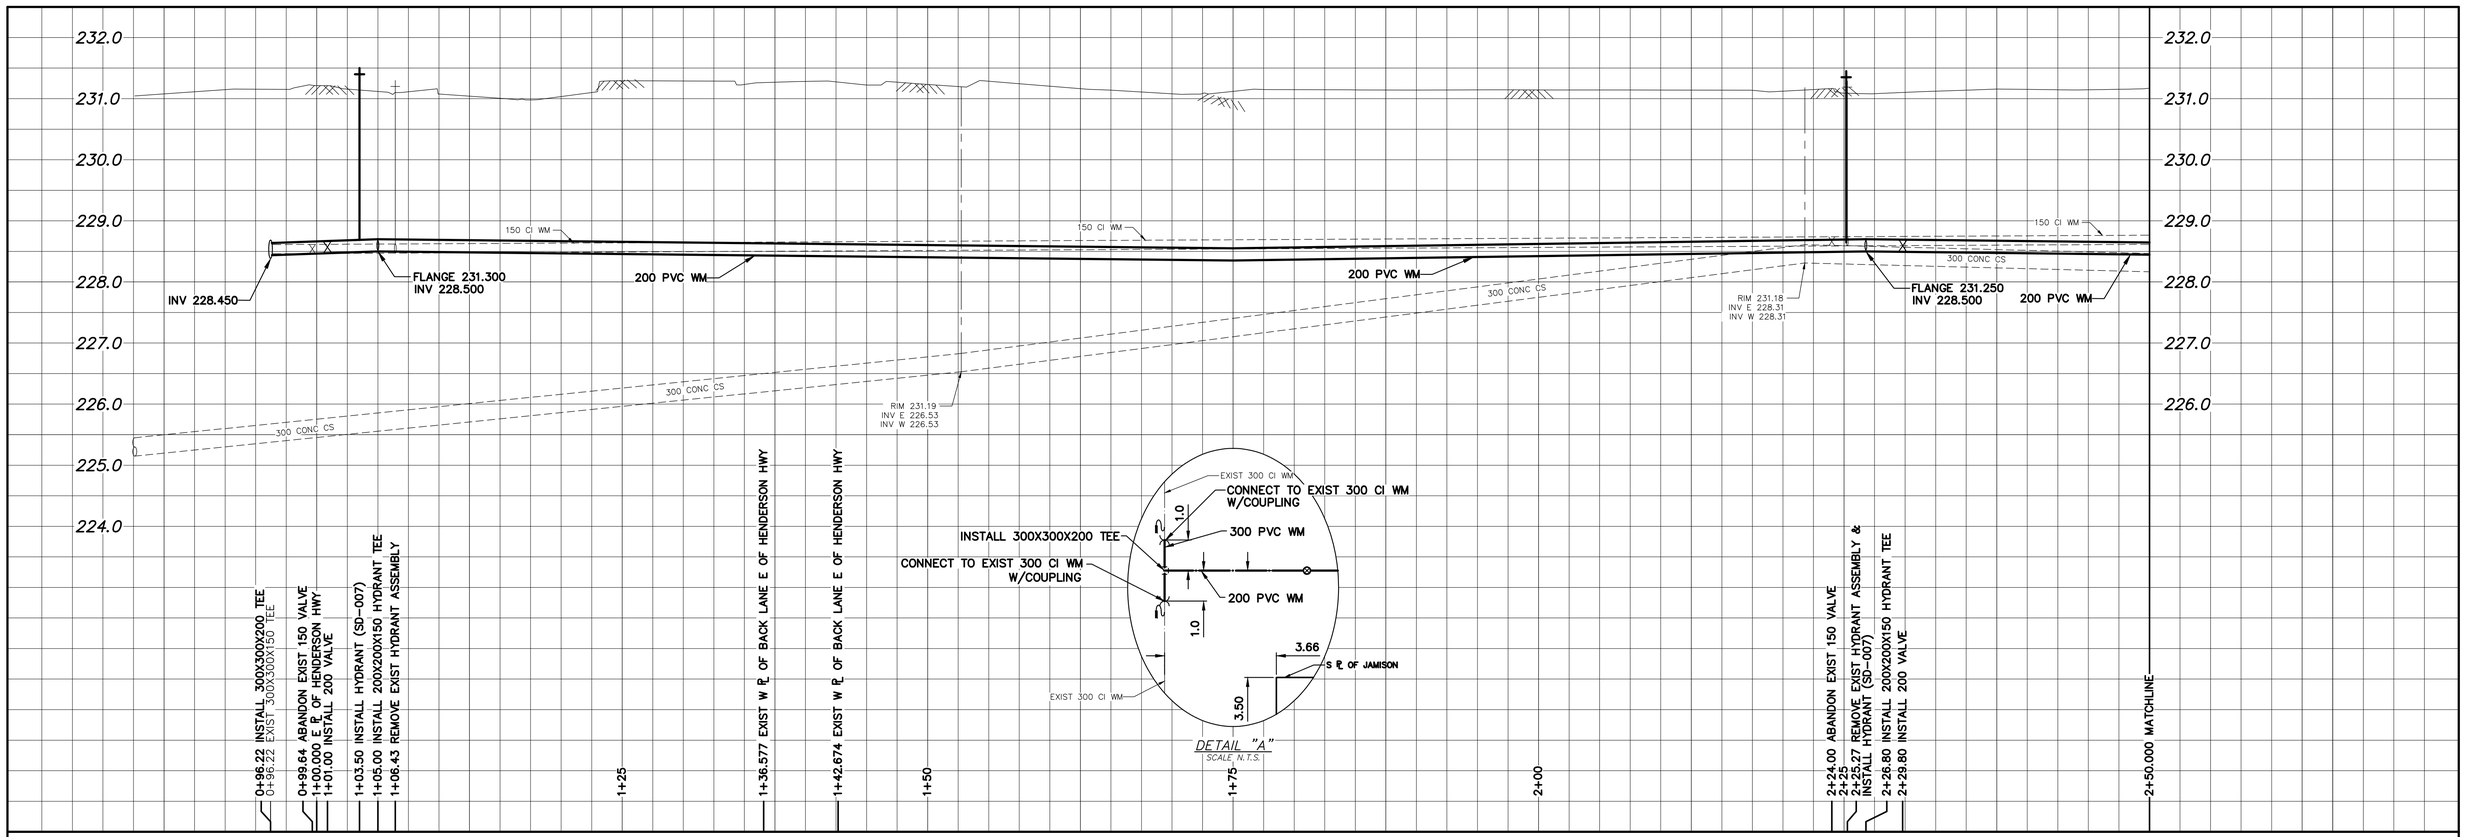

NOTE: CHAINAGES SHOWN ARE ALONG S. ℄ OF JAMISON AVE.

JAMISON AVENUE

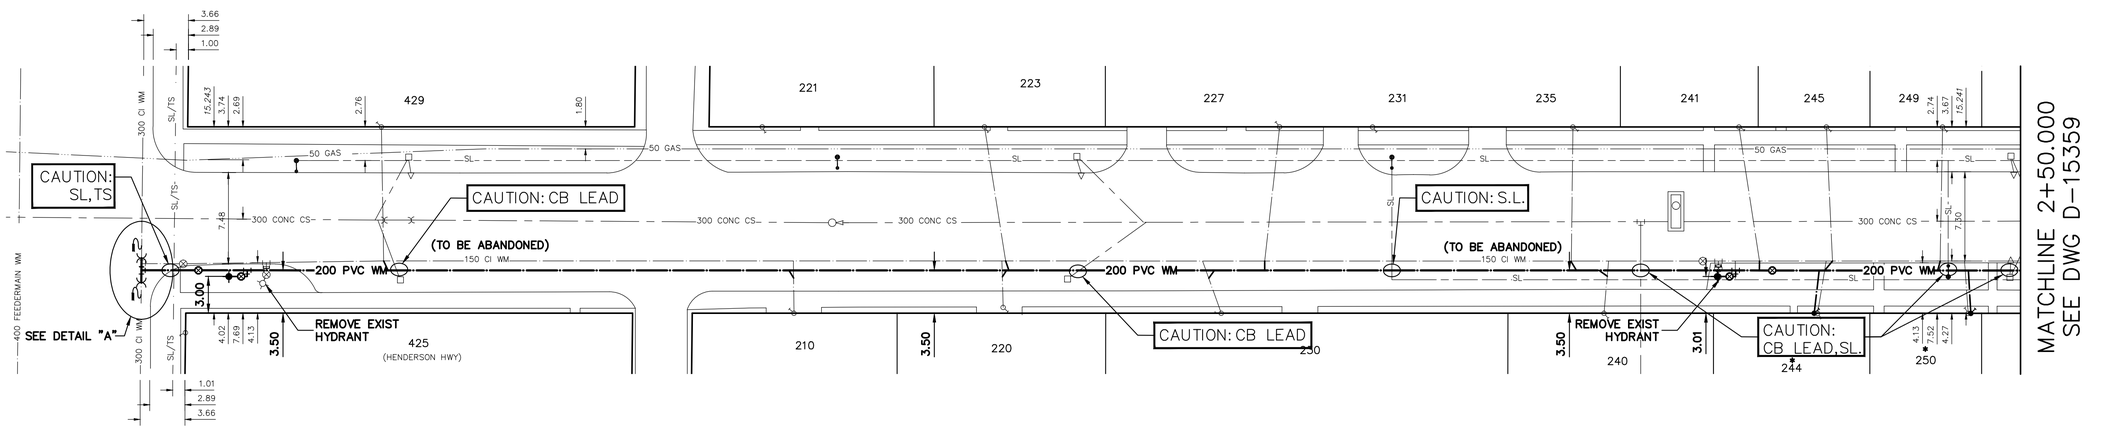

HENDERSON HWY

FOR INDEX SEE D-15356

FOR WATER SERVICE TABLE SEE D-15359

NOTE: ALL VALVES TO BE INSTALLED COUNTERCLOCKWISE TO CLOSE

METRIC
WHOLE NUMBERS INDICATE MILLIMETRES
DECIMALIZED NUMBERS INDICATE METRES

0.0 5.0 10.0 15.0 20.0 25.0

WARNING

IF POWER EQUIPMENT OR EXPLOSIVES ARE TO BE USED FOR EXCAVATION ON THIS PROJECT THE CONTRACTOR MUST:

1) NOTIFY THE GAS COMPANY OF THE PROPOSED LOCATION OF EXCAVATION.

2) TAKE PRECAUTION TO AVOID DAMAGE TO GAS COMPANY INSTALLATIONS.

SEE PROVINCIAL REGULATION 210/72 FOR DETAILS

LOCATION APPROVED
UNDERGROUND STRUCTURES

SUPV. U/G STRUCTURES COMMITTEE _____ DATE _____

NOTE:
LOCATION OF UNDERGROUND STRUCTURES AS SHOWN ARE BASED ON THE BEST INFORMATION AVAILABLE BUT NO GUARANTEE IS GIVEN THAT ALL EXISTING UTILITIES ARE SHOWN OR THAT THE GIVEN LOCATIONS ARE EXACT. CONFIRMATION OF EXISTENCE AND EXACT LOCATION OF ALL SERVICES MUST BE OBTAINED FROM THE INDIVIDUAL UTILITIES BEFORE PROCEEDING WITH CONSTRUCTION.

B.M.
ELEV.

NO.	REVISIONS	DATE	BY

DESIGNED BY	MJK
DRAWN BY	RS
SCALE: HORIZONTAL	1:250
VERTICAL	1:50
DATE	2019 03 26
PLOT DATE:	2019 03 26

CHECKED BY	SC
APPROVED BY	KZ
RELEASED FOR CONSTRUCTION	K.ZUREK
DATE	2019-03-25

ENGINEER'S SEAL

ORIGINAL SIGNED
BY S.R.J. COURNOYER
19/03/25

CONSULTANT DRAWING NUMBER
–

BID OPPORTUNITY: 187-2019
CONTRACT NUMBER: 8

FILE PATH: R:\DRAWINGS\WATER\RENEWAL\2019 RENEWALS\Contract 8\Construction dwgs\
FILE NAME: JAMINSON-R1.dwg

Winnipeg

THE CITY OF WINNIPEG

WATER AND WASTE DEPARTMENT
ENGINEERING DIVISION

2019 WATER MAIN RENEWALS
CONTRACT 8

JAMISON AVENUE

HENDERSON HIGHWAY TO
150 E OF HENDERSON HIGHWAY

SHEET 4 OF 11

CITY DRAWING NUMBER
D-15358