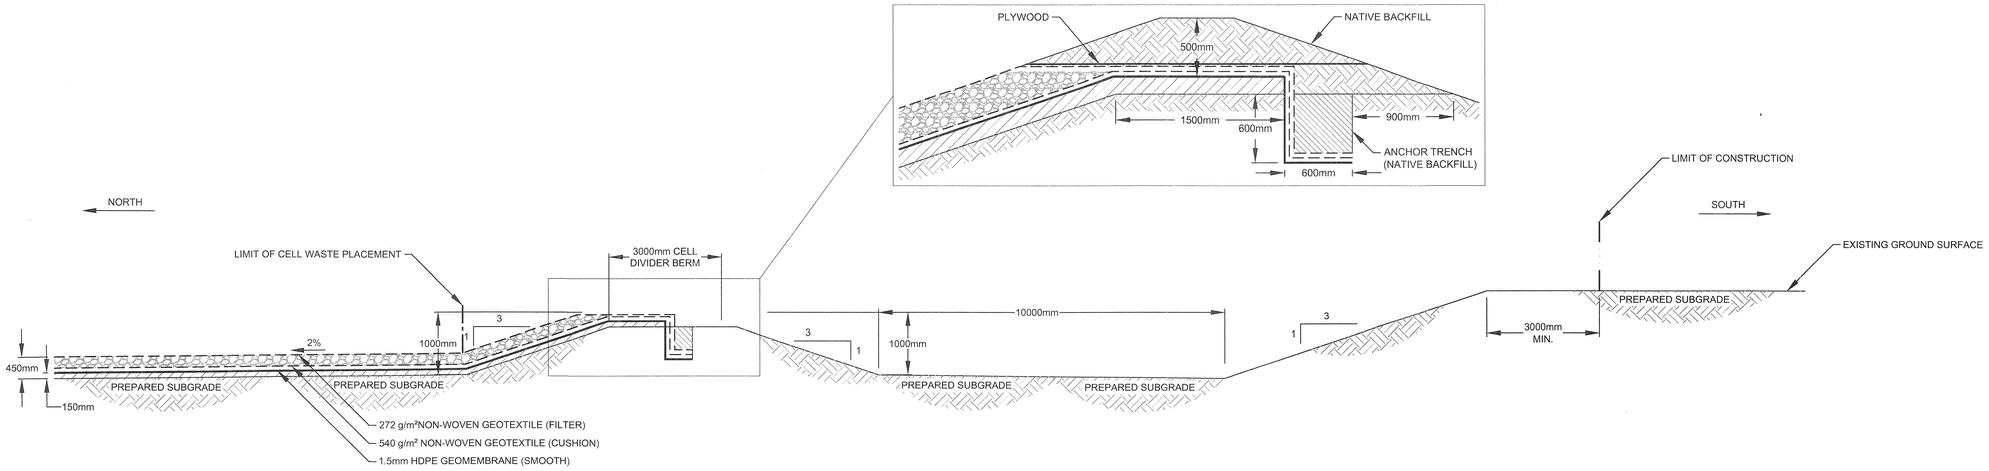

DETAIL 16 SHT-07 SOUTH DIVIDER BERM TIE-IN (TYPICAL)
1:75

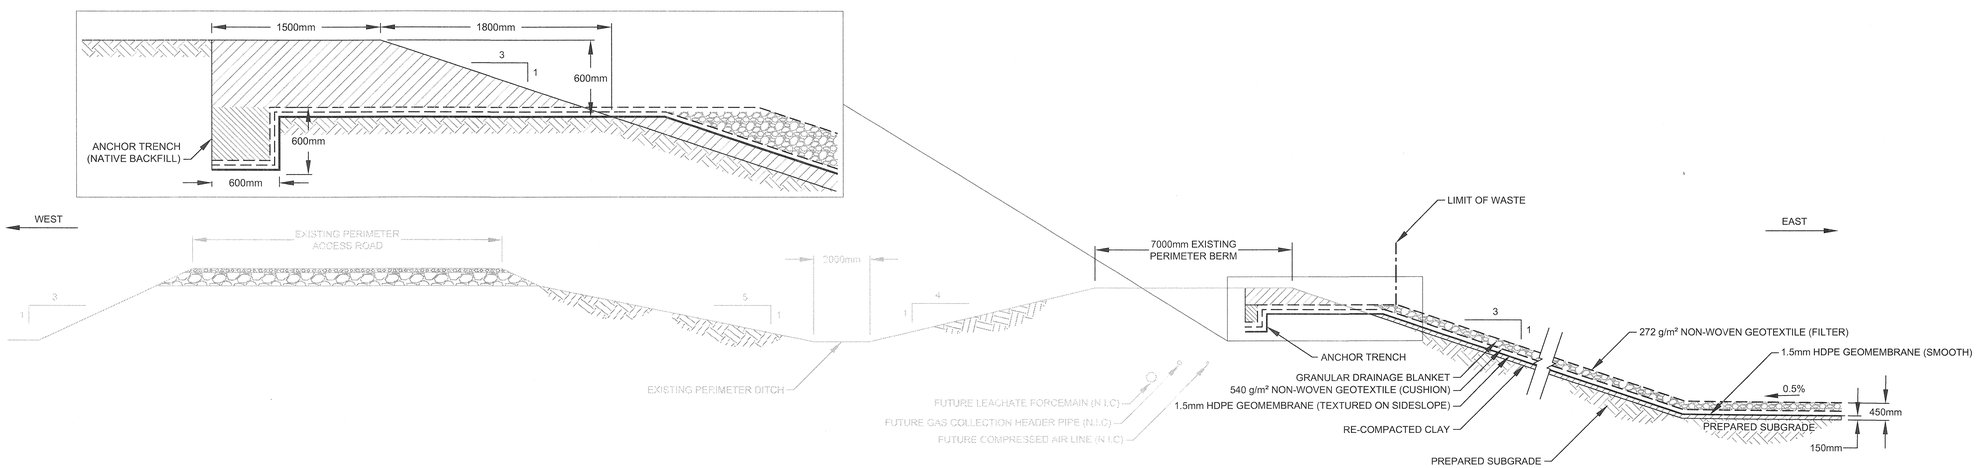

DETAIL 17 SHT-07 WEST PERIMETER BERM TIE-IN (TYPICAL)
1:100

METRIC

WHOLE NUMBERS INDICATE MILLIMETRES
DECIMALIZED NUMBERS INDICATE METRES

WARNING

1. NOTIFY THE GAS COMPANY OF THE PROPOSED LOCATION OF EXCAVATION.
2. TAKE PRECAUTION TO AVOID DAMAGE TO GAS COMPANY INSTALLATIONS.
3. SEE PROVINCIAL REGULATION 210/72 FOR DETAILS.

LOCATION APPROVED
UNDERGROUND STRUCTURES

SUPV. U/G STRUCTURES COMMITTEE — DATE

NOTE:
LOCATION OF UNDERGROUND STRUCTURES AS SHOWN ARE BASED ON THE BEST INFORMATION AVAILABLE BUT NO GUARANTEE IS GIVEN THAT ALL EXISTING UTILITIES ARE SHOWN OR THAT THE GIVEN LOCATIONS ARE EXACT. CONFIRMATION OF EXISTENCE AND EXACT LOCATION OF ALL SERVICES MUST BE OBTAINED FROM THE INDIVIDUAL UTILITIES BEFORE PROCEEDING WITH CONSTRUCTION.

B.M.
ELEV.
CONSTRUCTION COMPLETION DATE: YYYY MM DD

NO.	REVISIONS	DATE	BY
1	ISSUED FOR TENDER	02/25/2019	DB

GHD
651 Colby Drive
Waterloo Ontario N2V 1C2 Canada
T 519 884 0510 F 519 884 0525 W www.ghd.com

DESIGNED BY	D. BARTON	CHECKED BY	M. ZUCKWEILER
DRAWN BY	K. DHALIWAL	APPROVED BY	D. BARTON
SCALE: HORIZONTAL	AS SHOWN	RELEASED FOR CONSTRUCTION	
VERTICAL	–		
DATE	2019 02 27	DATE	

PLOT DATE: 2019 02 27

ENGINEER'S SEAL
PROVINCE OF MANITOBA
D.B. BARTON
Member
39967
REGISTERED PROFESSIONAL ENGINEER
CONSULTANT'S SEAL AND NUMBER

BID OPPORTUNITY: 448–2017
CONTRACT NUMBER:

Winnipeg
THE CITY OF WINNIPEG
WATER AND WASTE DEPARTMENT
SOLID WASTE SERVICES

BRADY ROAD RESOURCE MANAGEMENT FACILITY (BRRMF)
AREA A CONSTRUCTION
PERIMETER TIE–IN
DETAILS II

SHEET 23 OF 29
CITY DRAWING NUMBER
1–0400A– C0066–001

FILE PATH: P:\drawings\11100000s\11102893\11102893–REPORT\11102893–00(013)\11102893–00(013)CI\
FILE NAME: 11102893–00(013)CI–WA021.dwg