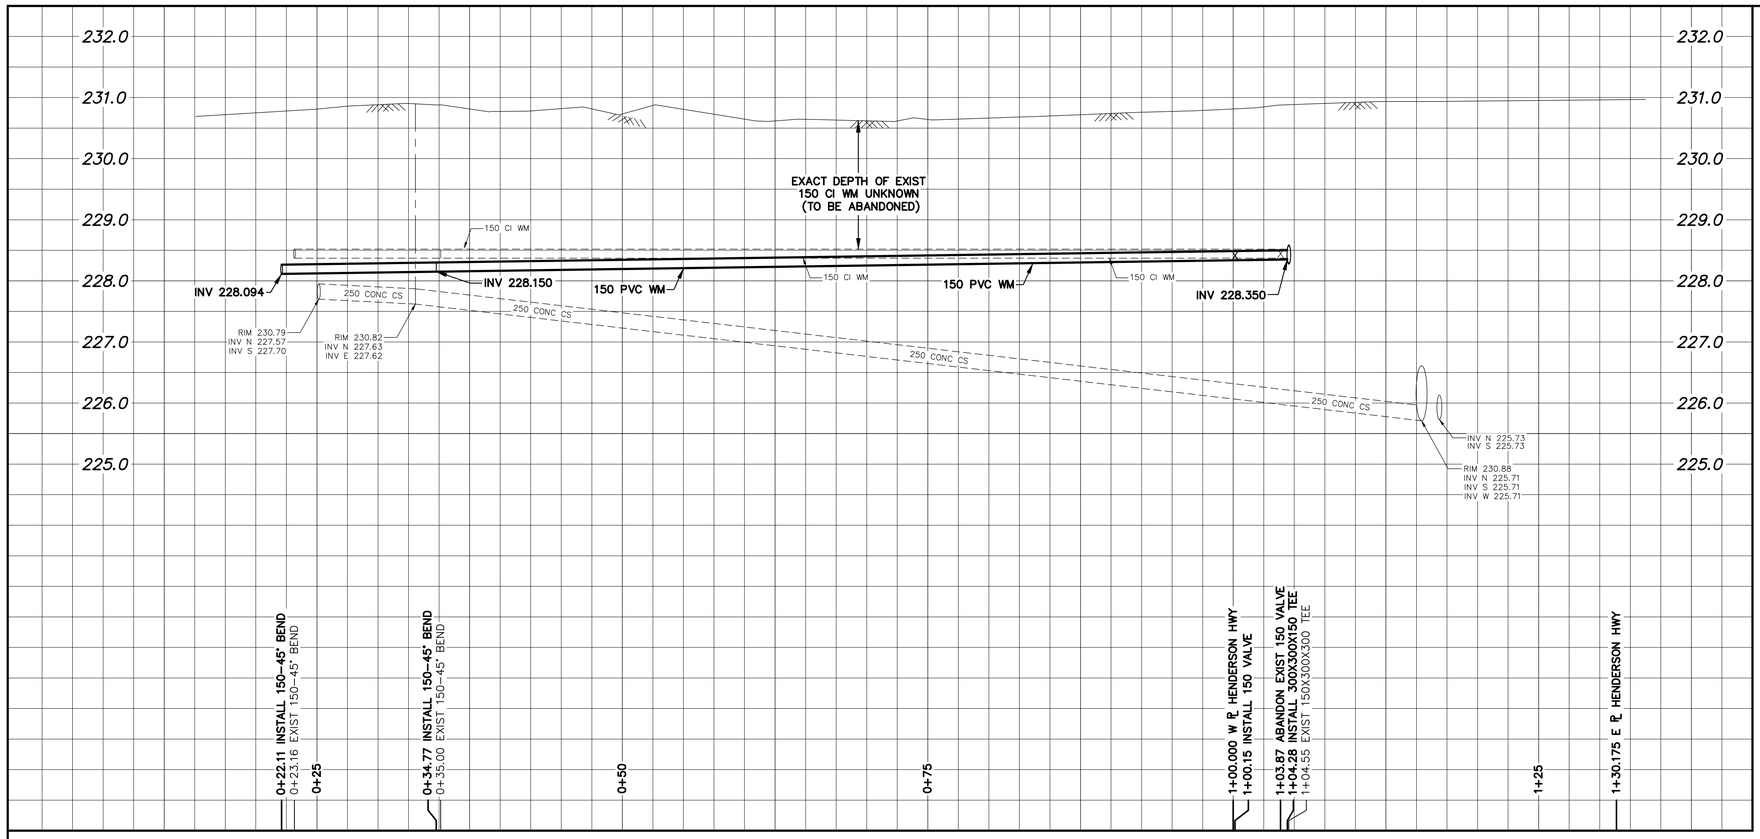

NOTE: CHAINAGES SHOWN ARE ALONG S. ℄ OF NEIL PLACE (W-LEG)

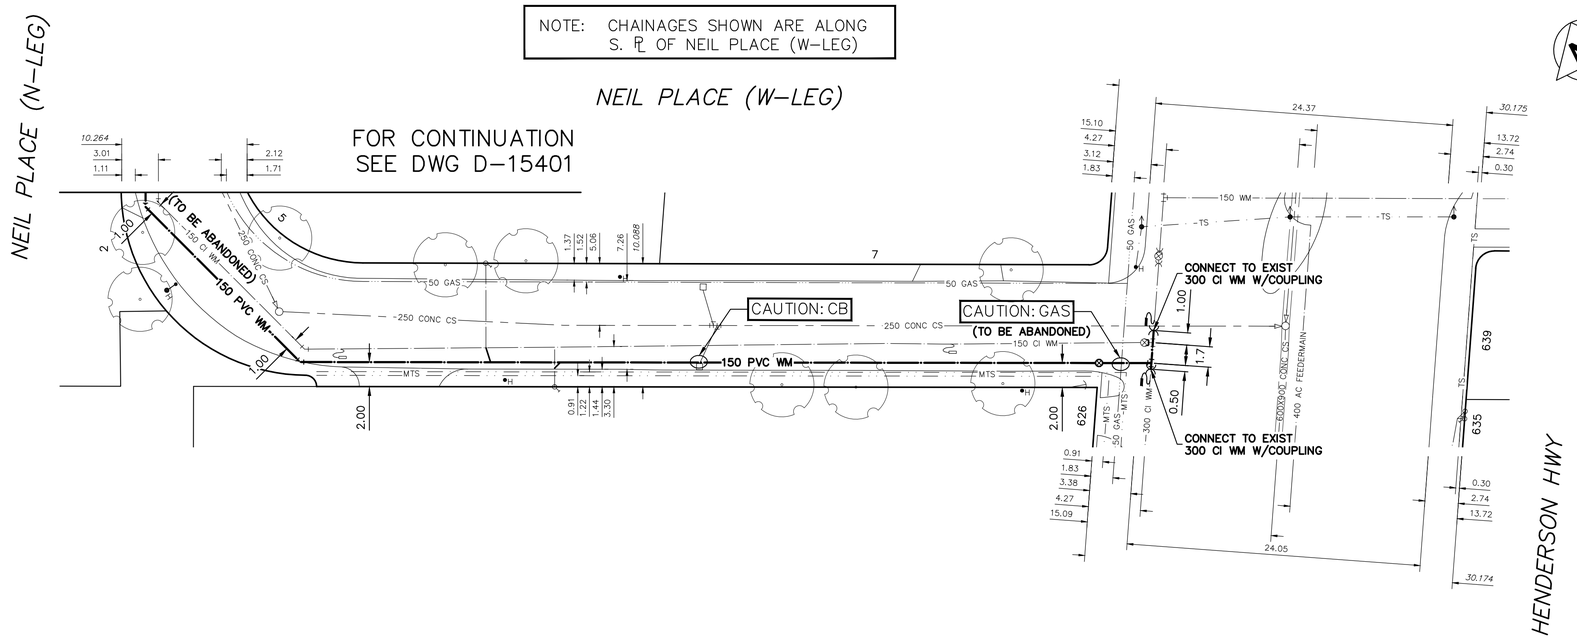

WATER SERVICE INFORMATION

ADDRESS	SIZE (mm) MATERIAL (STREET)	SIZE (mm) MATERIAL (PROP.)	SHORT & LONG MEASUREMENT	CORP. LOCATION	REMARKS
7 NEIL PL (W-LEG) RESIDENTIAL	12 LEAD	12 LEAD	6.74 SSL HSE 54.060 NSL NEIL PLACE (W-LEG)	0.1 N OF S/C	SERVICED OFF HENDERSON HWY –
5 NEIL PL (W-LEG) RESIDENTIAL	20 CU	20 CU	5.78 SNL HSE 50.960 WWL HENDERSON HWY	OPP OF S/C	RECONNECT SERVICE –
626 HENDERSON HWY RESIDENTIAL	20 CU	20 CU	8.16 WEL HSE 44.404 NSL WWL HENDERSON HWY	0.1 N OF S/C	RECONNECT SERVICE –

* SERVICES TO BE RENEWED TO ℄. ALL OTHERS TO BE RECONNECTED

FOR INDEX SEE D-15396

NOTE: ALL VALVES TO BE INSTALLED COUNTERCLOCKWISE TO CLOSE

METRIC
WHOLE NUMBERS INDICATE MILLIMETRES
DECIMALIZED NUMBERS INDICATE METRES

0.0 5.0 10.0 15.0 20.0 25.0

WARNING

IF POWER EQUIPMENT OR EXPLOSIVES ARE TO BE USED FOR EXCAVATION ON THIS PROJECT THE CONTRACTOR MUST:

1) NOTIFY THE GAS COMPANY OF THE PROPOSED LOCATION OF EXCAVATION.

2) TAKE PRECAUTION TO AVOID DAMAGE TO GAS COMPANY INSTALLATIONS.

SEE PROVINCIAL REGULATION 210/72 FOR DETAILS

LOCATION APPROVED
UNDERGROUND STRUCTURES

SUPV. U/G STRUCTURES COMMITTEE — DATE

NOTE:

LOCATION OF UNDERGROUND STRUCTURES AS SHOWN ARE BASED ON THE BEST INFORMATION AVAILABLE BUT NO GUARANTEE IS GIVEN THAT ALL EXISTING UTILITIES ARE SHOWN OR THAT THE GIVEN LOCATIONS ARE EXACT. CONFIRMATION OF EXISTENCE AND EXACT LOCATION OF ALL SERVICES MUST BE OBTAINED FROM THE INDIVIDUAL UTILITIES BEFORE PROCEEDING WITH CONSTRUCTION.

B.M.
ELEV.

NO.	REVISIONS	DATE	BY

DESIGNED BY	MJK	CHECKED BY	SC
DRAWN BY	AJ	APPROVED BY	KZ
SCALE: HORIZONTAL	1:250	RELEASED FOR CONSTRUCTION	K.ZUREK
SCALE: VERTICAL	1:50		
DATE	2019 03 26	DATE	2019-03-25

PLOT DATE: 2019 03 26

ENGINEER'S SEAL

ORIGINAL SIGNED BY S.R.J. COURNOYER 19/03/25

CONSULTANT DRAWING NUMBER
–

BID OPPORTUNITY: 190-2019
CONTRACT NUMBER: 9

Winnipeg

THE CITY OF WINNIPEG

WATER AND WASTE DEPARTMENT
ENGINEERING DIVISION

2019 WATER MAIN RENEWALS
CONTRACT 9

NEIL PLACE (W-LEG)

HENDERSON HIGHWAY TO
NEIL PLACE (W-LEG)

SHEET 6 OF 12

CITY DRAWING NUMBER

D-15400

FILE PATH: R:\DRAWINGS\WATER\RENEWAL\2019 RENEWALS\Contract 9\Construction dwgs\
FILE NAME: NEIL.dwg