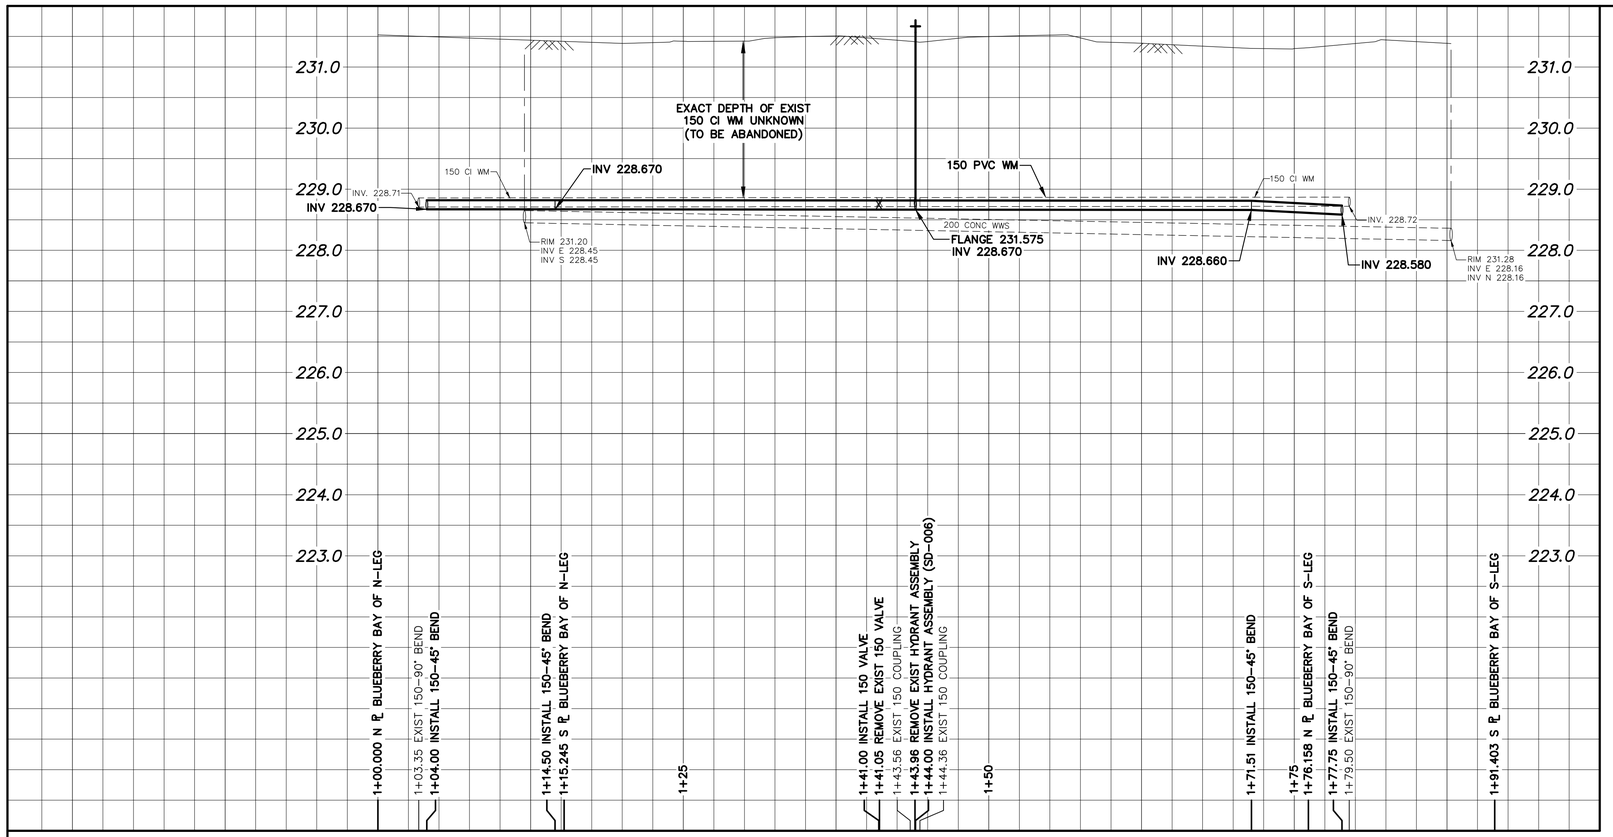

WATER SERVICE INFORMATION

ADDRESS	SIZE (mm) MATERIAL (STREET)	SIZE (mm) MATERIAL (PROP.)	SHORT & LONG MEASUREMENT	CORP. LOCATION	REMARKS
1 BLACKBERRY BY RESIDENTIAL	20 CU	20 CU	0.90 EWL HSE 5.231 EEL DRAKE BLVD	0.7 W OF S/C	OUTSIDE LIMITS –
2 BLACKBERRY BY RESIDENTIAL	20 CU	20 CU	1.78 WWL HSE 3.530 EEL DRAKE BLVD	0.3 E OF S/C	OUTSIDE LIMITS –
44 BLUEBERRY BY (S–LEG) RESIDENTIAL	20 CU	20 CU	3.43 WEL HSE 6.996 WWL DRAKE BLVD	OPP OF S/C	RECONNECT SERVICE –
43 BLUEBERRY BY (S–LEG) RESIDENTIAL	– –	20 CU	2.90 WEL HSE 7.375 WWL DRAKE BLVD	–	RECONNECT SERVICE –
42 BLUEBERRY BY (S–LEG) RESIDENTIAL	– –	20 CU	4.23 WEL HSE 25.247 WWL DRAKE BLVD	–	RECONNECT SERVICE –
41 BLUEBERRY BY (S–LEG) RESIDENTIAL	– –	20 CU	0.86 WEL HSE 23.455 WWL DRAKE BLVD	–	RECONNECT SERVICE –
40 BLUEBERRY BY (S–LEG) RESIDENTIAL	– –	20 CU	3.81 WEL HSE 39.420 WWL DRAKE BLVD	–	RECONNECT SERVICE –
39 BLUEBERRY BY (S–LEG) RESIDENTIAL	– –	20 CU	0.77 WEL HSE 41.116 WWL DRAKE BLVD	–	RECONNECT SERVICE –
38 BLUEBERRY BY (S–LEG) RESIDENTIAL	– –	20 CU	0.77 WEL HSE 59.676 EEL BLUEBERRY BY (W–LEG)	–	RECONNECT SERVICE –
37 BLUEBERRY BY (S–LEG) RESIDENTIAL	– –	20 CU	1.92 WEL HSE 58.782 EEL BLUEBERRY BY (W–LEG)	–	RECONNECT SERVICE –
36 BLUEBERRY BY (S–LEG) RESIDENTIAL	– –	20 CU	2.99 WEL HSE 45.724 EEL BLUEBERRY BY (W–LEG)	–	RECONNECT SERVICE –
35 BLUEBERRY BY (S–LEG) RESIDENTIAL	– –	20 CU	1.47 WEL HSE 44.411 EEL BLUEBERRY BY (W–LEG)	–	RECONNECT SERVICE –
34 BLUEBERRY BY (S–LEG) RESIDENTIAL	– –	20 CU	0.49 WEL HSE 29.325 EEL BLUEBERRY BY (W–LEG)	–	RECONNECT SERVICE –
33 BLUEBERRY BY (S–LEG) RESIDENTIAL	– –	20 CU	1.10 WEL HSE 27.402 EEL BLUEBERRY BY (W–LEG)	–	RECONNECT SERVICE –
32 BLUEBERRY BY (S–LEG) RESIDENTIAL	– –	20 CU	1.27 WEL HSE 15.056 EEL BLUEBERRY BY (W–LEG)	–	RECONNECT SERVICE –
31 BLUEBERRY BY (S–LEG) RESIDENTIAL	– –	20 CU	0.94 WEL HSE 11.180 EEL BLUEBERRY BY (W–LEG)	–	RECONNECT SERVICE –
29 BLUEBERRY BY (S–LEG) RESIDENTIAL	– –	20 CU	OPP EL HSE 3.290 WEL BLUEBERRY BY (W–LEG)	–	RECONNECT SERVICE –
* 27 BLUEBERRY BY (W–LEG) RESIDENTIAL	– –	20 CU	**5.98 SNL HSE** **4.457 NSL BLUEBERRY BY (S–LEG)**	–	RENEW TO ℄ W/20 CU –
25 BLUEBERRY BY (W–LEG) RESIDENTIAL	– –	20 CU	1.88 NSL HSE 1.485 NSL BLUEBERRY BY (S–LEG)	–	RECONNECT SERVICE –
23 BLUEBERRY BY (W–LEG) RESIDENTIAL	– –	20 CU	1.52 NSL HSE 17.194 NNL BLUEBERRY BY (S–LEG)	–	RECONNECT SERVICE –
21 BLUEBERRY BY (W–LEG) RESIDENTIAL	– –	20 CU	3.88 NSL HSE 25.452 SSL BLUEBERRY BY (N–LEG)	–	RECONNECT SERVICE –
19 BLUEBERRY BY (W–LEG) RESIDENTIAL	– –	20 CU	3.50 NSL HSE 6.200 SSL BLUEBERRY BY (N–LEG)	–	RECONNECT SERVICE –
17 BLUEBERRY BY (W–LEG) RESIDENTIAL	– –	20 CU	OPP NL HSE 9.354 NNL BLUEBERRY BY (N–LEG)	–	RECONNECT SERVICE –
15 BLUEBERRY BY (N–LEG) RESIDENTIAL	– –	20 CU	OPP EL HSE 4.990 WEL BLUEBERRY BY (W–LEG)	–	RECONNECT SERVICE –
14 BLUEBERRY BY (N–LEG) RESIDENTIAL	– –	20 CU	3.46 WEL HSE 13.048 EEL BLUEBERRY BY (W–LEG)	–	RECONNECT SERVICE –
13 BLUEBERRY BY (N–LEG) RESIDENTIAL	– –	20 CU	1.65 WEL HSE 10.521 EEL BLUEBERRY BY (W–LEG)	–	RECONNECT SERVICE –
12 BLUEBERRY BY (N–LEG) RESIDENTIAL	– –	20 CU	OPP EL HSE 29.750 EEL BLUEBERRY BY (W–LEG)	–	RECONNECT SERVICE –
11 BLUEBERRY BY (N–LEG) RESIDENTIAL	– –	20 CU	3.52 EWL HSE 21.787 EEL BLUEBERRY BY (W–LEG)	–	RECONNECT SERVICE –
10 BLUEBERRY BY (N–LEG) RESIDENTIAL	– –	20 CU	3.29 WEL HSE 45.132 EEL BLUEBERRY BY (W–LEG)	–	RECONNECT SERVICE –
9 BLUEBERRY BY (N–LEG) RESIDENTIAL	– –	20 CU	1.18 WEL HSE 40.571 EEL BLUEBERRY BY (W–LEG)	–	RECONNECT SERVICE –
8 BLUEBERRY BY (N–LEG) RESIDENTIAL	– –	20 CU	1.02 WEL HSE 51.947 WWL DRAKE BLVD	–	RECONNECT SERVICE –
7 BLUEBERRY BY (N–LEG) RESIDENTIAL	– –	20 CU	3.16 WEL HSE 48.443 EEL BLUEBERRY BY (W–LEG)	–	RECONNECT SERVICE –
6 BLUEBERRY BY (N–LEG) RESIDENTIAL	– –	20 CU	2.14 WEL HSE 37.750 WWL DRAKE BLVD	–	RECONNECT SERVICE –
5 BLUEBERRY BY (N–LEG)5 RESIDENTIAL	– –	20 CU	1.48 WEL HSE 41.605 WWL DRAKE BLVD	–	RECONNECT SERVICE –
4 BLUEBERRY BY (N–LEG) RESIDENTIAL	– –	20 CU	2.69 WEL HSE 23.952 WWL DRAKE BLVD	–	RECONNECT SERVICE –
3 BLUEBERRY BY (N–LEG) RESIDENTIAL	– –	20 CU	4.09 WEL HSE 25.148 WWL DRAKE BLVD	–	RECONNECT SERVICE –
2 BLUEBERRY BY (N–LEG) RESIDENTIAL	– –	20 CU	0.67 EEL HSE 5.450 WWL DRAKE BLVD	–	RECONNECT SERVICE –
1 BLUEBERRY BY (N–LEG) RESIDENTIAL	– –	20 CU	0.43 WEL HSE 7.491 WWL DRAKE BLVD	–	RECONNECT SERVICE –

*SERVICES TO BE RENEWED TO ℄. ALL OTHERS TO BE RECONNECTED

NOTE: CHAINAGES SHOWN ARE ALONG W. ℄ OF BLUEBERRY BAY (W–LEG)

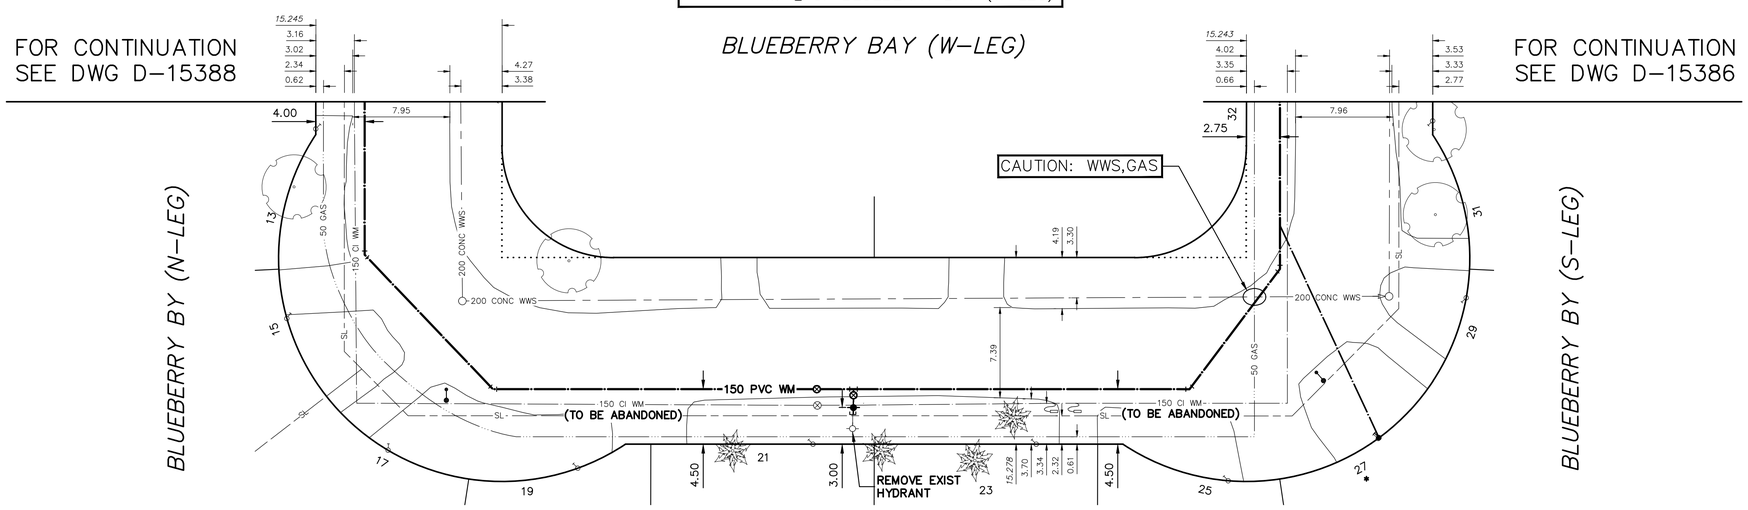

FOR INDEX SEE D-15380

NOTE: ALL VALVES TO BE INSTALLED CLOCKWISE TO CLOSE

METRIC
WHOLE NUMBERS INDICATE MILLIMETRES
DECIMALIZED NUMBERS INDICATE METRES

0.0 5.0 10.0 15.0 20.0 25.0

WARNING

IF POWER EQUIPMENT OR EXPLOSIVES ARE TO BE USED FOR EXCAVATION ON THIS PROJECT THE CONTRACTOR MUST:

1) NOTIFY THE GAS COMPANY OF THE PROPOSED LOCATION OF EXCAVATION.

2) TAKE PRECAUTION TO AVOID DAMAGE TO GAS COMPANY INSTALLATIONS.

SEE PROVINCIAL REGULATION 210/72 FOR DETAILS

LOCATION APPROVED
UNDERGROUND STRUCTURES

SUPV. U/G STRUCTURES COMMITTEE — DATE

NOTE:
LOCATION OF UNDERGROUND STRUCTURES AS SHOWN ARE BASED ON THE BEST INFORMATION AVAILABLE BUT NO GUARANTEE IS GIVEN THAT ALL EXISTING UTILITIES ARE SHOWN OR THAT THE GIVEN LOCATIONS ARE EXACT. CONFIRMATION OF EXISTENCE AND EXACT LOCATION OF ALL SERVICES MUST BE OBTAINED FROM THE INDIVIDUAL UTILITIES BEFORE PROCEEDING WITH CONSTRUCTION.

B.M.
ELEV.

NO.	REVISIONS	DATE	BY

DESIGNED BY	TGS	CHECKED BY	SC
DRAWN BY	BL	APPROVED BY	KZ
SCALE: HORIZONTAL	1:250	RELEASED FOR CONSTRUCTION	K.ZUREK
VERTICAL	1:50		
DATE	2019 04 08	DATE	2019 04 05

PLOT DATE: 2019 04 08

ENGINEER'S SEAL
ORIGINAL SIGNED BY S.R.J. COURNOYER 19/04/04

CONSULTANT DRAWING NUMBER
–

BID OPPORTUNITY: 200-2019
CONTRACT NUMBER: 2

Winnipeg

THE CITY OF WINNIPEG
WATER AND WASTE DEPARTMENT
ENGINEERING DIVISION

2019 WATER MAIN RENEWALS
CONTRACT 2

BLUEBERRY BAY (W–LEG)
BLUEBERRY BAY (N–LEG) TO BLUEBERRY BAY (S–LEG)

SHEET 8 OF 15

CITY DRAWING NUMBER
D-15387

FILE PATH: R:\DRAWINGS\WATER\RENEWAL\2019 RENEWALS\Contract 2\Construction dwgs\
FILE NAME: BLUEBERRY BY.dwg