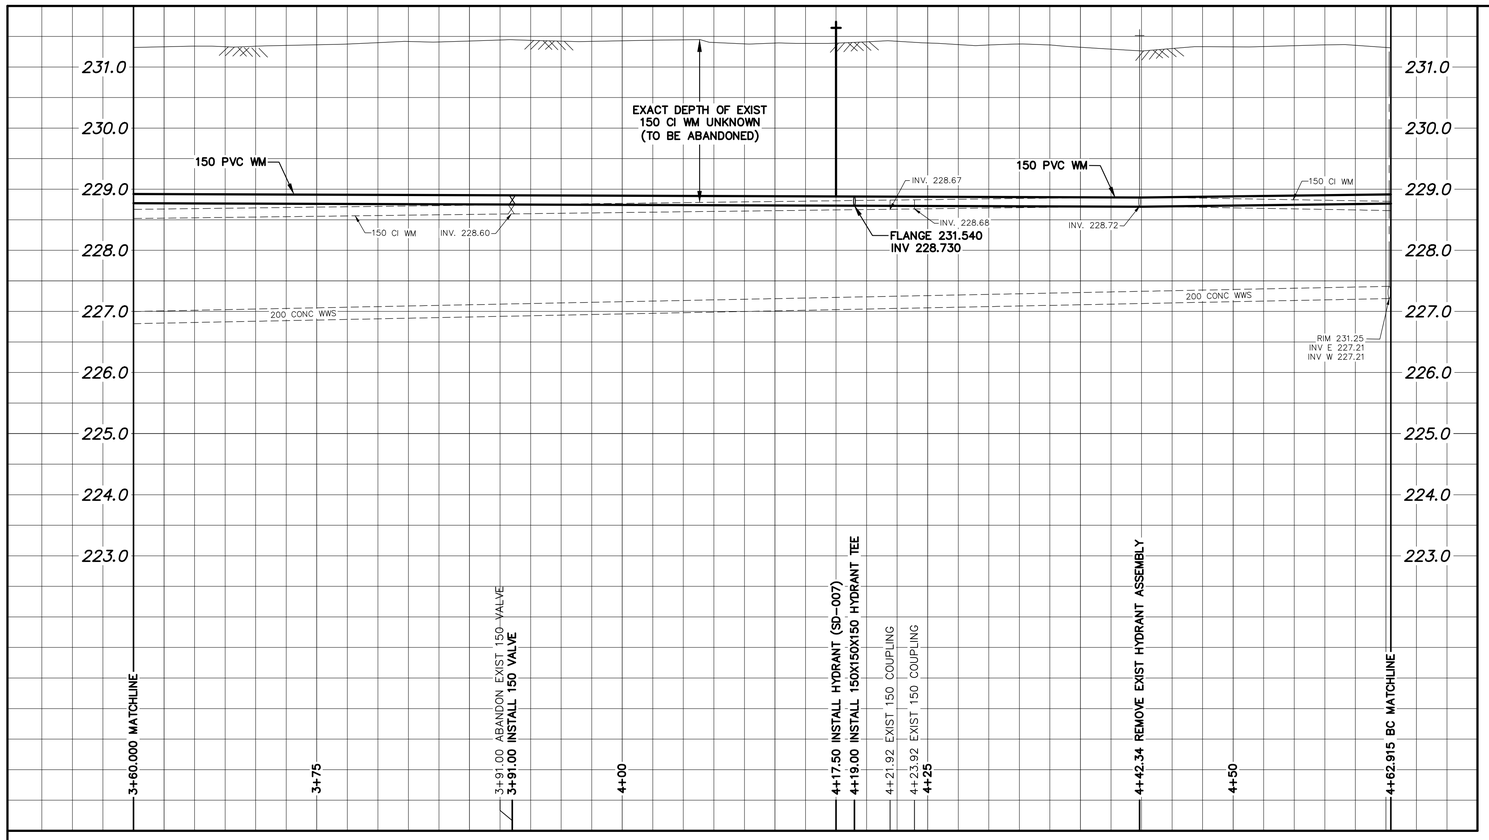

WATER SERVICE INFORMATION

ADDRESS	SIZE (mm) MATERIAL (STREET)	SIZE (mm) MATERIAL (PROP.)	SHORT & LONG MEASUREMENT	CORP. LOCATION	REMARKS
13 BARBERRY RD	–	20	2.47 EWL HSE	–	RECONNECT SERVICE
RESIDENTIAL	–	CU	114.193 WWL BARBERRY RD E-LEG		–
14 BARBERRY RD	–	20	0.77 EWL HSE	–	RECONNECT SERVICE
RESIDENTIAL	–	CU	111.695 WWL BARBERRY RD E-LEG		–
15 BARBERRY RD	–	20	1.82 EWL HSE	–	RECONNECT SERVICE
RESIDENTIAL	–	CU	97.939 WWL BARBERRY RD E-LEG		–
16 BARBERRY RD	–	20	1.32 EWL HSE	–	RECONNECT SERVICE
RESIDENTIAL	–	CU	96.159 WWL BARBERRY RD E-LEG		–
17 BARBERRY RD	–	20	3.49 EWL HSE	–	RECONNECT SERVICE
RESIDENTIAL	–	CU	82.055 WWL BARBERRY RD E-LEG		–
18 BARBERRY RD	–	20	0.94 EWL HSE	–	RECONNECT SERVICE
RESIDENTIAL	–	CU	77.673 WWL BARBERRY RD E-LEG		–
19 BARBERRY RD	–	20	1.24 EWL HSE	–	RECONNECT SERVICE
RESIDENTIAL	–	CU	64.158 WWL BARBERRY RD E-LEG		–
20 BARBERRY RD	–	20	1.92 EWL HSE	–	RECONNECT SERVICE
RESIDENTIAL	–	CU	61.274 WWL BARBERRY RD E-LEG		–
21 BARBERRY RD	–	20	1.65 EWL HSE	–	RECONNECT SERVICE
RESIDENTIAL	–	CU	46.693 WWL BARBERRY RD E-LEG		–
22 BARBERRY RD	–	20	1.76 EWL HSE	–	RECONNECT SERVICE
RESIDENTIAL	–	CU	44.097 WWL BARBERRY RD E-LEG		–
23 BARBERRY RD	–	20	4.15 EWL HSE	–	RECONNECT SERVICE
RESIDENTIAL	–	CU	29.544 WWL BARBERRY RD E-LEG		–
24 BARBERRY RD	–	20	OPP WL HSE	–	RECONNECT SERVICE
RESIDENTIAL	–	CU	27.050 WWL BARBERRY RD E-LEG		–
25 BARBERRY RD	–	20	2.91 WWL HSE	–	RECONNECT SERVICE
RESIDENTIAL	–	CU	15.277 WWL BARBERRY RD E-LEG		–
26 BARBERRY RD	–	20	3.05 EWL HSE	–	RECONNECT SERVICE
RESIDENTIAL	–	CU	8.059 WWL BARBERRY RD E-LEG		–
28 BARBERRY RD	–	20	9.51 SSL 30 BARBERRY RD	–	RECONNECT SERVICE
RESIDENTIAL	–	CU	5.178 EWL BARBERRY RD E-LEG		–
30 BARBERRY RD	–	20	2.34 NSL HSE	–	RECONNECT SERVICE
RESIDENTIAL	–	CU	2.076 SNL BARBERRY RD S-LEG		–
32 BARBERRY RD	–	20	18.04 SNL HSE	–	RECONNECT SERVICE
RESIDENTIAL	–	CU	25.428 SSL AUTUMNWOOD DR		–
34 BARBERRY RD	–	20	17.74 SNL BLDG	–	RECONNECT SERVICE
RESIDENTIAL	–	CU	25.123 SSL AUTUMNWOOD DR		–
36 BARBERRY RD	–	20	17.13 SNL BLDG	–	RECONNECT SERVICE
RESIDENTIAL	–	CU	24.514 SSL AUTUMNWOOD DR		–
38 BARBERRY RD	–	20	16.82 SNL BLDG	–	RECONNECT SERVICE
RESIDENTIAL	–	CU	24.209 SSL AUTUMNWOOD DR		–
842 AUTUMNWOOD DR	–	20	– EWL HSE	–	RECONNECT SERVICE
RESIDENTIAL	–	CU	– SSL AUTUMNWOOD DR		–
836 AUTUMNWOOD DR	–	20	2.65 NSL HSE	–	RECONNECT SERVICE
RESIDENTIAL	–	CU	17.582 SSL AUTUMNWOOD DR		–
75 FRONTENAC BY		20	4.57 NSL HSE	–	RECONNECT SERVICE
RESIDENTIAL	–	CU	7.990 NNL AUTUMNWOOD DR		–
74 FRONTENAC BY	–	20	1.21 NSL HSE	–	RECONNECT SERVICE
RESIDENTIAL	–	CU	6.373 NNL AUTUMNWOOD DR		–

* SERVICES TO BE RENEWED TO ℙ. ALL OTHERS TO BE RECONNECTED

NOTE: CHAINAGES SHOWN ARE ALONG N. ℙ OF BARBERRY ROAD (S-LEG)

BARBERRY ROAD (S-LEG)

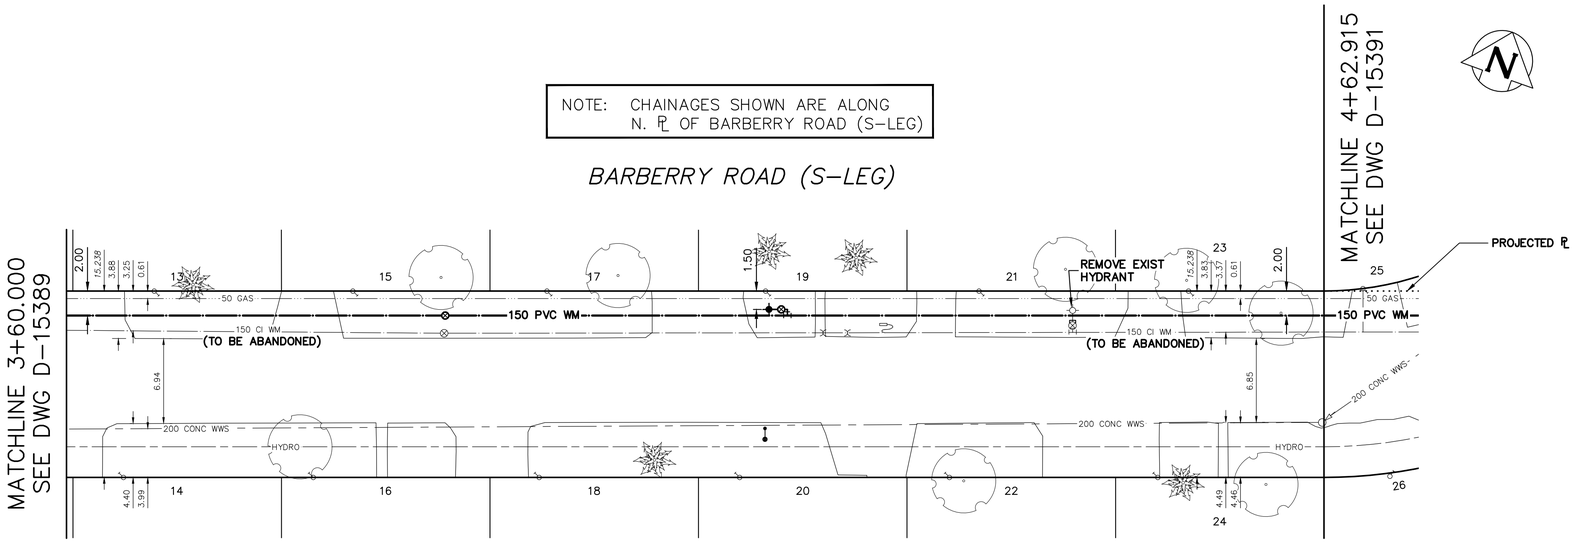

FOR INDEX SEE D-15381

NOTE: ALL VALVES TO BE INSTALLED COUNTERCLOCKWISE TO CLOSE

METRIC
WHOLE NUMBERS INDICATE MILLIMETRES
DECIMALIZED NUMBERS INDICATE METRES

0.0 5.0 10.0 15.0 20.0 25.0

WARNING

IF POWER EQUIPMENT OR EXPLOSIVES ARE TO BE USED FOR EXCAVATION ON THIS PROJECT THE CONTRACTOR MUST:

1) NOTIFY THE GAS COMPANY OF THE PROPOSED LOCATION OF EXCAVATION.

2) TAKE PRECAUTION TO AVOID DAMAGE TO GAS COMPANY INSTALLATIONS.

SEE PROVINCIAL REGULATION 210/72 FOR DETAILS

LOCATION APPROVED
UNDERGROUND STRUCTURES

SUPV. U/G STRUCTURES COMMITTEE — DATE

NOTE:

LOCATION OF UNDERGROUND STRUCTURES AS SHOWN ARE BASED ON THE BEST INFORMATION AVAILABLE BUT NO GUARANTEE IS GIVEN THAT ALL EXISTING UTILITIES ARE SHOWN OR THAT THE GIVEN LOCATIONS ARE EXACT. CONFIRMATION OF EXISTENCE AND EXACT LOCATION OF ALL SERVICES MUST BE OBTAINED FROM THE INDIVIDUAL UTILITIES BEFORE PROCEEDING WITH CONSTRUCTION.

B.M.
ELEV.

NO.	REVISIONS	DATE	BY

DESIGNED BY	TGS	CHECKED BY	SC
DRAWN BY	BL	APPROVED BY	KZ
SCALE: HORIZONTAL	1:250	RELEASED FOR CONSTRUCTION	K.ZUREK
VERTICAL	1:50		
DATE	2019 04 08	DATE	2019 04 05

PLOT DATE: 2019 04 08

ENGINEER'S SEAL
ORIGINAL SIGNED BY S.R.J. COURNOYER 19/04/04

CONSULTANT DRAWING NUMBER
–

Winnipeg

THE CITY OF WINNIPEG
WATER AND WASTE DEPARTMENT
ENGINEERING DIVISION

2019 WATER MAIN RENEWALS
CONTRACT 2

BARBERRY ROAD (S-LEG)

105 E OF DRAKE BOULEVARD TO
208 E OF DRAKE BOULEVARD

SHEET 11 OF 15

CITY DRAWING NUMBER
D-15390

BID OPPORTUNITY: 200-2019
CONTRACT NUMBER: 2

FILE PATH: R:\DRAWINGS\WATER\RENEWAL\2019 RENEWALS\Contract 2\Construction dwgs\
FILE NAME: BLUEBERRY BY.dwg