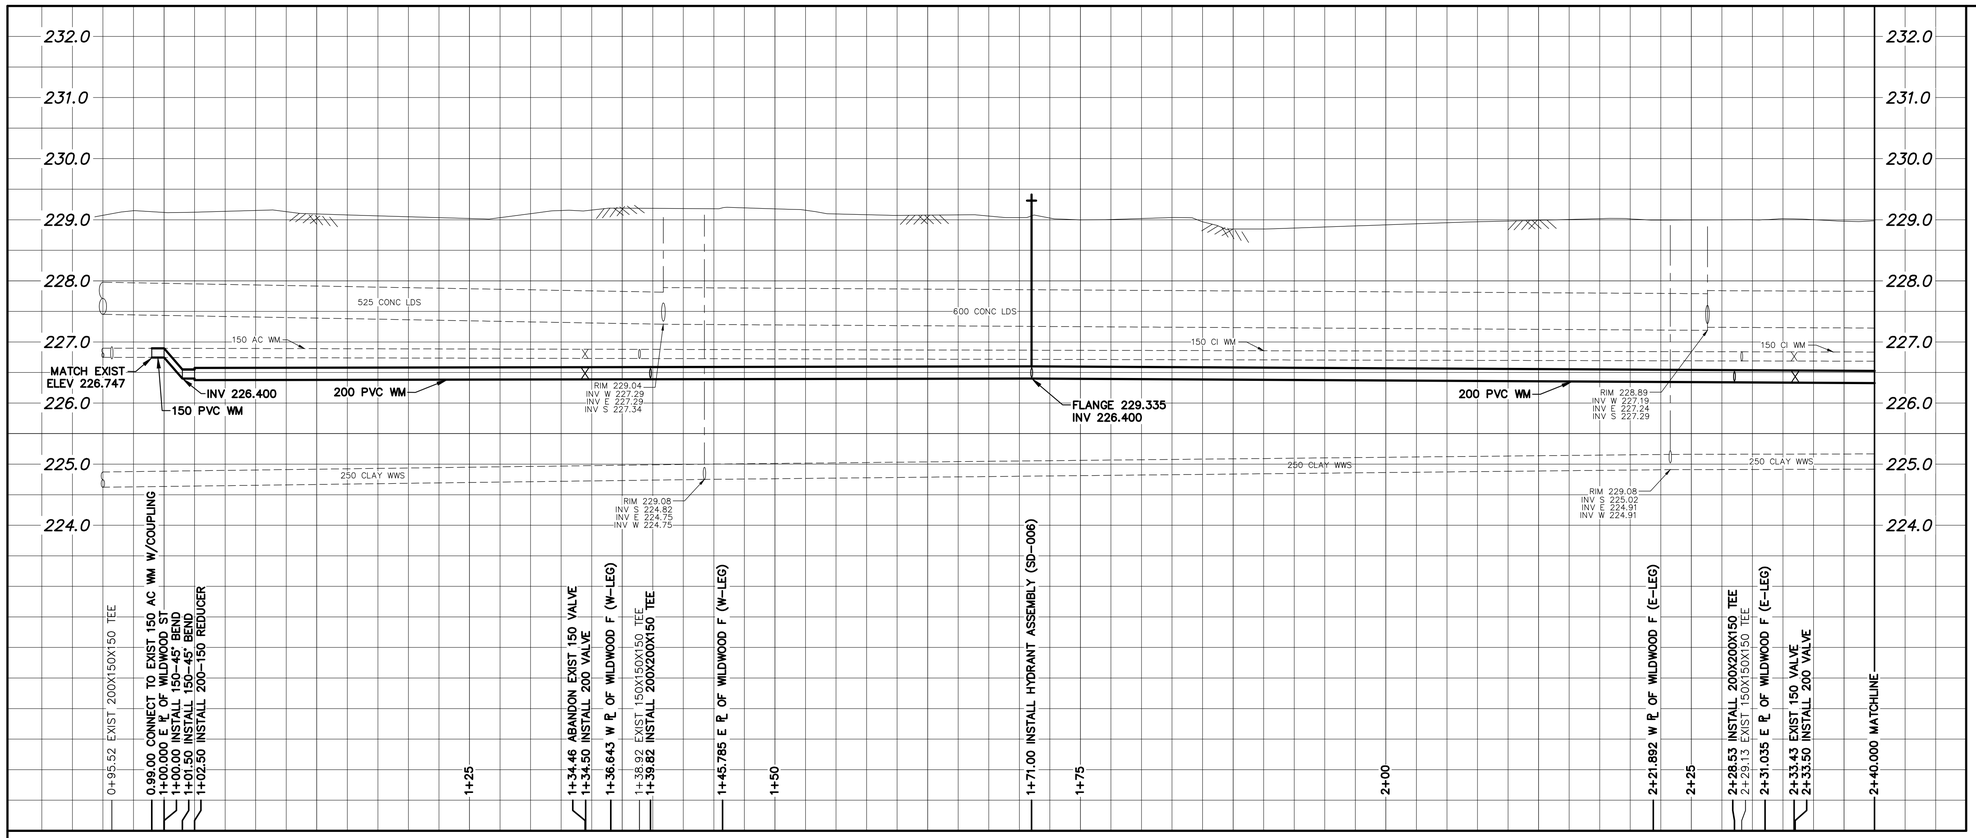

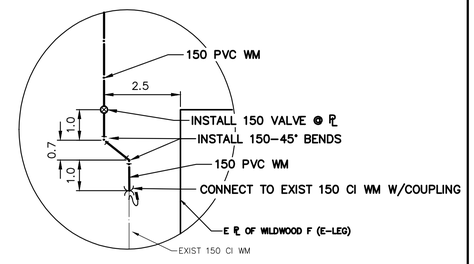

DETAIL "B"
SCALE N.T.S.

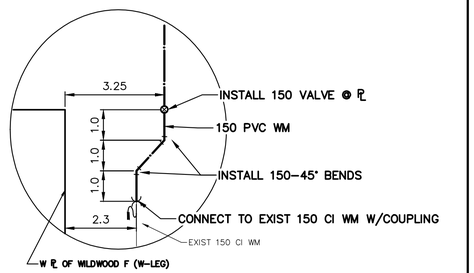

DETAIL "A"
SCALE N.T.S.

NOTE: CHAINAGES SHOWN ARE ALONG S. ℄ OF OAKENWALD AVE

OAKENWALD AVENUE

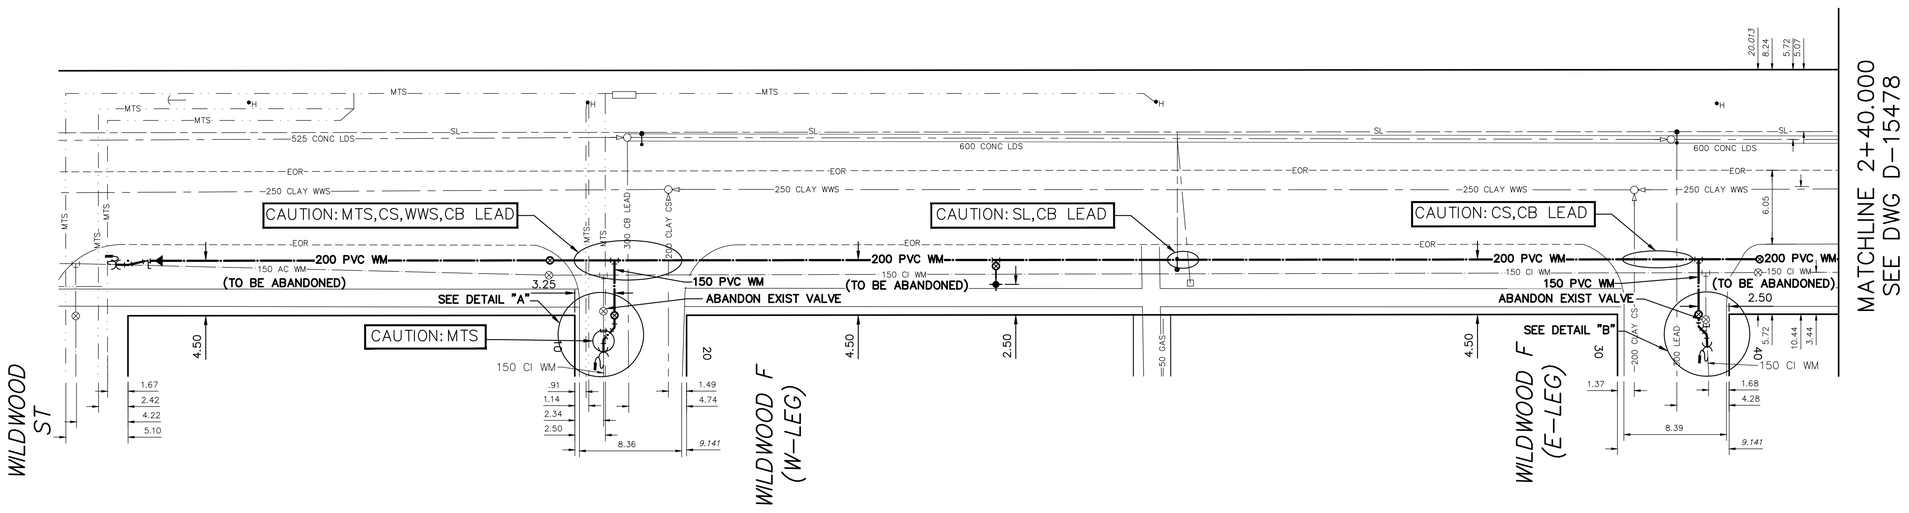

MATCHLINE 2+40.000
SEE DWG D-15478

FOR WATER SERVICE TABLE SEE D-15480

FOR INDEX SEE D-15470

NOTE: ALL VALVES TO BE INSTALLED CLOCKWISE TO CLOSE

METRIC
WHOLE NUMBERS INDICATE MILLIMETRES
DECIMALIZED NUMBERS INDICATE METRES

0.0 5.0 10.0 15.0 20.0 25.0

WARNING

IF POWER EQUIPMENT OR EXPLOSIVES ARE TO BE USED FOR EXCAVATION ON THIS PROJECT THE CONTRACTOR MUST:

1) NOTIFY THE GAS COMPANY OF THE PROPOSED LOCATION OF EXCAVATION.

2) TAKE PRECAUTION TO AVOID DAMAGE TO GAS COMPANY INSTALLATIONS.

SEE PROVINCIAL REGULATION 210/72 FOR DETAILS

LOCATION APPROVED
UNDERGROUND STRUCTURES

SUPV. U/G STRUCTURES COMMITTEE _____ DATE _____

NOTE:
LOCATION OF UNDERGROUND STRUCTURES AS SHOWN ARE BASED ON THE BEST INFORMATION AVAILABLE BUT NO GUARANTEE IS GIVEN THAT ALL EXISTING UTILITIES ARE SHOWN OR THAT THE GIVEN LOCATIONS ARE EXACT. CONFIRMATION OF EXISTENCE AND EXACT LOCATION OF ALL SERVICES MUST BE OBTAINED FROM THE INDIVIDUAL UTILITIES BEFORE PROCEEDING WITH CONSTRUCTION.

B.M.
ELEV.

NO.	REVISIONS	DATE	BY

DESIGNED BY	TGS	CHECKED BY	SC
DRAWN BY	RS	APPROVED BY	KZ
SCALE: HORIZONTAL	1:250	RELEASED FOR CONSTRUCTION	K.ZUREK
VERTICAL	1:50	DATE	2019 04 05
DATE	2019 04 08		

PLOT DATE: 2019 04 08

ENGINEER'S SEAL
ORIGINAL SIGNED BY S.R.J. COURNOYER 19/04/04

CONSULTANT DRAWING NUMBER
–

BID OPPORTUNITY: 202-2019
CONTRACT NUMBER: 4

FILE PATH: R:\DRAWINGS\WATER\RENEWAL\2019 RENEWALS\Contract 4\Construction dwgs\
FILE NAME: OAKENWALD.dwg

Winnipeg

THE CITY OF WINNIPEG
WATER AND WASTE DEPARTMENT
ENGINEERING DIVISION

2019 WATER MAIN RENEWALS
CONTRACT 4

OAKENWALD AVENUE
WILDWOOD STREET TO
9 E OF WILDWOOD F (E-LEG)

SHEET 9 OF 12

CITY DRAWING NUMBER
D-15477