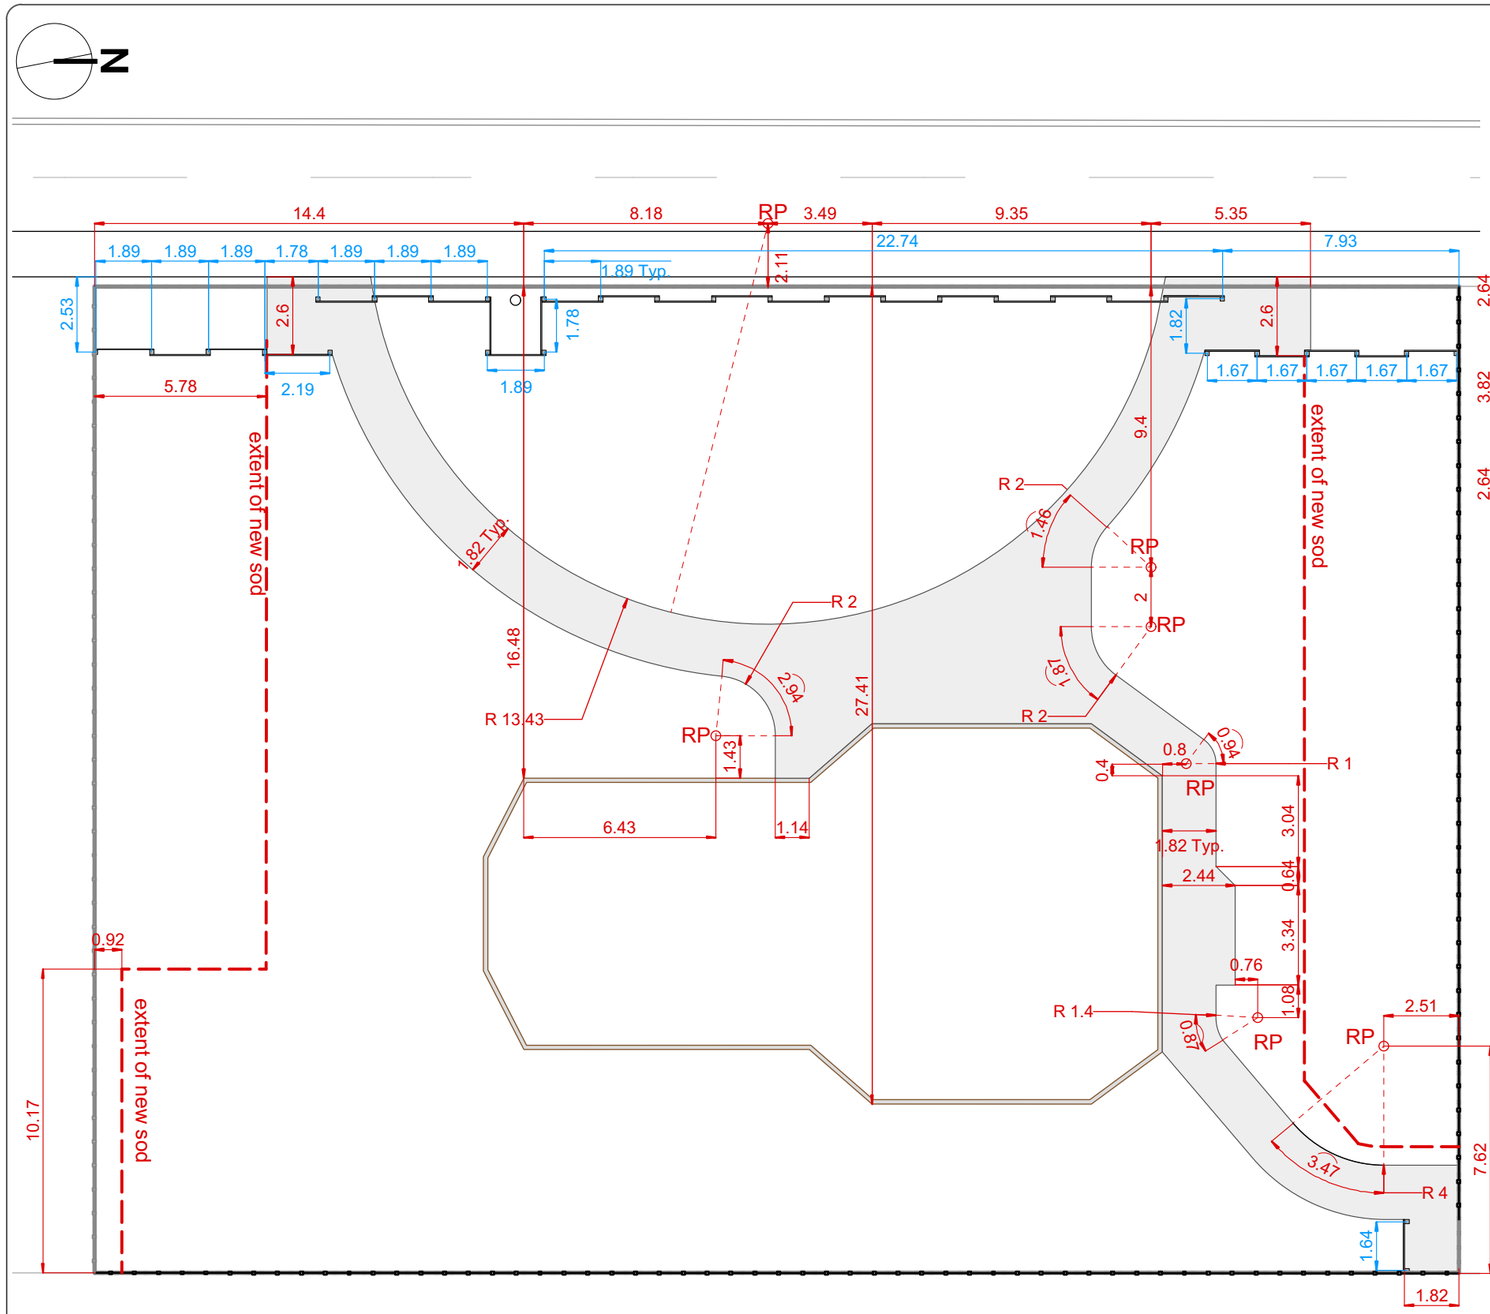

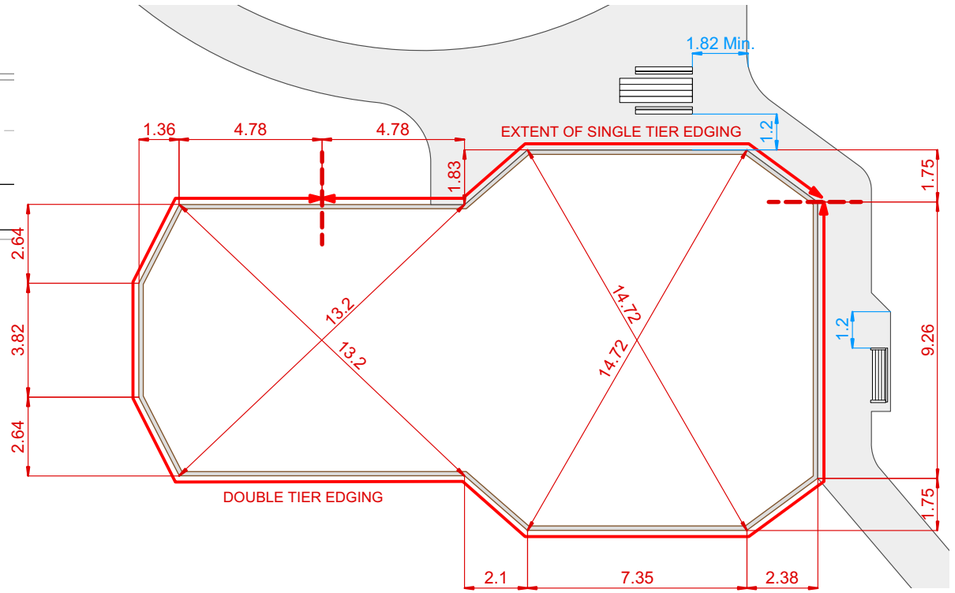

NOTES

1. CONFIRM LAYOUT WITH CONTRACT ADMINISTRATOR PRIOR TO CONSTRUCTION
2. DIMENSIONS ARE IN METRES
3. DIMENSIONS IN BLUE REFER TO FENCING/ SITE FURNITURE LAYOUT
4. DIMENSIONS IN RED REFER TO PATHWAY/TIMBER EDGING LAYOUT
5. DIMENSIONS FOR TIMBER EDGING ARE TO OUTSIDE OF EDGING
6. DIMENSIONS FOR FENCING ARE TO POST CENTERS
7. CONTRACTOR TO VERIFY DIMENSIONS AND CONFORMANCE OF SWING AND PLAY EQUIPMENT SAFETY ZONES AND REPORT ANY DISCREPANCIES TO CONTRACT ADMINISTRATOR

RP: RADIUS POINT

CONTRACTOR TO CONFIRM ALL DIMENSIONS AND REPORT ANY DISCREPANCIES TO CONTRACT ADMINISTRATOR PRIOR TO CONSTRUCTION. LOCATION OF UNDERGROUND STRUCTURES AS SHOWN ARE BASED ON THE BEST INFORMATION AVAILABLE BUT NO GUARANTEE IS GIVEN THAT ALL EXISTING UTILITIES ARE SHOWN OR THAT THE GIVEN LOCATIONS ARE EXACT. CONFIRMATION OF EXISTENCE AND EXACT LOCATION OF ALL SERVICES MUST BE OBTAINED FROM THE INDIVIDUAL UTILITIES BEFORE PROCEEDING WITH CONSTRUCTION.

Winnipeg

THE CITY OF WINNIPEG
Planning, Property and Development Department
Planning and Land Use Division
Unit 15 - 30 Fort Street, Winnipeg, MB, (R3C 4X5)

DESIGNED BY		CHECKED BY	
DRAWN BY	IM	APPROVED BY	MANAGER, PARK AND OPEN SPACES — DATE
HORIZ. SCALE / VERT. SCALE	1:200		
DATE	February 2019		MANAGER, PLANNING AND LAND USE DIVISION — DATE

DRAWING TITLE
Collegiate Park
Playground Redevelopment
LAYOUT PLAN

SITE ADDRESS 501 Collegiate St

DRAWING NO.
C.38-B4

BID OPPORTUNITY NO.
216-2019

06-01-23 Template.mcd Monday, January 23, 2006