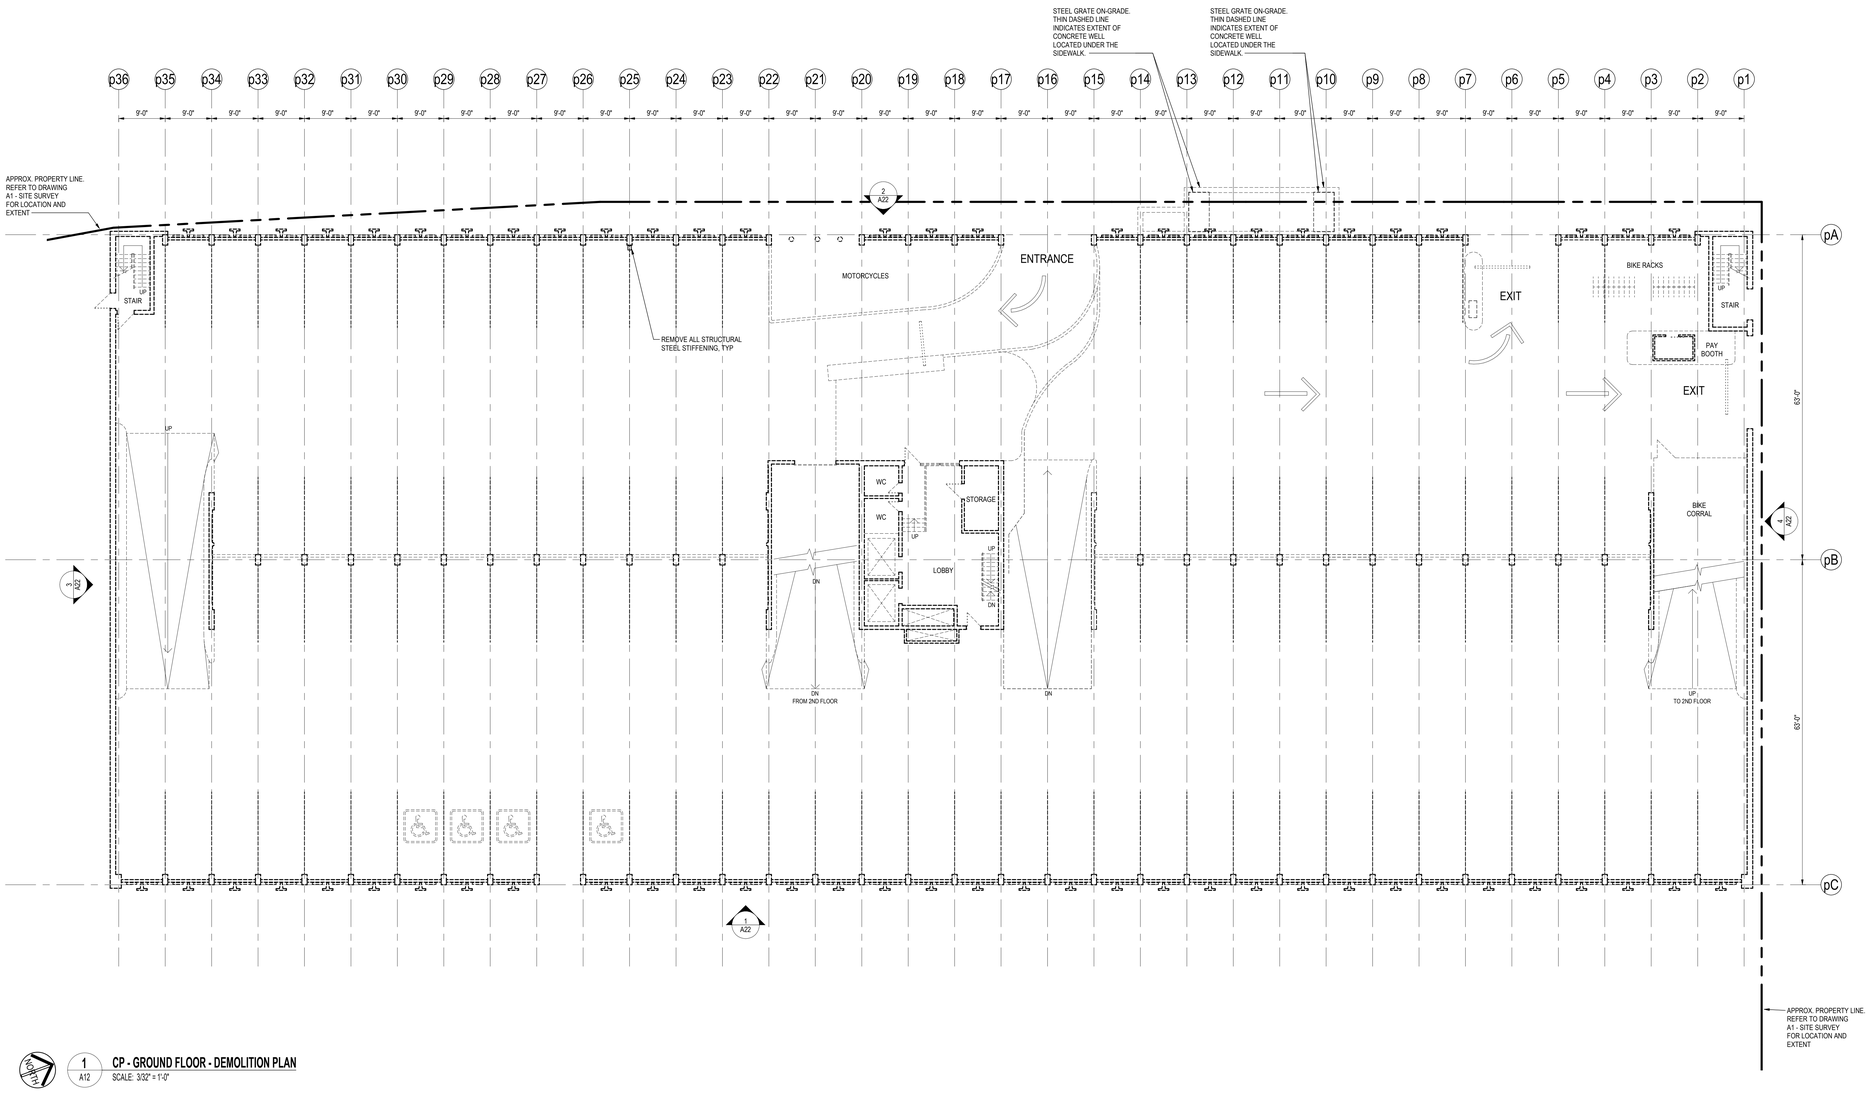

1 / A12 **CP - GROUND FLOOR - DEMOLITION PLAN**
SCALE: 3/32" = 1'-0"

GENERAL NOTE:

ALL EXISTING ITEMS WITHIN PROPERTY LINE TO BE REMOVED.

NOTES:

ORIGINAL STAMPED BY: FIRST, LAST, XXXX
DATE: YEAR.MM.DD

No.	REVISION/DESCRIPTION	BY	DATE

SEAL

DRAWN	CHECKED	DESIGNED	APPROVED
MT	MV	DA	JC

DATE 2019.04.29 USER APPROVAL

Winnipeg

THE CITY OF WINNIPEG
PLANNING, PROPERTY AND DEVELOPMENT DEPARTMENT
MUNICIPAL ACCOMMODATIONS DIVISION
3-65 GARRY STREET, R3C 4K4

PROJECT
Readying the Lands at 151 & 171 Princess Street for Redevelopment Opportunity

TENDER NO. 230-2019B
151 - 171 Princess Street, Winnipeg, Manitoba

SHEET TITLE
CP - GROUND FLOOR DEMOLITION PLAN

SCALE	PROJECT No:	SHEET No.
AS SHOWN	2016-117	A12

DRAWING SHEET SIZE: A0 (1189mm x 841mm) PLOT 1:1

ADDRESS: 151 - 171 Princess Street, Winnipeg, Manitoba PROJECT No: 2016-117 (TENDER NO. 230-2019B) SHEET TITLE: CP - GROUND FLOOR DEMOLITION PLAN DATE: 2019.04.29 FILE NAME: 230-2019B_Drawing_A12-R0