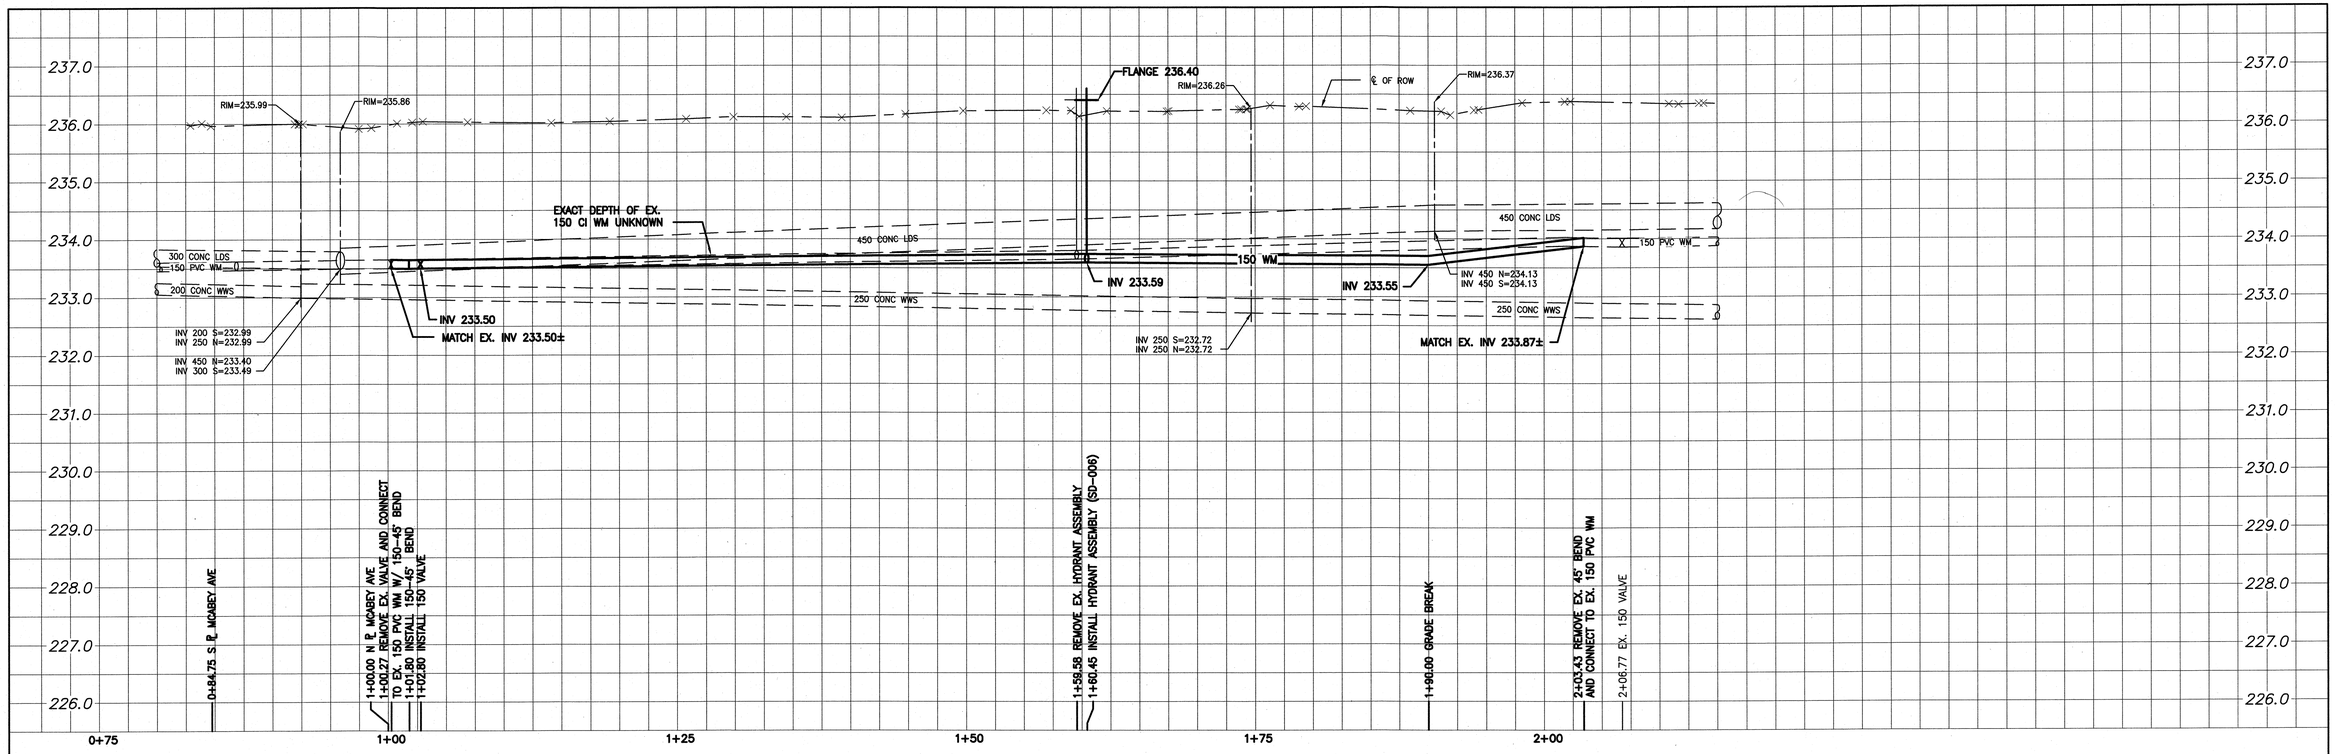

NOTE: CHAINAGES SHOWN ARE ALONG CENTRE LINE OF ROW

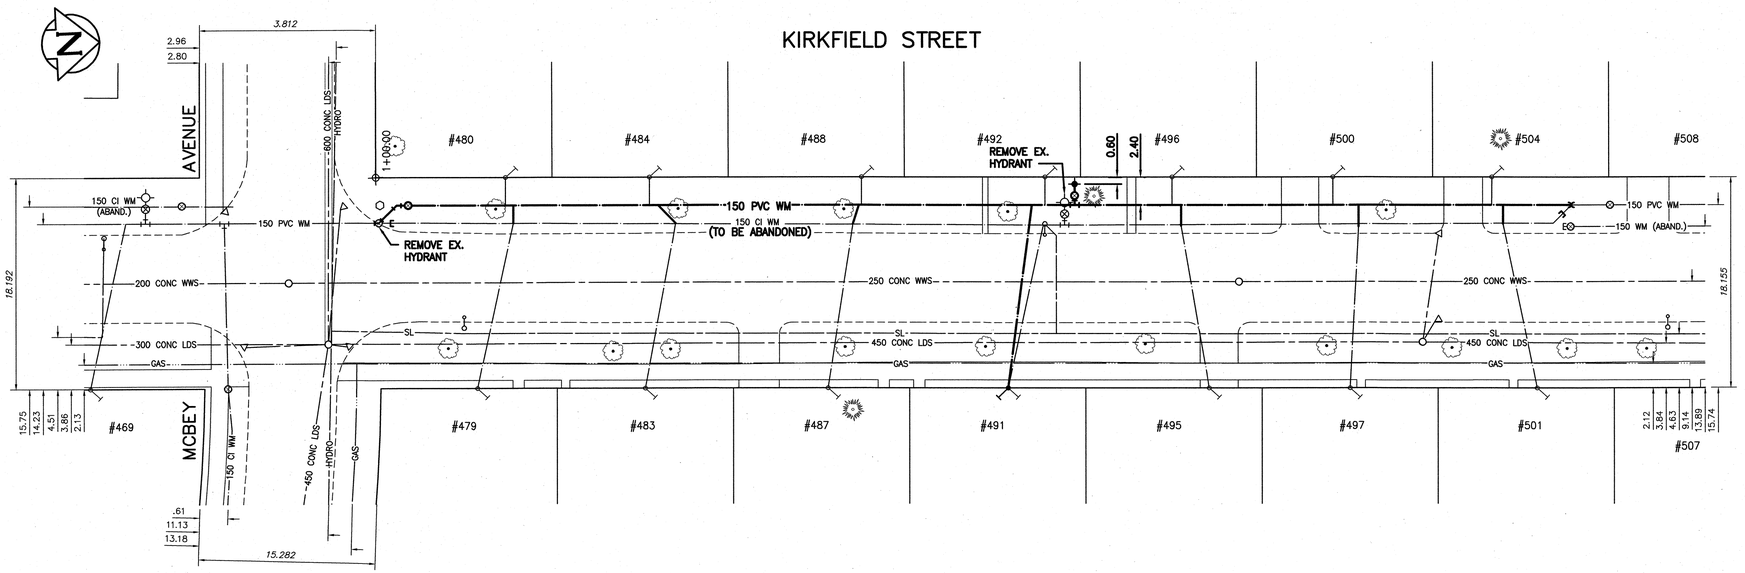

WATER SERVICE INFORMATION

ADDRESS	PIPE SIZE & MATERIAL (STREET)	PIPE SIZE & MATERIAL (PROP.)	SHORT & LONG MEASUREMENT	CORP. LOCATION	REMARKS
479 KIRKFIELD	20	20	4.27 S NL BLDG	11.89 N KIRKFIELD VALVE	RECONNECT SERVICE
RESIDENTIAL	CU	CU	–	⊗ MCBEY	
* 480 KIRKFIELD	–	20	7.01 N SL BLDG	–	RECONNECT SERVICE
RESIDENTIAL	–	CU	–		
483 KIRKFIELD	20	20	5.24 S NL BLDG	25.94 N KIRKFIELD VALVE	RECONNECT SERVICE
RESIDENTIAL	CU	CU	–	⊗ MCBEY	
484 KIRKFIELD	–	20	7.32 N SL BLDG	–	RECONNECT SERVICE
RESIDENTIAL	–	CU	–		
487 KIRKFIELD	–	20	3.35 NSBL	–	RECONNECT SERVICE
RESIDENTIAL	–	CU	8.53 NSPL		
488 KIRKFIELD	–	20	10.06 NSL BLDG	–	RECONNECT SERVICE
RESIDENTIAL	–	CU	–		
491 KIRKFIELD	20	20	6.71 NSL HSE	3.05 N OF S/C	RENEW SERVICE
RESIDENTIAL	CU	CU	54.26 NNL MCBEY		
492 KIRKFIELD	20	20	1.52 S/NHL	OPP S/C	RECONNECT SERVICE
RESIDENTIAL	CU	CU	–		
495 KIRKFIELD	–	20	2.13 N SL BLDG	–	RECONNECT SERVICE
RESIDENTIAL	–	CU	–		
496 KIRKFIELD	–	20	6.89 S/NHL	0.30 N OF S/C	RECONNECT SERVICE
RESIDENTIAL	–	CU	7.62 S/NPL #496		
497 KIRKFIELD	20	20	7.07 S NL BLDG	18.36 S 1ST KIRKFIELD	RECONNECT SERVICE
RESIDENTIAL	CU	CU	–	VALVE S PORTAGE	
500 KIRKFIELD	–	20	1.16 N SL BLDG	–	RECONNECT SERVICE
RESIDENTIAL	–	CU	–		
501 KIRKFIELD	–	20	4.63 S NL BLDG	–	RECONNECT SERVICE
RESIDENTIAL	–	CU	–		
504 KIRKFIELD	–	20	3.11 N SL BLDG	–	RECONNECT SERVICE
RESIDENTIAL	–	CU	–		
507 KIRKFIELD	20	20	3.7 S NBL	2.40 N S/C	OUTSIDE LIMITS
RESIDENTIAL	CU	CU	158.90 S SPL PORTAGE		
508 KIRKFIELD	20	20	7.8 N SBL	0.40 S S/C	OUTSIDE LIMITS
RESIDENTIAL	CU	CU	162.50 S SPL PORTAGE		

* SERVICES TO BE RENEWED TO P/L

NOTE: VALVES TO BE INSTALLED CLOCKWISE TO CLOSE

METRIC
WHOLE NUMBERS INDICATE MILLIMETRES
DECIMALIZED NUMBERS INDICATE METRES

0.0 5.0 10.0 15.0 20.0 25.0

ENGINEERS GEOSCIENTISTS MANITOBA
Certificate of Authorization
Stantec Consulting Ltd.
No. 1301

LOCATION APPROVED
UNDERGROUND STRUCTURES

SUPV. U/G STRUCTURES COMMITTEE _____ DATE _____

NOTE:
LOCATION OF UNDERGROUND STRUCTURES AS SHOWN ARE BASED ON THE BEST INFORMATION AVAILABLE BUT NO GUARANTEE IS GIVEN THAT ALL EXISTING UTILITIES ARE SHOWN OR THAT THE GIVEN LOCATIONS ARE EXACT. CONFIRMATION OF EXISTENCE AND EXACT LOCATION OF ALL SERVICES MUST BE OBTAINED FROM THE INDIVIDUAL UTILITIES BEFORE PROCEEDING WITH CONSTRUCTION.

B.M. 41-42 IN MEDIAN OF PORTAGE AVE. & PARKHILL ST.,1M N. OF S. CURB OF MEDIAN
ELEV. 236.793m ON PORTAGE AVE. & 4.0M E. OF C.L. CONC. PAV'T. OF PARKHILL ST. 18.0M W. OF W.L. OF WESTWOOD DR. & 18.8M S. OF N.L. OF PORTAGE AVE.

NO.	REVISIONS	DATE	BY
02	ISSUED FOR TENDER	2019.04.02	RS
01	ISSUED FOR 30% REVIEW	2019.02.22	RS

Stantec

DESIGNED BY	RS	CHECKED BY	RS
DRAWN BY	SC	APPROVED BY	RS
SCALE:		RELEASED FOR CONSTRUCTION	
HORIZONTAL	1:250		
VERTICAL	1:50		
DATE	2019.01.15	DATE	APR 2/19
PLOT DATE:	2019 04 01		

ENGINEER'S SEAL
PROVINCE OF MANITOBA
APRIL 2/19
B.M. SHERLOCK
MEMBER 24045
REGISTERED PROFESSIONAL ENGINEER

CONSULTANT DRAWING NUMBER
C-202

TENDER NUMBER: 244-2019
CONTRACT NUMBER: 05

Winnipeg

THE CITY OF WINNIPEG
WATER AND WASTE DEPARTMENT
ENGINEERING DIVISION

2019 WATERMAIN RENEWALS
CONTRACT 5
KIRKFIELD STREET
McABEY AVENUE TO
STA. 2+15

SHEET 03 OF 17
CITY DRAWING NUMBER
D-15429

FILE PATH: V:\1112\active\111218270\0300_drawing\0302_sheet_files\02_civil\
FILE NAME: 18270c-201-925.dwg