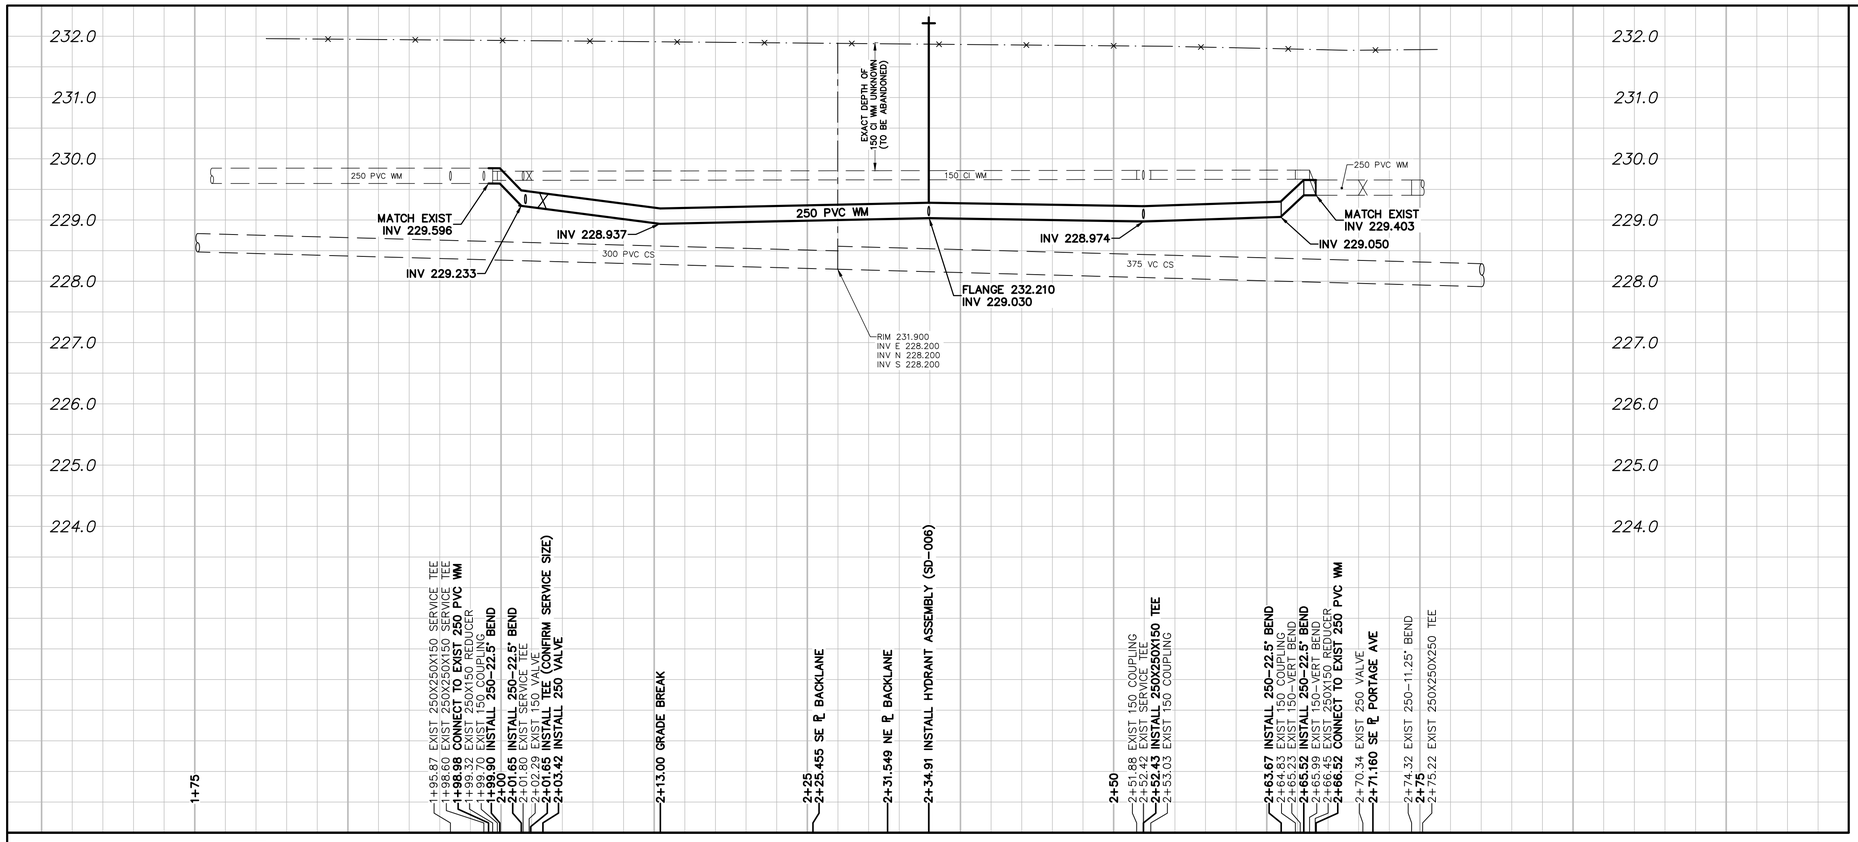

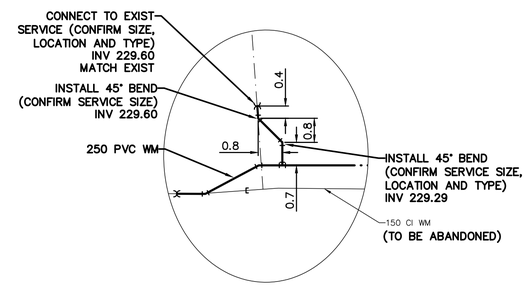

DETAIL "A"
SCALE: NTS

NOTE: CHAINAGES SHOWN ARE ALONG E ℞ OF SMITH STREET
1+00.000 = NE ℞ GRAHAM AVE

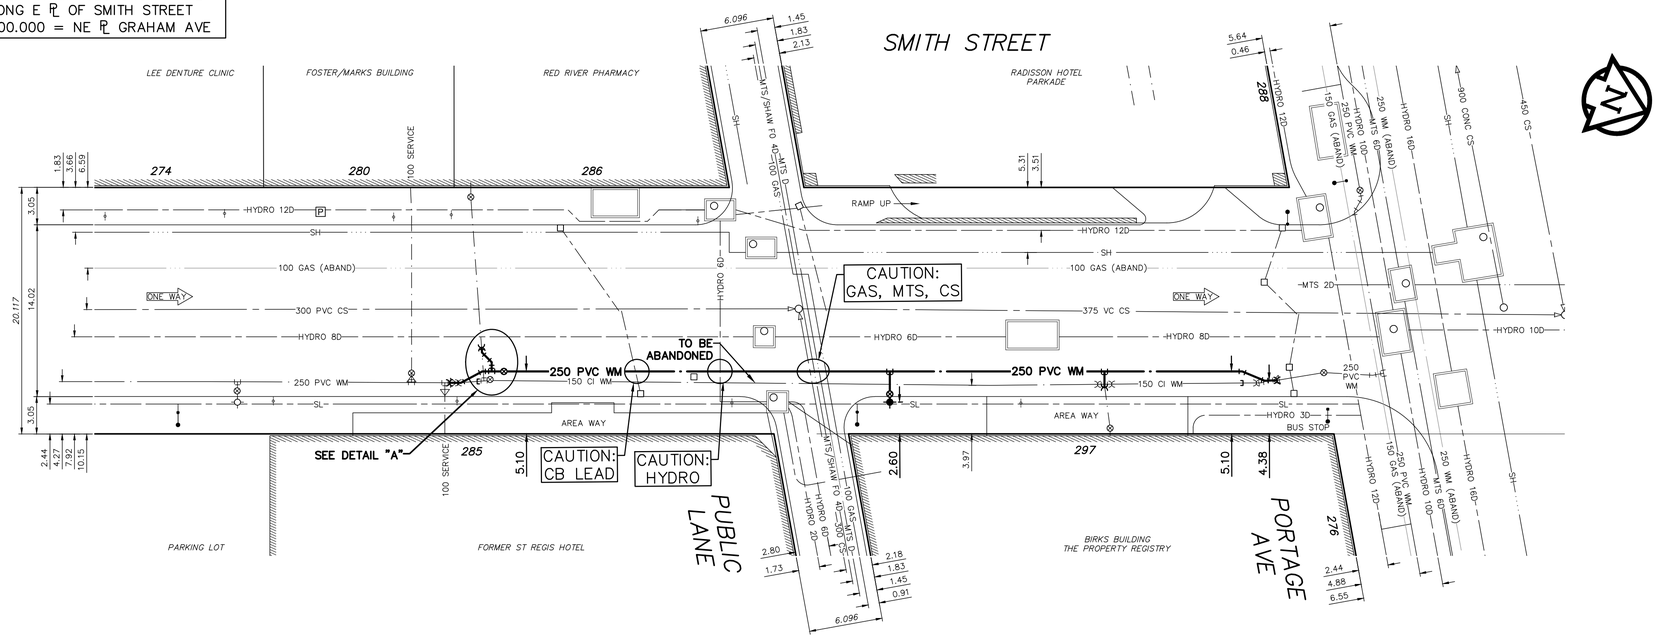

WATER SERVICE INFORMATION

ADDRESS	SIZE (mm) MATERIAL (STREET)	SIZE (mm) MATERIAL (PROP.)	SHORT & LONG MEASUREMENT	CORP. LOCATION	REMARKS
285 SMITH ST	-	-	-	-	RECONNECT SERVICE
COMMERCIAL	-	-	-	-	-
286 SMITH ST	-	-	-	-	RECONNECT SERVICE
COMMERCIAL	-	-	-	-	-
297 SMITH ST	-	-	-	-	RECONNECT SERVICE
COMMERCIAL	-	-	-	-	-
276 PORTAGE AV	-	-	-	-	SERVICED OFF PORTAGE AV
COMMERCIAL	-	-	-	-	-
288 PORTAGE AV	-	-	-	-	SERVICED OFF PORTAGE AV
COMMERCIAL	-	-	-	-	-

* SERVICES TO BE RENEWED TO ℞. ALL OTHERS TO BE RECONNECTED

FOR INDEX SEE D-15367

NOTE: ALL VALVES TO BE INSTALLED COUNTERCLOCKWISE TO CLOSE

ENGINEERS GEOSCIENTISTS MANITOBA
Certificate of Authorization
MORRISON HERSHFIELD
No. 1736

METRIC
WHOLE NUMBERS INDICATE MILLIMETRES
DECIMALIZED NUMBERS INDICATE METRES
0.0 5.0 10.0 15.0 20.0 25.0

WARNING

IF POWER EQUIPMENT OR EXPLOSIVES ARE TO BE USED FOR EXCAVATION ON THIS PROJECT THE CONTRACTOR MUST:

1) NOTIFY THE GAS COMPANY OF THE PROPOSED LOCATION OF EXCAVATION.

2) TAKE PRECAUTION TO AVOID DAMAGE TO GAS COMPANY INSTALLATIONS.

SEE PROVINCIAL REGULATION 210/72 FOR DETAILS

LOCATION APPROVED
UNDERGROUND STRUCTURES

SUPV. U/G STRUCTURES COMMITTEE — DATE

NOTE:

LOCATION OF UNDERGROUND STRUCTURES AS SHOWN ARE BASED ON THE BEST INFORMATION AVAILABLE BUT NO GUARANTEE IS GIVEN THAT ALL EXISTING UTILITIES ARE SHOWN OR THAT THE GIVEN LOCATIONS ARE EXACT. CONFIRMATION OF EXISTENCE AND EXACT LOCATION OF ALL SERVICES MUST BE OBTAINED FROM THE INDIVIDUAL UTILITIES BEFORE PROCEEDING WITH CONSTRUCTION.

B.M.
ELEV.

NO.	REVISIONS	DATE	BY

MORRISON HERSHFIELD

DESIGNED BY	JKH	CHECKED BY	HAK
DRAWN BY	DML	APPROVED BY	HAK
SCALE: HORIZONTAL	1:250	RELEASED FOR CONSTRUCTION	KAS ZUREK
VERTICAL	1:50		
DATE	2019 02 28	DATE	2019 03 05

ENGINEER'S SEAL
ORIGINAL SIGNED BY H.A. KATZ 2019 03 05

CONSULTANT DRAWING NUMBER

Winnipeg
THE CITY OF WINNIPEG
WATER AND WASTE DEPARTMENT
ENGINEERING DIVISION

2019 WATER MAIN RENEWALS
CONTRACT 6
SMITH STREET
70 m N OF GRAHAM AVE TO PORTAGE AVENUE

SHEET 14 OF 14
CITY DRAWING NUMBER
D-15379

PLOT DATE: 2019/3/6 9:59:34 AM
TENDER: 246-2019
CONTRACT NUMBER: 6
FILE PATH:P:\2019\190021600-2019 Water Main Renewals Contract 6\09. CAD\07. Sheets
FILE NAME:1900216~Smith-PP-01.dwg