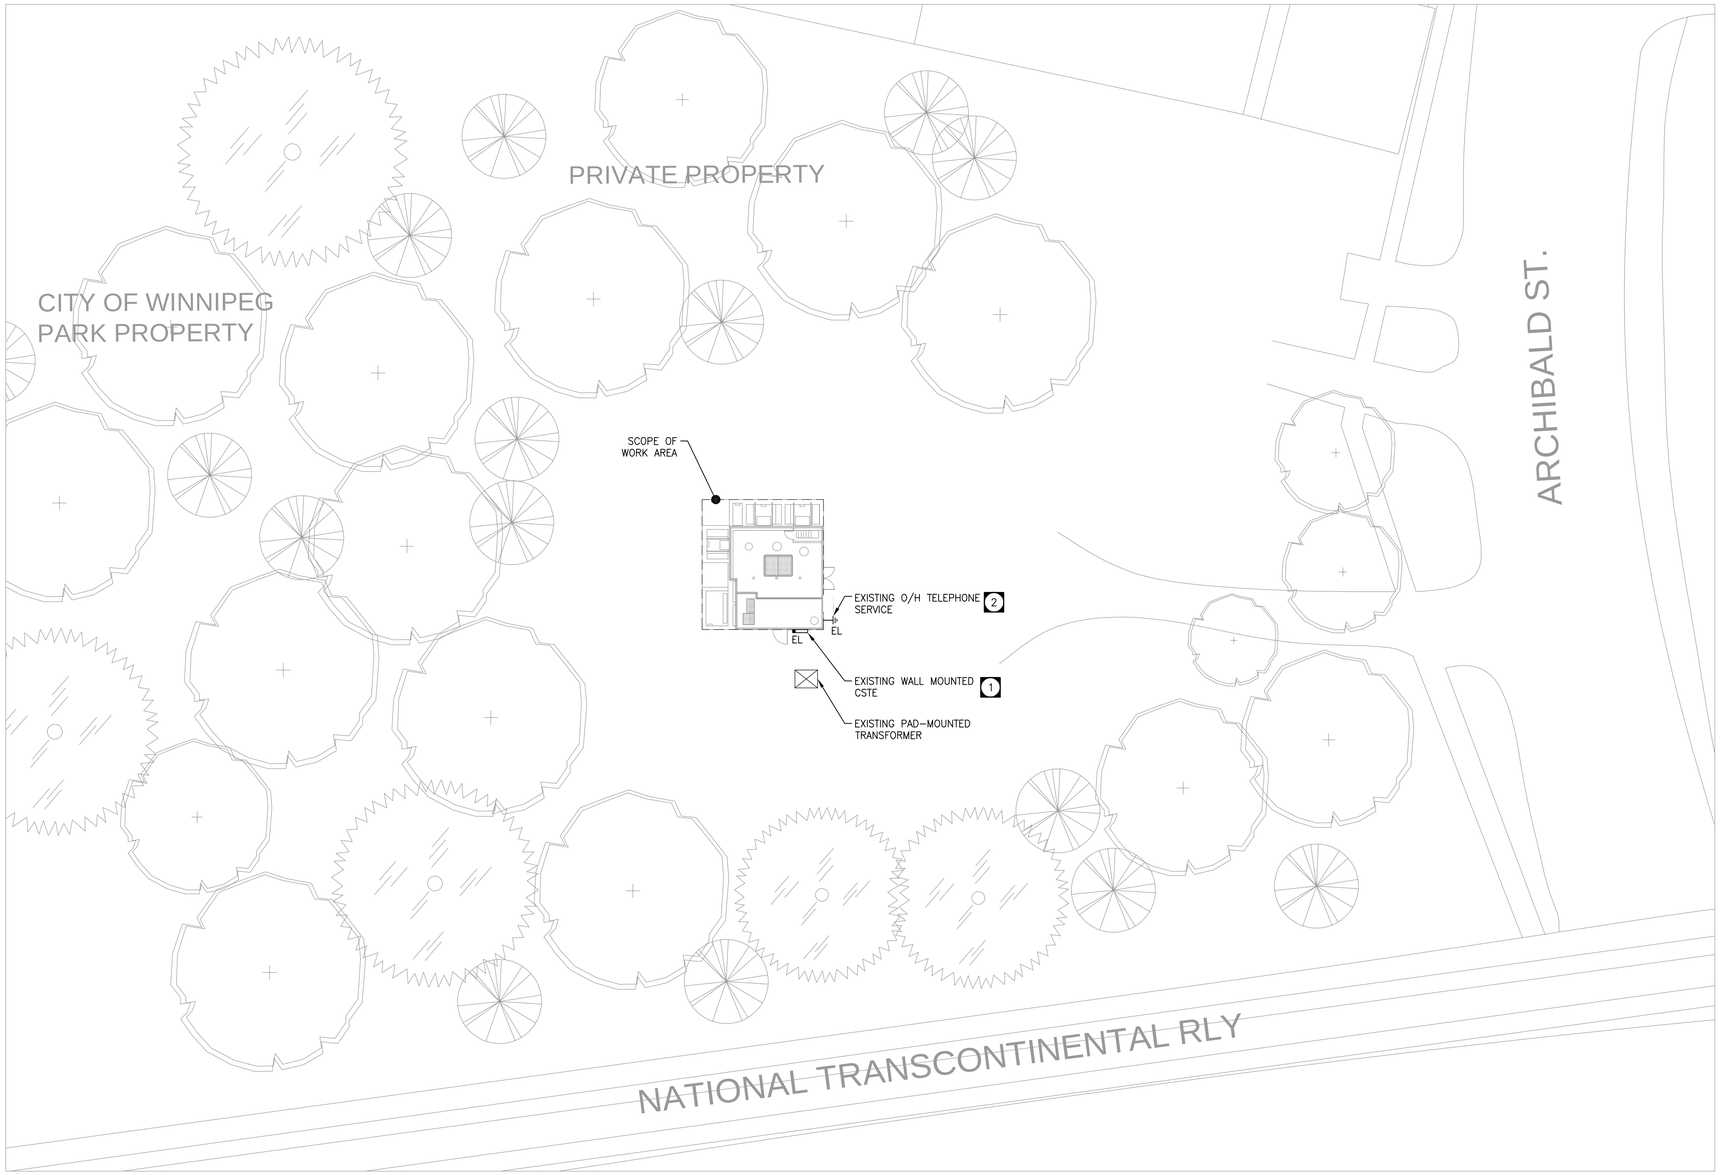

N 1 E-01 SITE PLAN
SCALE: N.T.S.

LEGEND

A	STRIP LIGHT FIXTURE (A DENOTES TYPE)
H / H	WALL MOUNTED LIGHT FIXTURE (H DENOTES TYPE)
/ NL	LIGHT FIXTURE ON NIGHT LIGHT CIRCUIT
/	EMERGENCY LIGHT (REMOTE – 2 HEADS)
/	EXIT LIGHT C/W DIRECTIONAL ARROW (CEILING/WALL MTD)
	EMERGENCY BATTERY BANK UNIT C/W HEAD LIGHTS
$3	SINGLE POLE SWITCH (3 DENOTE 3 WAY SWITCH)
TC	TIMECLOCK
	DUPLEX RECEPTACLE
/	DUPLEX RECEPTACLE – ABOVE COUNTER (GFCI)
	DUPLEX RECEPTACLE– GROUND FAULT CIRCUIT INTERRUPTER
	120/208 VOLT RECEPTACLE
J	JUNCTION BOX CEILING MOUNTED
J	120V JUNCTION BOX WALL MOUNTED
⊗	DIRECT CONNECT
/	POWER PANELBOARD – SURFACE MOUNT/FLUSH MOUNT
/	SYSTEM PANELBOARD – SURFACE MOUNT/FLUSH MOUNT
	TRANSFORMER
	TELEPHONE BACKBOARD
	MOTOR AND DISCONNECT
	MOTOR CONNECTION
	UNIT HEATER
T	THERMOSTAT
M	MOTORIZED DAMPER
EX	EMERGENCY STOP PUSH BUTTON
ER	EXISTING TO BE REMOVED
EX	EXISTING TO REMAIN
R	RELOCATED EXISTING (SHOWN IN NEW LOCATION)
EL	EXISTING TO RELOCATED

DRAWING NOTES:

1. COORDINATE WITH MANITOBA HYDRO TO RELOCATE EXISTING WALL MOUNTED CSTE AS SHOWN TO ACCOMMODATE BUILDING RENOVATION. COORDINATE ANY REQUIRED SHUT DOWNS WITH MANITOBA HYDRO AND CITY OF WINNIPEG OPERATIONS.
2. COORDINATE WITH TELEPHONE UTILITY PROVIDER TO DISCONNECT AND RECONNECT EXISTING OVERHEAD SERVICE AS REQUIRED TO ACCOMMODATE BUILDING ENVELOP RENOVATION. COORDINATE ANY REQUIRED SHUT DOWNS WITH TELEPHONE UTILITY PROVIDER AND CITY OF WINNIPEG OPERATIONS.

APEGM
Certificate of Authorization
Tower Engineering Group
No. 4156 Expiry: April 30, 2020

METRIC
WHOLE NUMBERS INDICATE MILLIMETRES
DECIMALIZED NUMBERS INDICATE METRES

TOWER ENGINEERING GROUP
TOWER PROJECT NO. : 181654
TOWER ENGINEERING GROUP
UNIT 1-1140 WAVERLEY ST. WINNIPEG, MB R3T 0P4
TEL: (204) 925-1150 FAX: (204) 925-1155
EMAIL: towereng@towereng.ca WEB: www.towereng.ca
• WINNIPEG • CALGARY

These design documents are prepared solely for the use by the party with whom the design professional has entered into a contract and there are no representations of any kind made by the design professional to any party with whom the design professional has not entered into a contract. Any use of the drawing, disk or electronic data without the expressed written permission of Tower Engineering Inc. is strictly prohibited. The contractor is responsible to verify all dimensions with conditions on the site and report discrepancies to Tower Engineering for adjustment. All prints to be returned.

WARNING

IF POWER EQUIPMENT OR EXPLOSIVES ARE TO BE USED FOR EXCAVATION ON THIS PROJECT THE CONTRACTOR MUST:

1) NOTIFY THE GAS COMPANY OF THE PROPOSED LOCATION OF EXCAVATION.

2) TAKE PRECAUTION TO AVOID DAMAGE TO GAS COMPANY INSTALLATIONS.

SEE PROVINCIAL REGULATION 210/72 FOR DETAILS

LOCATION APPROVED
UNDERGROUND STRUCTURES

SUPV. U/G STRUCTURES COMMITTEE — DATE

NOTE:

LOCATION OF UNDERGROUND STRUCTURES AS SHOWN ARE BASED ON THE BEST INFORMATION AVAILABLE BUT NO GUARANTEE IS GIVEN THAT ALL EXISTING UTILITIES ARE SHOWN OR THAT THE GIVEN LOCATIONS ARE EXACT. CONFIRMATION OF EXISTENCE AND EXACT LOCATION OF ALL SERVICES MUST BE OBTAINED FROM THE INDIVIDUAL UTILITIES BEFORE PROCEEDING WITH CONSTRUCTION.

B.M.
ELEV.

CONSTRUCTION COMPLETION DATE: YYYY MM DD

NO.	REVISIONS	DATE	BY
3	ISSUED FOR TENDER	2019 05 27	DKG
2	ISSUED FOR 99% REVIEW	2019 05 09	DKG
1	ISSUED FOR 66% REVIEW	2019 04 17	DKG

NEEGAN BURNSIDE

Neegan Burnside Limited
307 Commerce Drive
Winnipeg, Manitoba, R3P 1B3
telephone (204) 949-7110
fax (204) 949-7111
web www.neeganburnside.com

DESIGNED BY	DKG	CHECKED BY	DKG
DRAWN BY	VRR	APPROVED BY	DKG
SCALE: HORIZONTAL / VERTICAL	AS NOTED	RELEASED FOR CONSTRUCTION	
DATE	2019 04 15	DATE	

PLOT DATE: 2019-05-27

ENGINEER'S SEAL

CONSULTANT DRAWING NUMBER
E-01

TENDER NO. 269-2019
CONTRACT NUMBER: X

Winnipeg

THE CITY OF WINNIPEG
WATER AND WASTE DEPARTMENT
ENGINEERING DIVISION

MISSION FPS UPGRADES

SITE PLAN

SHEET OF

CITY DRAWING NUMBER
1-0163F-E0002-001

FILE PATH: T:\181000\181654 C Of W Mission Flood Pumping Station\16000 Electrical\11 Drawings\Working Drawings
FILE NAME: 181654 – E-01 Electrical Site Plan