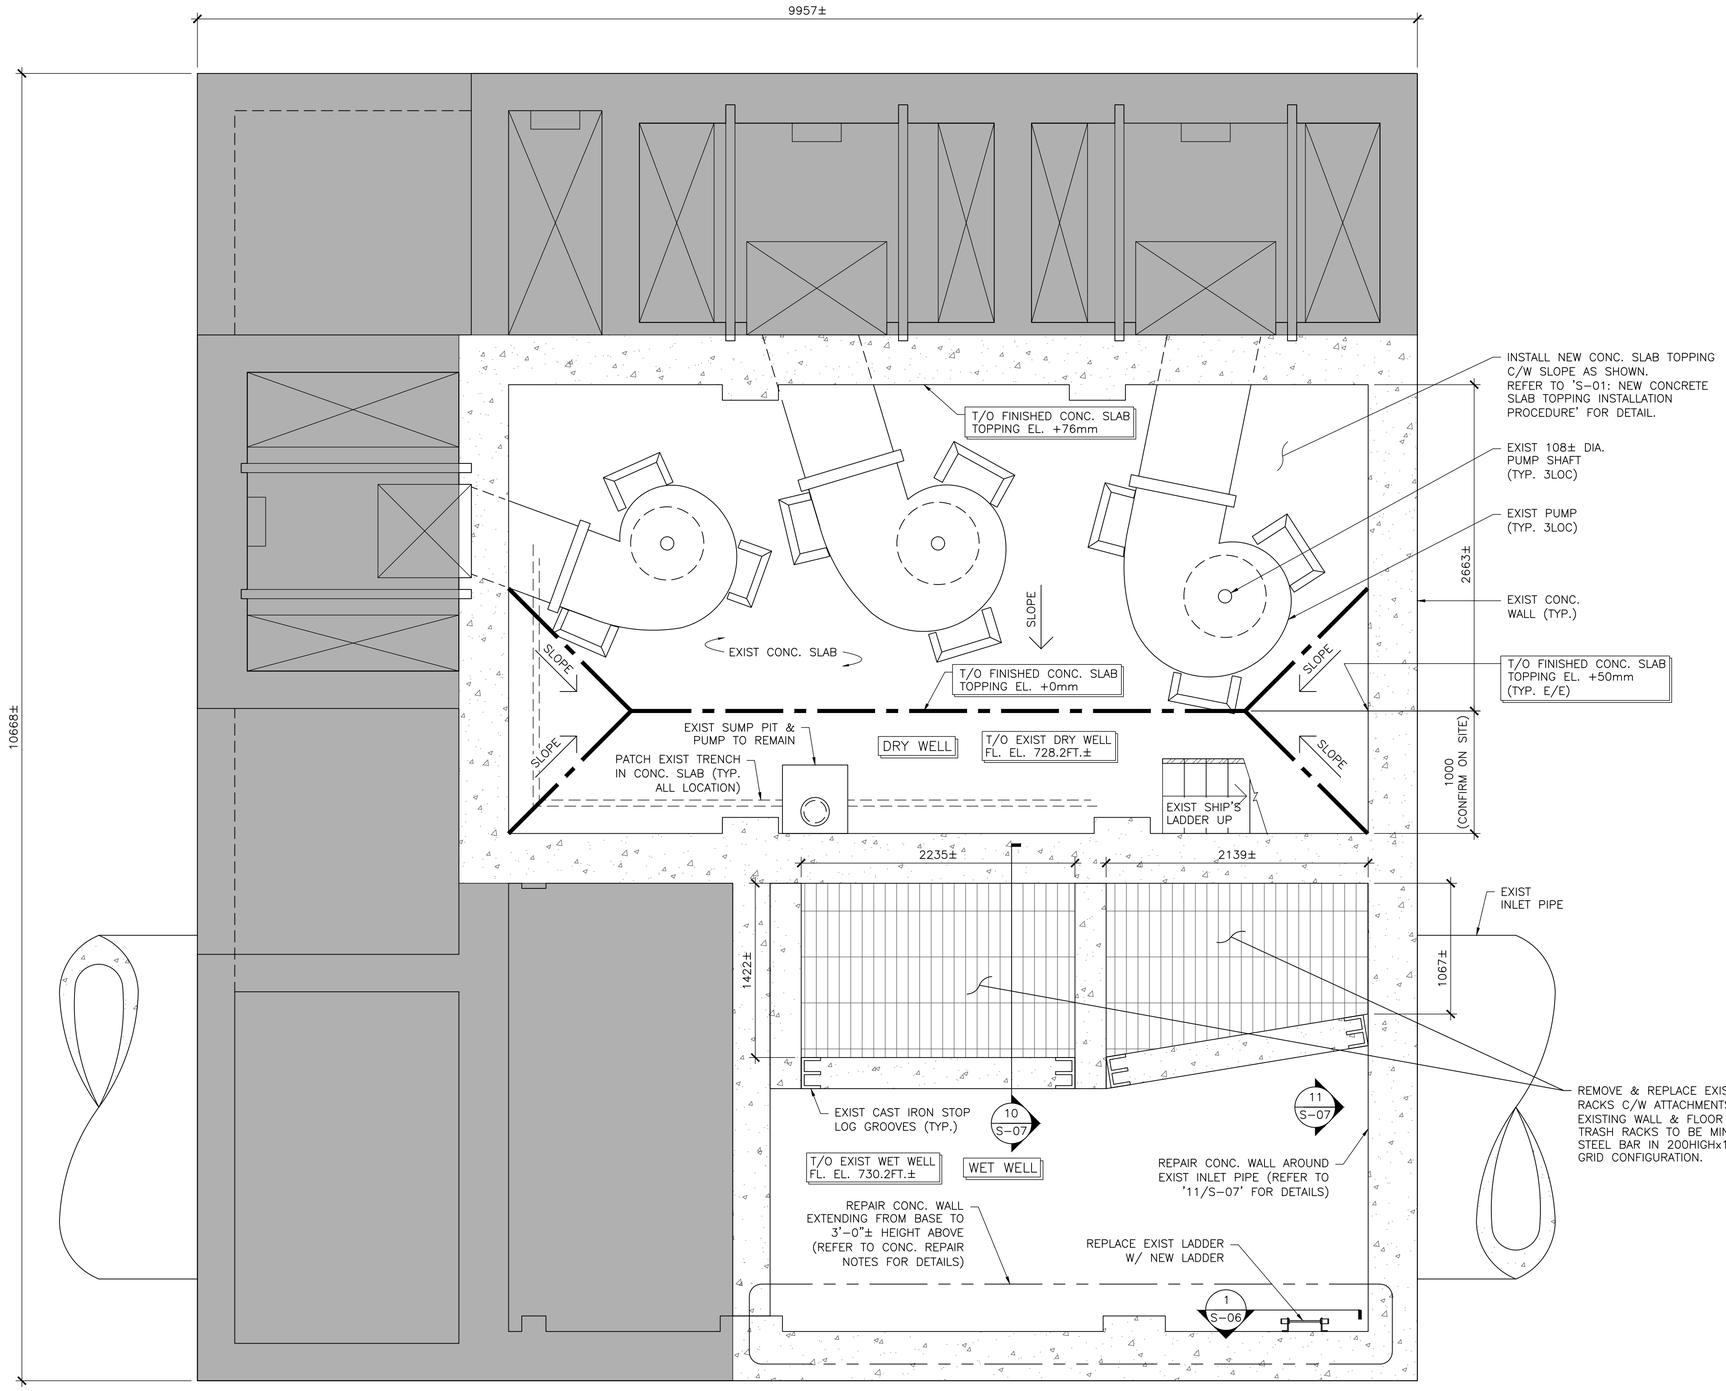

1 S-02 DRYWELL AND WETWELL BASE PLAN
SCALE: 1:25

APEGM Certificate of Authorization
Charleson Engineering Ltd.
No. 50 Date: 2019-05-31

METRIC
WHOLE NUMBERS INDICATE MILLIMETRES
DECIMALIZED NUMBERS INDICATE METRES

ISSUED FOR TENDER

CHARLESON Engineering Ltd
STRUCTURAL CONSULTANTS
101-1200 PEMBINA HWY, WINNIPEG, MB R3T 2A7
PH# 204-895-1474, FAX# 204-416-4606
EMAIL: KEN@CHARLESONENG.CA

WARNING

IF POWER EQUIPMENT OR EXPLOSIVES ARE TO BE USED FOR EXCAVATION ON THIS PROJECT THE CONTRACTOR MUST:

1) NOTIFY THE GAS COMPANY OF THE PROPOSED LOCATION OF EXCAVATION.

2) TAKE PRECAUTION TO AVOID DAMAGE TO GAS COMPANY INSTALLATIONS.

SEE PROVINCIAL REGULATION 210/72 FOR DETAILS

LOCATION APPROVED
UNDERGROUND STRUCTURES

SUPV. U/G STRUCTURES COMMITTEE — DATE

NOTE:

LOCATION OF UNDERGROUND STRUCTURES AS SHOWN ARE BASED ON THE BEST INFORMATION AVAILABLE BUT NO GUARANTEE IS GIVEN THAT ALL EXISTING UTILITIES ARE SHOWN OR THAT THE GIVEN LOCATIONS ARE EXACT. CONFIRMATION OF EXISTENCE AND EXACT LOCATION OF ALL SERVICES MUST BE OBTAINED FROM THE INDIVIDUAL UTILITIES BEFORE PROCEEDING WITH CONSTRUCTION.

B.M.
ELEV.

CONSTRUCTION COMPLETION DATE: YYYY MM DD

NO.	REVISIONS	DATE	BY
3	ISSUED FOR TENDER	2019 05 31	KC
2	ISSUED FOR 99% REVIEW	2019 05 09	KC
1	ISSUED FOR 66% REVIEW	2019 04 17	KC

NEEGANBURNSIDE
Neegan Burnside Limited
307 Commerce Drive
Winnipeg, Manitoba, R3P 1B3
telephone (204) 949-7110
fax (204) 949-7111
web www.neeganburnside.com

DESIGNED BY	KC	CHECKED BY	KC
DRAWN BY	SW	APPROVED BY	KC
SCALE: HORIZONTAL	AS NOTED	RELEASED FOR CONSTRUCTION	
VERTICAL			
DATE	2019.04.15	DATE	

PLOT DATE: 2019-04-17

ENGINEER'S SEAL

CONSULTANT DRAWING NUMBER
S-02

TENDER NO.: 269-2019
CONTRACT NUMBER: X

Winnipeg
THE CITY OF WINNIPEG
WATER AND WASTE DEPARTMENT
ENGINEERING DIVISION

MISSION FPS UPGRADES

STRUCTURAL
DRYWELL AND WETWELL BASE PLAN

SHEET OF

CITY DRAWING NUMBER
1-0163F-S0003-001

FILE PATH: C:\Users\Siyu\Desktop\SIYU DWG-2019\19041 - Mission FPS Upgrades
FILE NAME: 19041 - Mission FPS Upgrades