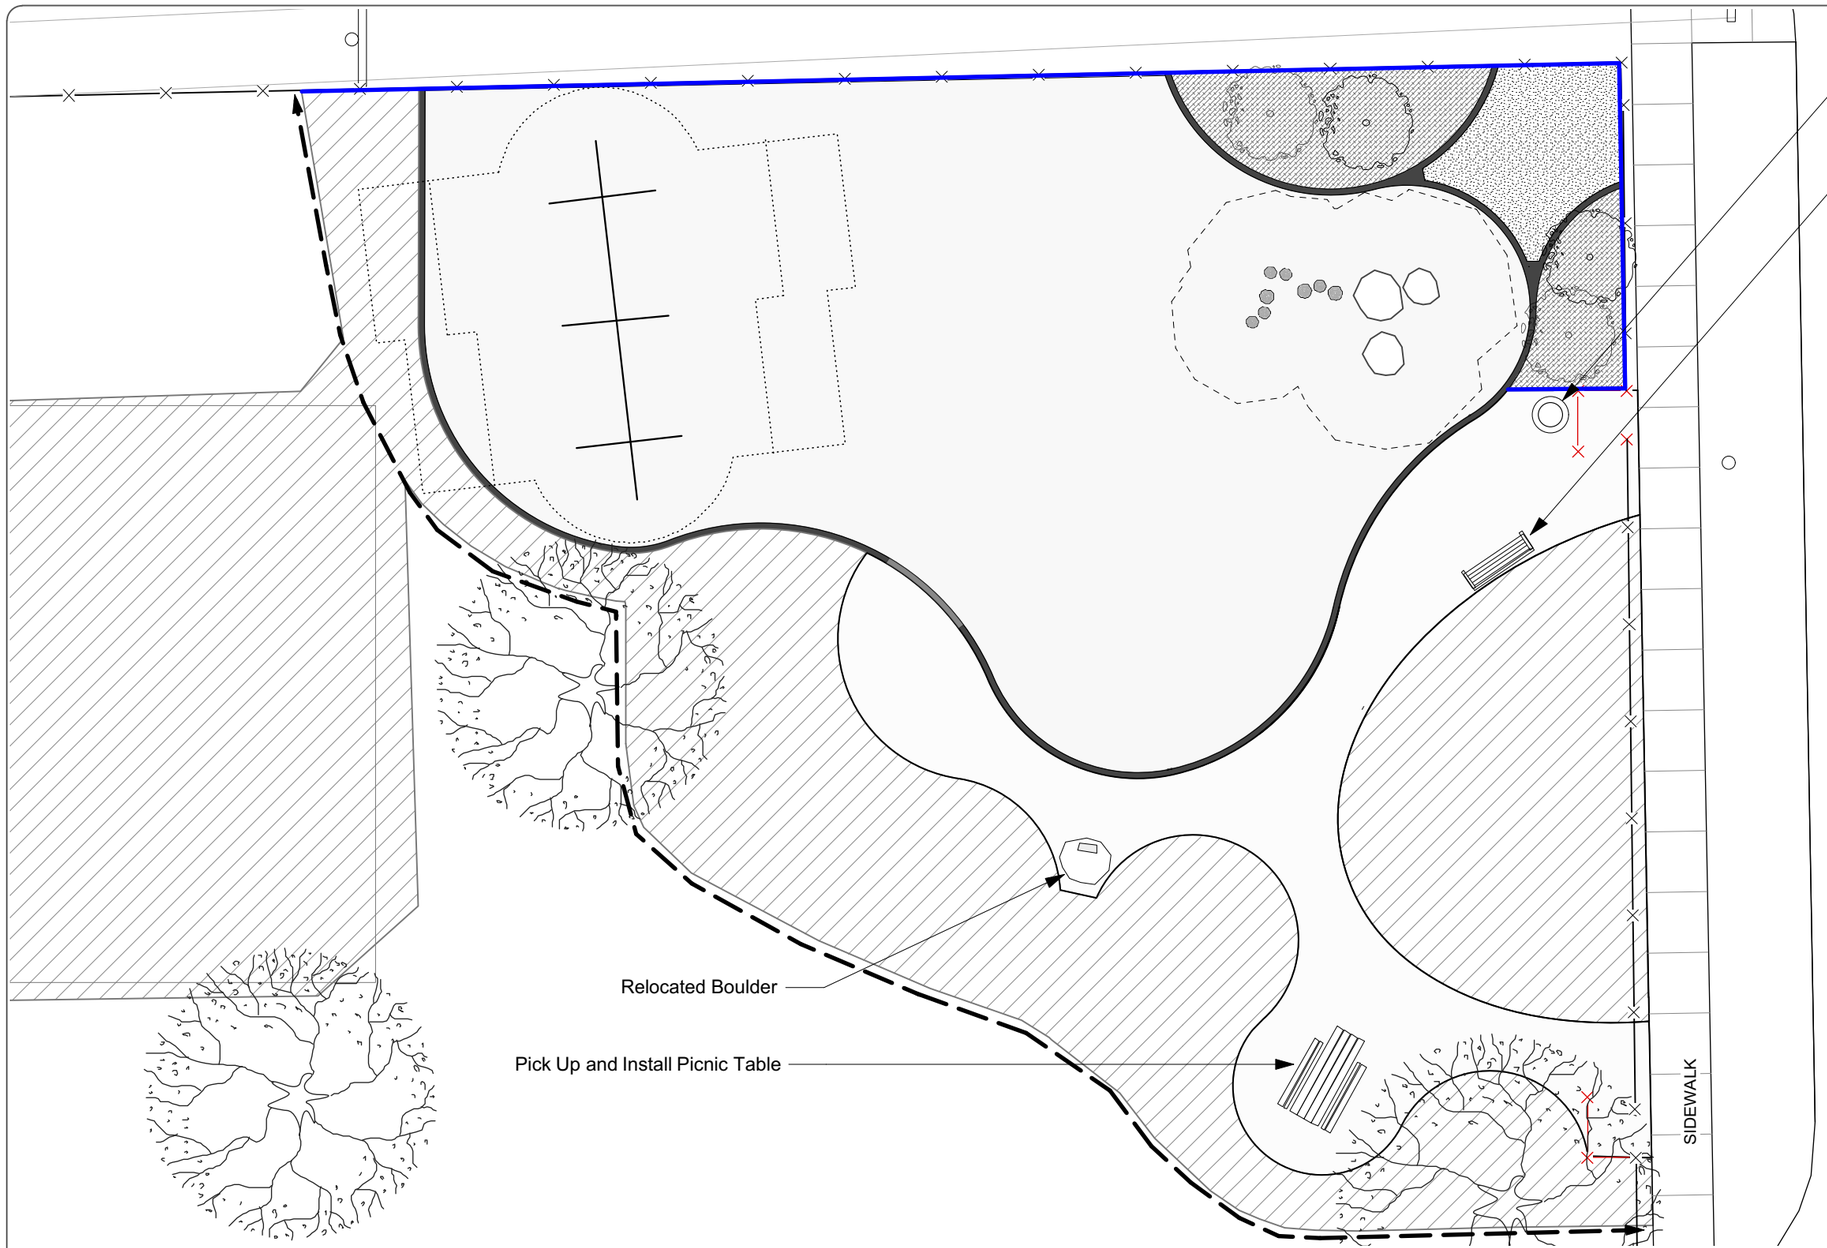


ITEMS TO BE SUPLLIED AND INSTALLED:

- 150mm Wood Chips (28 SM)
- 350mm Play Sand (5.5 CM)
- EWF w/ Drainage Mats/Strips (324 SM)
- Granular Pathway (110 SM)
- Wood Stepping Posts (x8)
- Boulders (x3)
- Soil & Sod (600 SM)
- Chain-Link Baffle Gate (x2)
- Concrete Curb (63 LM)
- Extents of Grading (210 SM)
- Lumber Retaining Edge Secured to Chain Link Fence (44 LM)

N

0 10 20 30 m

CONTRACTOR TO CONFIRM ALL DIMENSIONS AND REPORT ANY DISCREPANCIES TO CONTRACT ADMINISTRATOR PRIOR TO CONSTRUCTION. LOCATION OF UNDERGROUND STRUCTURES AS SHOWN ARE BASED ON THE BEST INFORMATION AVAILABLE BUT NO GUARANTEE IS GIVEN THAT ALL EXISTING UTILITIES ARE SHOWN OR THAT THE GIVEN LOCATIONS ARE EXACT. CONFIRMATION OF EXISTENCE AND EXACT LOCATION OF ALL SERVICES MUST BE OBTAINED FROM THE INDIVIDUAL UTILITIES BEFORE PROCEEDING WITH CONSTRUCTION.

Winnipeg

THE CITY OF WINNIPEG
Planning, Property and Development Department
Planning and Land Use Division
Unit 15 - 30 Fort Street, Winnipeg, MB, (R3C 4X5)

| | | | |
|---|---|---|---|
| DESIGNED BY | IL | CHECKED BY | |
| DRAWN BY | IL | APPROVED BY | |
| HORIZ. SCALE / VERT. SCALE | 1:150 | | |
| DATE | MAY 2019 | | |

MANAGER, PARK AND OPEN SPACES — DATE

MANAGER, PLANNING AND LAND USE DIVISION — DATE

DRAWING TITLE
**THOMAS F. COPELAND MEMORIAL PARK**
**PLAYGROUND UPGRADE**
MATERIALS PLAN

SITE ADDRESS 300 Larche Avenue West

DRAWING NO.
**T.41-3**

BID OPPORTUNITY NO.
**294-2019**