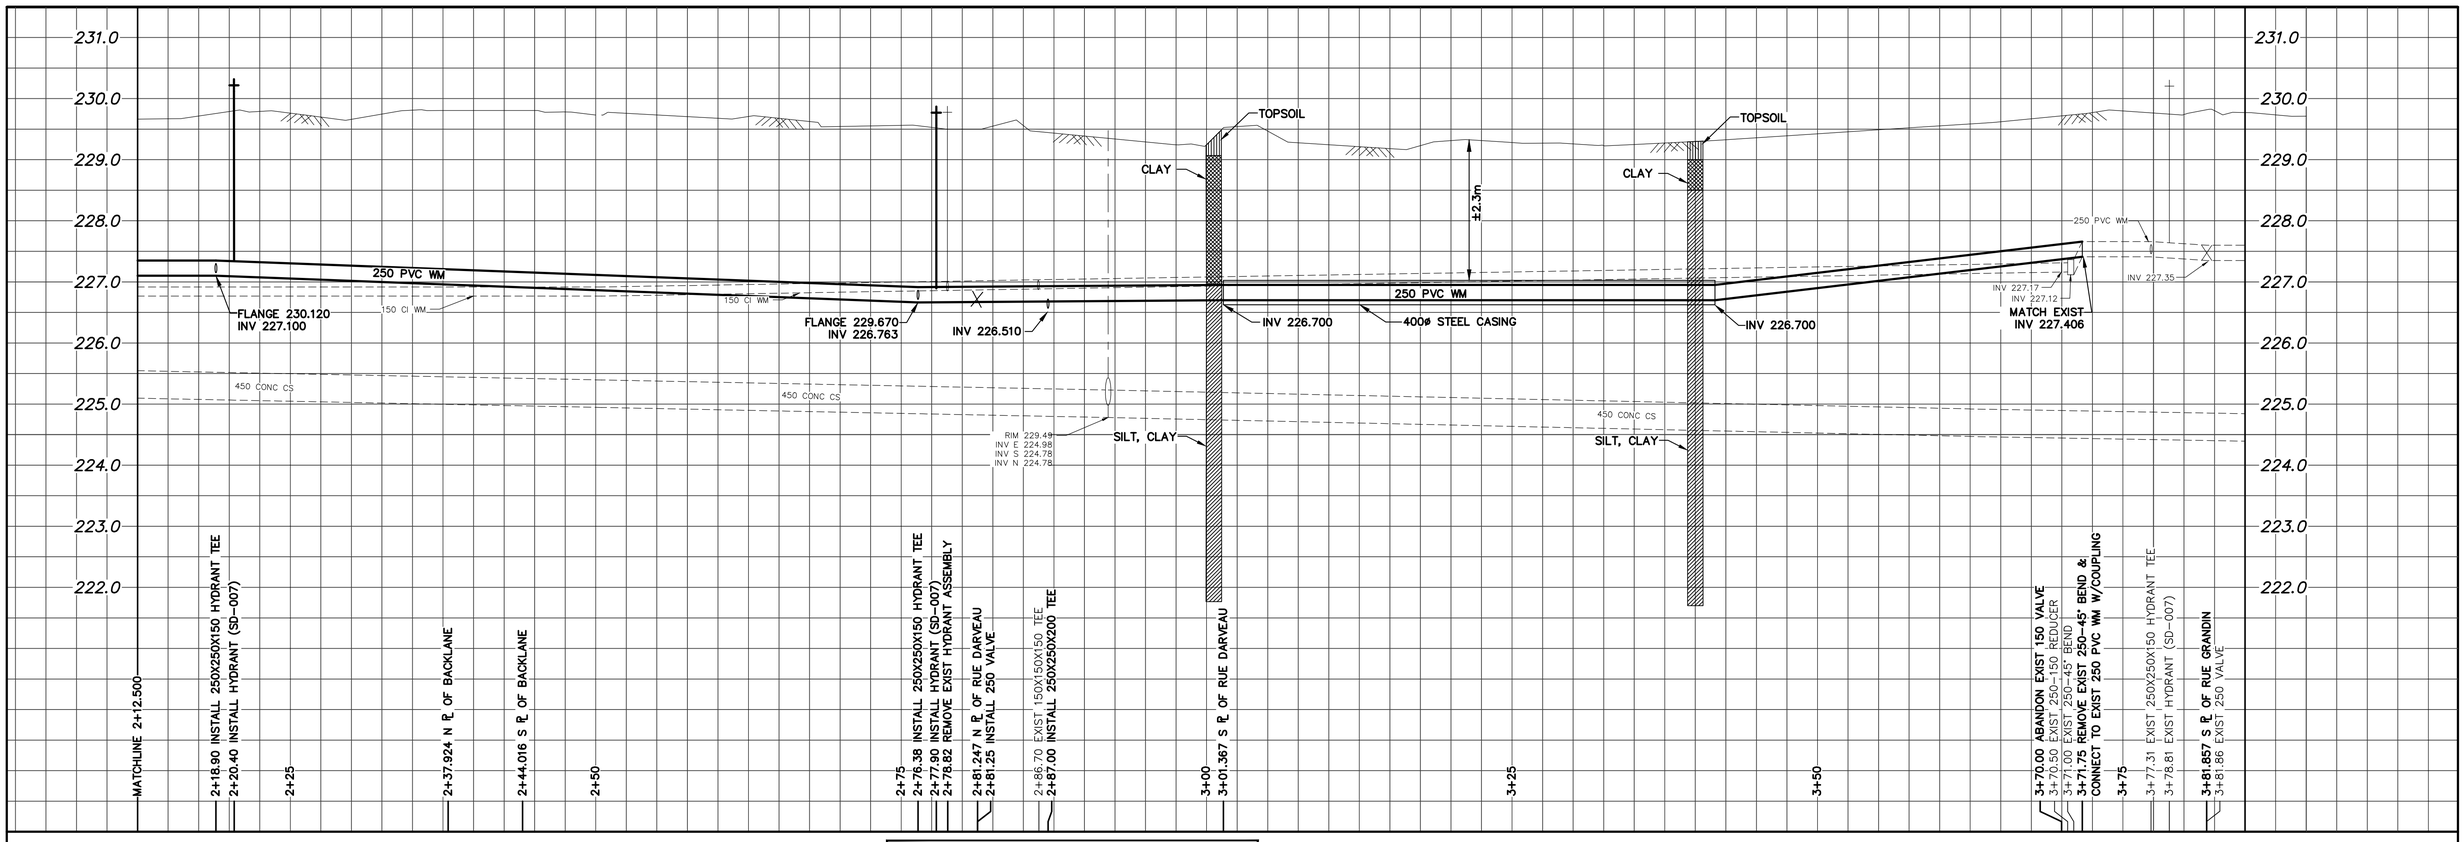

NOTE: CHAINAGES SHOWN ARE ALONG E ℄ OF TACHE AVE

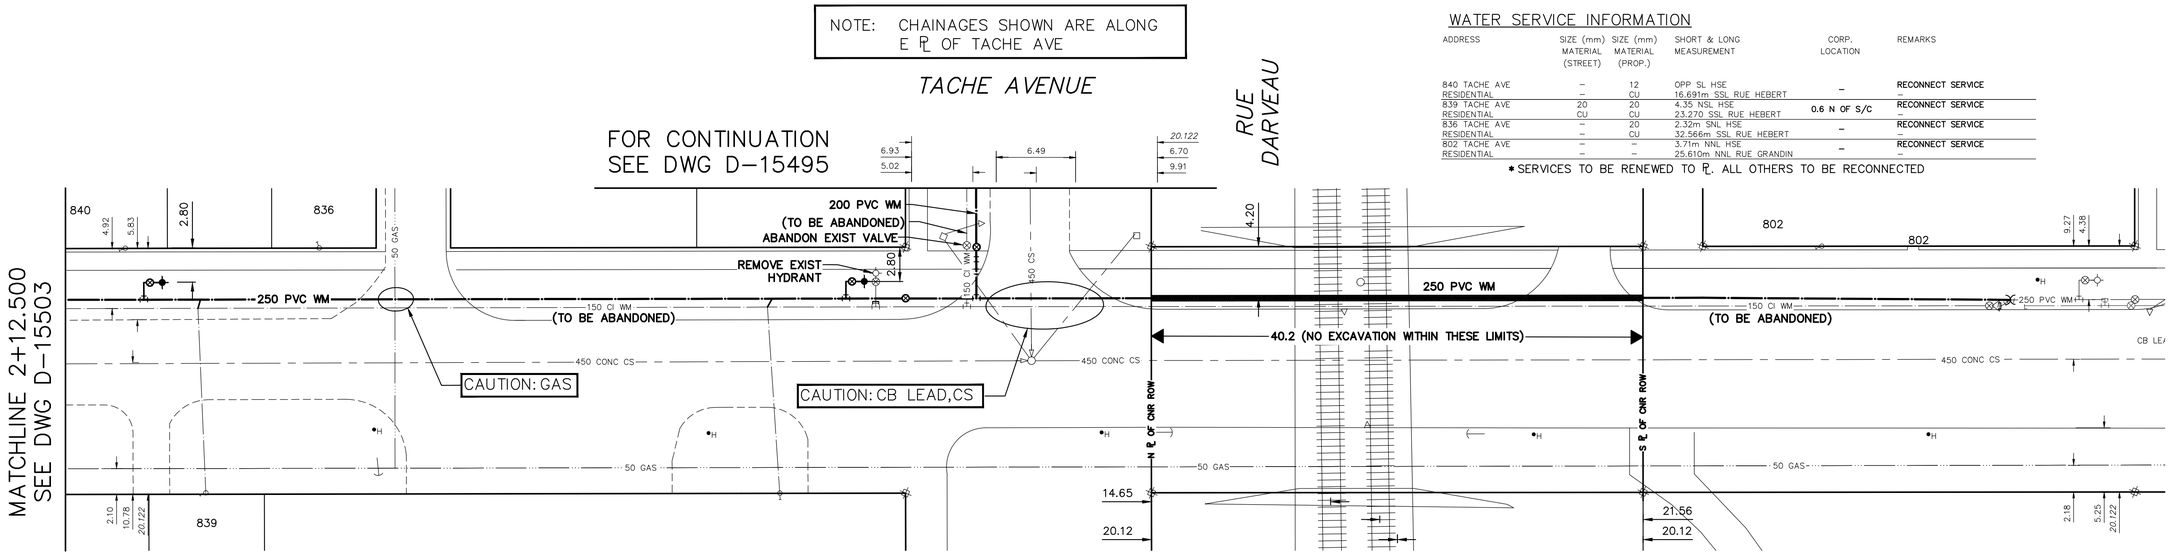

WATER SERVICE INFORMATION

ADDRESS	SIZE (mm) MATERIAL (STREET)	SIZE (mm) MATERIAL (PROP.)	SHORT & LONG MEASUREMENT	CORP. LOCATION	REMARKS
840 TACHE AVE	–	12	OPP SL HSE	–	RECONNECT SERVICE
RESIDENTIAL	–	CU	16.691m SSL RUE HEBERT		–
839 TACHE AVE	20	20	4.35 NSL HSE	0.6 N OF S/C	RECONNECT SERVICE
RESIDENTIAL	CU	CU	23.270 SSL RUE HEBERT		–
836 TACHE AVE	–	20	2.32m SNL HSE	–	RECONNECT SERVICE
RESIDENTIAL	–	CU	32.566m SSL RUE HEBERT		–
802 TACHE AVE	–	–	3.71m NNL HSE	–	RECONNECT SERVICE
RESIDENTIAL	–	–	25.610m NNL RUE GRANDIN		–

* SERVICES TO BE RENEWED TO ℄. ALL OTHERS TO BE RECONNECTED

FOR RAILWAY NOTES SEE D-15502

FOR INDEX SEE D-15494

NOTE: ALL VALVES TO BE INSTALLED CLOCKWISE TO CLOSE

WARNING

IF POWER EQUIPMENT OR EXPLOSIVES ARE TO BE USED FOR EXCAVATION ON THIS PROJECT THE CONTRACTOR MUST:

1) NOTIFY THE GAS COMPANY OF THE PROPOSED LOCATION OF EXCAVATION.

2) TAKE PRECAUTION TO AVOID DAMAGE TO GAS COMPANY INSTALLATIONS.

SEE PROVINCIAL REGULATION 210/72 FOR DETAILS

LOCATION APPROVED
UNDERGROUND STRUCTURES

SUPV. U/G STRUCTURES COMMITTEE _____ DATE _____

NOTE:

LOCATION OF UNDERGROUND STRUCTURES AS SHOWN ARE BASED ON THE BEST INFORMATION AVAILABLE BUT NO GUARANTEE IS GIVEN THAT ALL EXISTING UTILITIES ARE SHOWN OR THAT THE GIVEN LOCATIONS ARE EXACT. CONFIRMATION OF EXISTENCE AND EXACT LOCATION OF ALL SERVICES MUST BE OBTAINED FROM THE INDIVIDUAL UTILITIES BEFORE PROCEEDING WITH CONSTRUCTION.

ELEV.

NO.	REVISIONS	DATE	BY

DESIGNED BY	JF	CHECKED BY	SC
DRAWN BY	RS	APPROVED BY	KZ
SCALE: HORIZONTAL	1:250	RELEASED FOR CONSTRUCTION	
VERTICAL	1:50	K.ZUREK	
DATE	2019 04 12	DATE	2019-04-12

PLOT DATE: 2019 04 12

ORIGINAL SIGNED BY S.R.J. COURNOYER 19/04/12

CONSULTANT DRAWING NUMBER –

BID OPPORTUNITY: 378-2019
CONTRACT NUMBER: 2

FILE PATH: R:\DRAWINGS\WATER\RENEWAL\2018 RENEWALS\St Boniface WM project\Construction\Contract 2\FINAL DWGS\
FILE NAME: Tache-R3.dwg

METRIC
WHOLE NUMBERS INDICATE MILLIMETRES
DECIMALIZED NUMBERS INDICATE METRES

0.0 5.0 10.0 15.0 20.0 25.0

THE CITY OF WINNIPEG
WATER AND WASTE DEPARTMENT
ENGINEERING DIVISION

2018 WATER MAIN RENEWALS
CONTRACT 2

TACHE AVE
12 S OF RUE HEBERT TO
61 N OF RUE DARVEAU

SHEET 12 OF 12

CITY DRAWING NUMBER

D-15504