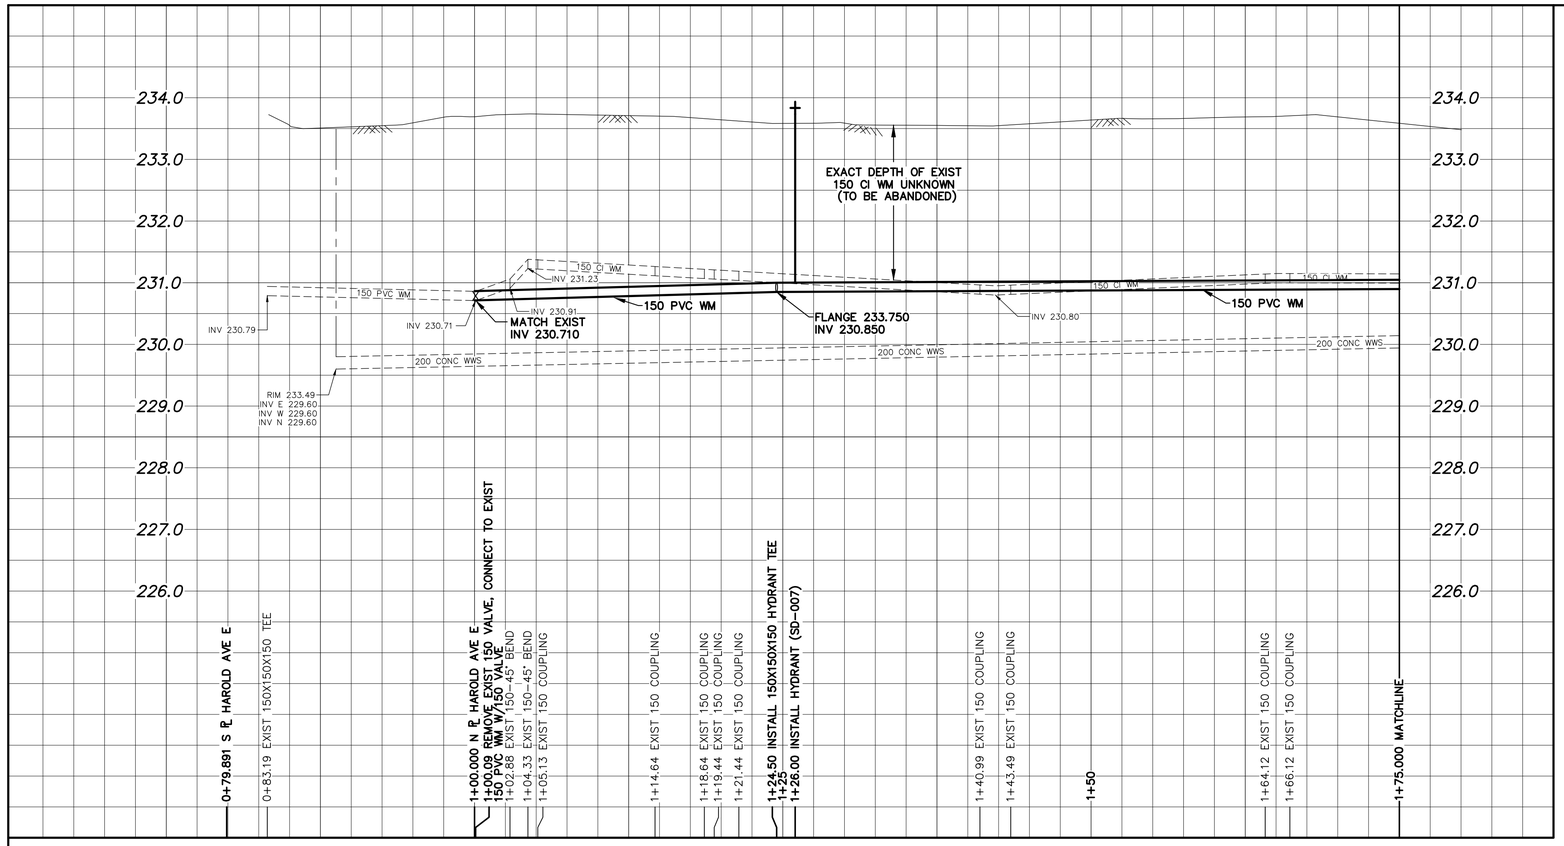

NOTE: CHAINAGES SHOWN ARE ALONG E. ℄ OF COLONIAL COURT (N-LEG)

COLONIAL COURT (N-LEG)

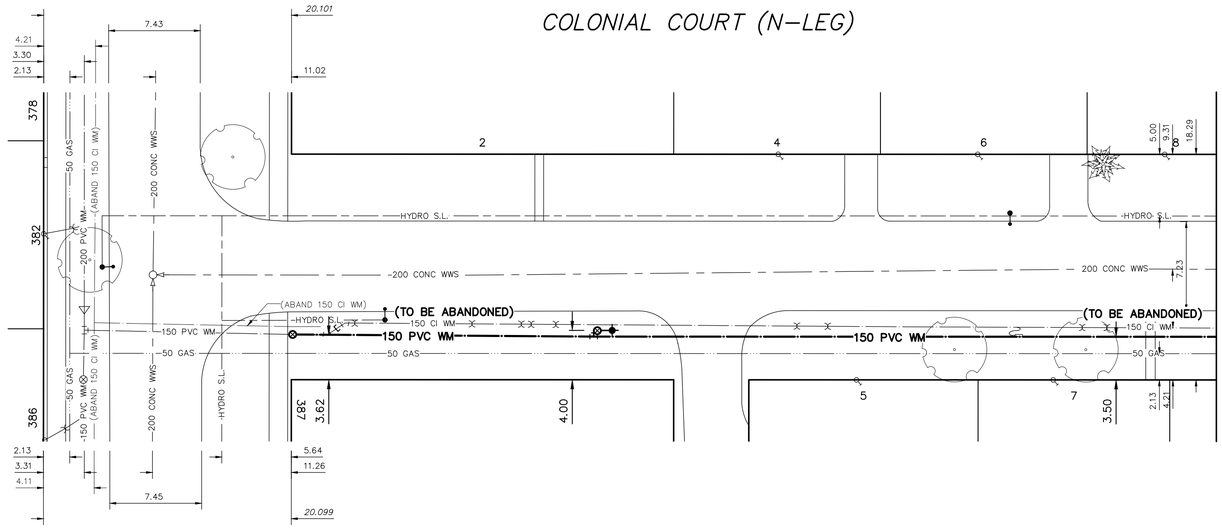

MATCHLINE 1+75.000
SEE DWG D-15484

HAROLD AVE E

N

WATER SERVICE INFORMATION

ADDRESS	SIZE (mm) MATERIAL (STREET)	SIZE (mm) MATERIAL (PROP.)	SHORT & LONG MEASUREMENT	CORP. LOCATION	REMARKS
378 HAROLD AVE. E. RESIDENTIAL	20 CU	20 CU	5.41 WEL HSE 3.966 WWL COLONIAL COURT (N-LEG)	1.2 W OF S/C	SERVICE OF: HAROLD AVE E.
382 HAROLD AVE. E. RESIDENTIAL	20 CU	20 CU	4.93 WEL HSE 6.466 EWL COLONIAL COURT (N-LEG)	0.7 W OF S/C	SERVICE OF: HAROLD AVE E.
386 HAROLD AVE. E. RESIDENTIAL	20 CU	20 CU	8.11 WEL HSE 23.199 EWL COLONIAL COURT (N-LEG)	1.5 W OF S/C	SERVICE OF: HAROLD AVE E.
387 HAROLD AVE. E. RESIDENTIAL	20 CU	20 CU	8.11 WEL HSE 23.199 EWL COLONIAL COURT (N-LEG)	1.5 W OF S/C	SERVICE OF: HAROLD AVE E.
2 COLONIAL COURT (N-LEG) RESIDENTIAL	20 CU	12 LEAD	2.40 WEL HSE 8.500 WWL COLONIAL COURT (N-LEG)	0.1 W OF S/C	SERVICE OF: HAROLD AVE E.
4 COLONIAL COURT (N-LEG) RESIDENTIAL	– –	20 CU	7.48 NSL HSE 39.468 NNL HAROLD AVE. E.	–	RECONNECT SERVICE –
5 COLONIAL COURT (N-LEG) RESIDENTIAL	– –	20 CU	5.37 NSL HSE 45.829 NNL HAROLD AVE. E.	–	RECONNECT SERVICE –
6 COLONIAL COURT (N-LEG) RESIDENTIAL	– –	20 CU	7.29 NSL HSE 55.649 NNL HAROLD AVE. E.	–	RECONNECT SERVICE –
7 COLONIAL COURT (N-LEG) RESIDENTIAL	– –	20 CU	4.88 NSL HSE 61.781 NNL HAROLD AVE. E.	–	RECONNECT SERVICE –
8 COLONIAL COURT (N-LEG) RESIDENTIAL	– –	20 CU	5.49 NSL HSE 70.811 NNL HAROLD AVE. E.	–	RECONNECT SERVICE –

* SERVICES TO BE RENEWED TO ℄. ALL OTHERS TO BE RECONNECTED

FOR INDEX D-15482

NOTE: ALL VALVES TO BE INSTALLED CLOCKWISE TO CLOSE

METRIC
WHOLE NUMBERS INDICATE MILLIMETRES
DECIMALIZED NUMBERS INDICATE METRES

0.0 5.0 10.0 15.0 20.0 25.0

WARNING

IF POWER EQUIPMENT OR EXPLOSIVES ARE TO BE USED FOR EXCAVATION ON THIS PROJECT THE CONTRACTOR MUST:

1) NOTIFY THE GAS COMPANY OF THE PROPOSED LOCATION OF EXCAVATION.

2) TAKE PRECAUTION TO AVOID DAMAGE TO GAS COMPANY INSTALLATIONS.

SEE PROVINCIAL REGULATION 210/72 FOR DETAILS

LOCATION APPROVED
UNDERGROUND STRUCTURES

SUPV. U/G STRUCTURES COMMITTEE _____ DATE _____

NOTE:

LOCATION OF UNDERGROUND STRUCTURES AS SHOWN ARE BASED ON THE BEST INFORMATION AVAILABLE BUT NO GUARANTEE IS GIVEN THAT ALL EXISTING UTILITIES ARE SHOWN OR THAT THE GIVEN LOCATIONS ARE EXACT. CONFIRMATION OF EXISTENCE AND EXACT LOCATION OF ALL SERVICES MUST BE OBTAINED FROM THE INDIVIDUAL UTILITIES BEFORE PROCEEDING WITH CONSTRUCTION.

B.M.
ELEV.

NO.	REVISIONS	DATE	BY

DESIGNED BY MJK
DRAWN BY AJ
SCALE:
HORIZONTAL 1:250
VERTICAL 1:50
DATE 2019 06 13
PLOT DATE: 2019 06 13

CHECKED BY SC
APPROVED BY KZ
RELEASED FOR CONSTRUCTION
K.ZUREK
DATE 2019-06-13

ENGINEER'S SEAL
ORIGINAL SIGNED BY S.R.J. COURNOYER 19/06/13

CONSULTANT DRAWING NUMBER –

Winnipeg

THE CITY OF WINNIPEG
WATER AND WASTE DEPARTMENT
ENGINEERING DIVISION

2019 WATER MAIN RENEWALS
CONTRACT 10

COLONIAL COURT (N-LEG)
HAROLD AVENUE EAST TO
75 N OF HAROLD AVENUE EAST

SHEET 3 OF 10
CITY DRAWING NUMBER
D-15483

BID OPPORTUNITY: 400-2019
CONTRACT NUMBER: 10

FILE PATH: R:\DRAWINGS\WATER\RENEWAL\2019 RENEWALS\Contract 10\Construction dwgs\
FILE NAME: COLONIAL CT.dwg