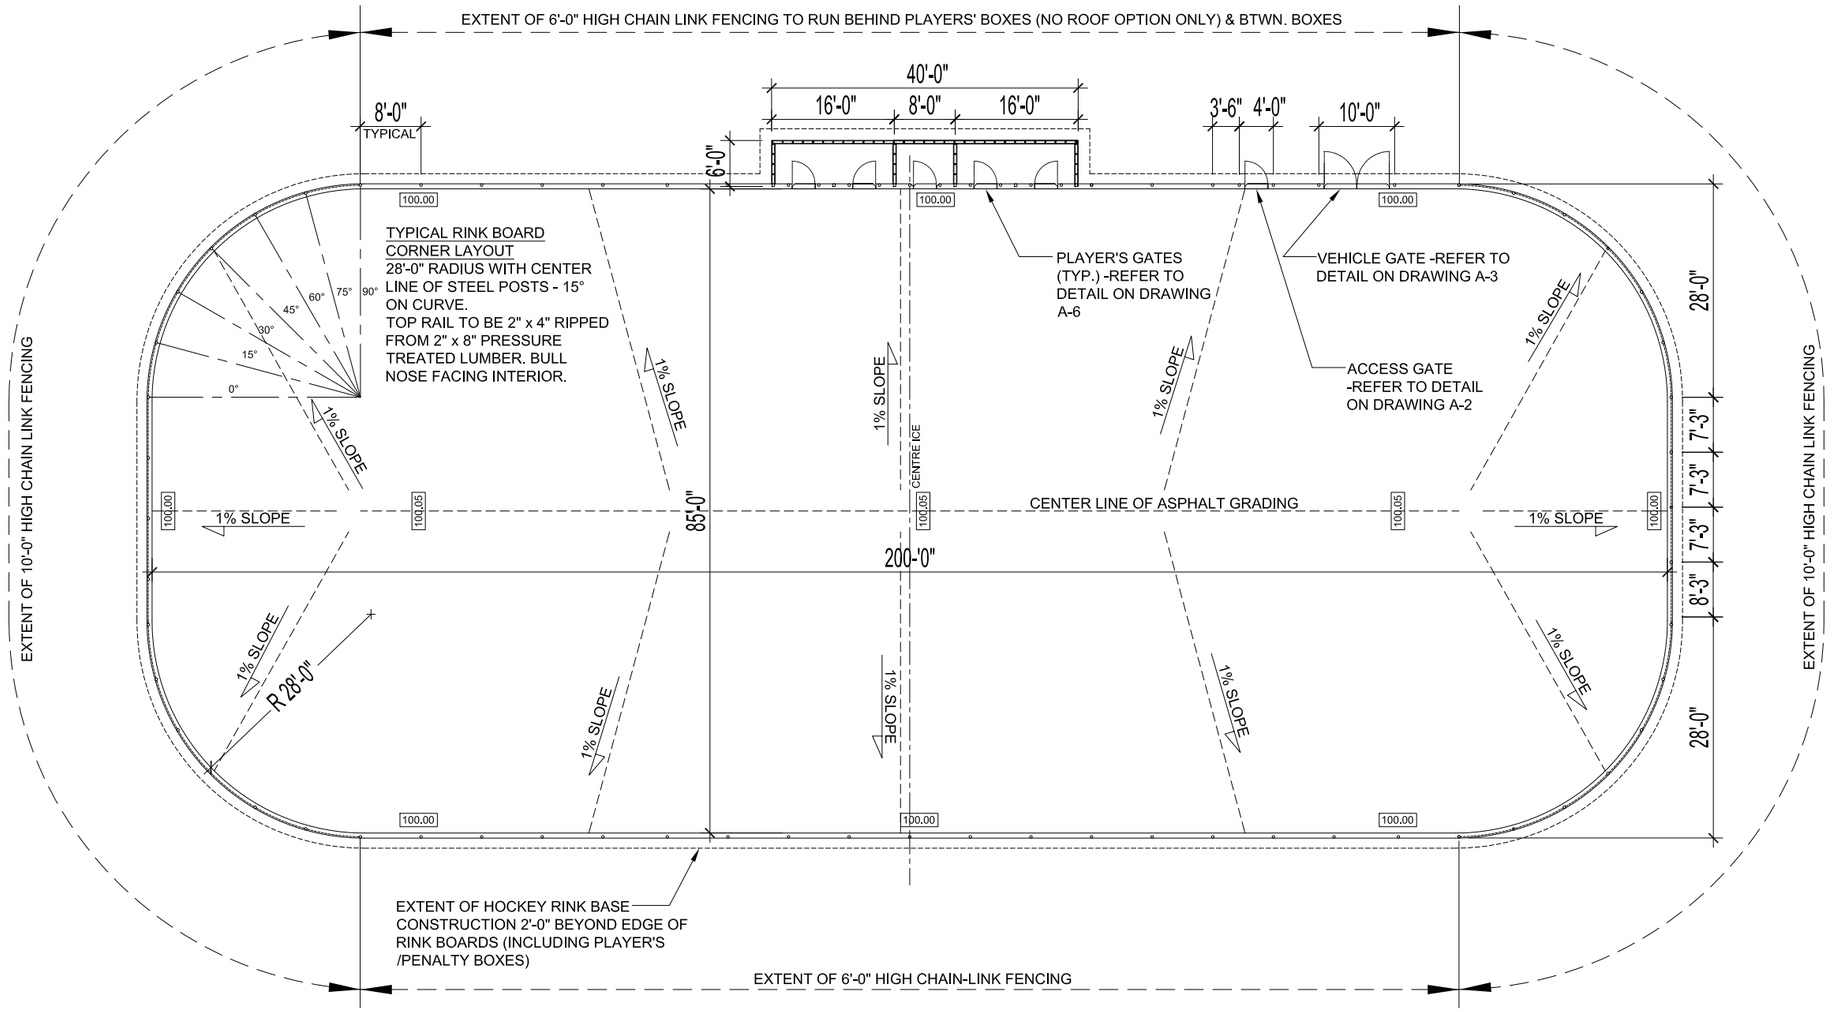

OUTDOOR HOCKEY RINK LAYOUT PLAN

SCALE: 1/8" = 1'-0"

DRAWING LIST

A1	OUTDOOR HOCKEY RINK LAYOUT PLAN & RINK BASE CONSTRUCTION
A2	HOCKEY RINK ELEVATION, ACCESS GATE ELEVATION & GATE DETAILS W/ FENCING
A3	VEHICLE ACCESS GATE ELEVATION
A4	RINK BOARD ELEVATIONS W/ FENCING; SECTIONS & DETAILS
A5	PLAYERS /PENALTY BOXES WITH FENCING -PLAN & ELEVATION
A6	PLAYERS /PENALTY BOXES WITH FENCING SECTION, ELEVATION & DETAILS
A7	PLAYERS /PENALTY BOXES WITH ROOF -PLAN & ELEVATION
A8	PLAYERS /PENALTY BOXES WITH ROOF -SECTION & DETAILS
A9	SPECIFICATIONS
A10	LUMINAIRE POLE BASE DETAIL CABLE -TRENCH DETAIL & SPECIFICATIONS -FRICTION PILE

V:\A-CAD\ARCHIVE\SPECS\HOCKEY RINK

Winnipeg	THE CITY OF WINNIPEG PLANNING, PROPERTY AND DEVELOPMENT DEPARTMENT MUNICIPAL ACCOMMODATIONS DIVISION 3-65 GARRY STREET, R3C 4K4		SHEET TITLE OUTDOOR HOCKEY RINK LAYOUT PLAN & RINK BASE CONSTRUCTION		PROJECT WINDSOR COMMUNITY CENTRE OUTDOOR RINK REPLACEMENT 99 SPRINGSIDE DRIVE	CC-107 BID OPP # 717-2019
DRAWN BY: JKR/MMK/SMD/LMC	DESIGNED BY:	CHECKED BY: B.KAZUN	APPROVED BY: B.KAZUN	DATE: 2019.07.18 eFILE: HOCKEY RINKS_2019.dwg	SCALE: AS SHOWN PROJECT No: 2019-090	SHEET No: A1

DRAWING SHEET SIZE: ANSI "B" (11"x17") PLOT 1:1