INSTRUMENT LOOP DIAGRAM

FIELD	CONTROL PANEL	PLC RACK 2, SLOT 1

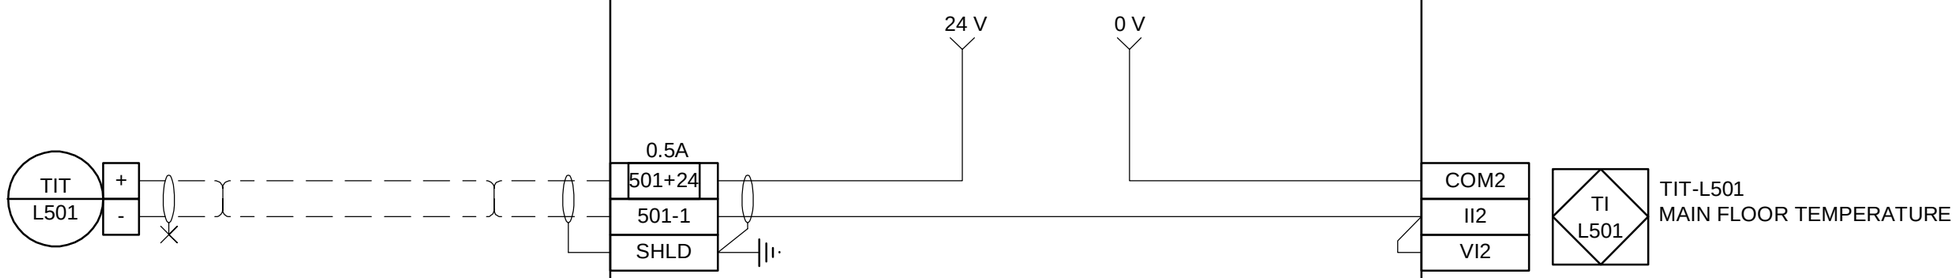

PRELIMINARY ONLY
NOT FOR CONSTRUCTION

APEGM
Certificate of Authorization
Dillon Consulting Limited (MB)
No. 1789 Date: _____

B.M.
ELEV.

CONSTRUCTION COMPLETION DATE: YYYY MM DD

NO.	REVISIONS	DATE	BY
0	ISSUED FOR ADDENDUM 3	2019-09-30	B.L.M.

DRAWING NUMBER | REFERENCE DRAWINGS

DILLON CONSULTING

DESIGNED BY	CAL	CHECKED BY	BLM
DRAWN BY	SCK	APPROVED BY	BLM
SCALE: HORIZONTAL VERTICAL	NTS	RELEASED FOR CONSTRUCTION	
DATE 2019 09 30		DATE	

PLOT DATE: 2019 09 30

ENGINEER'S SEAL

CONSULTANT PROJECT NUMBER
199259

Winnipeg

THE CITY OF WINNIPEG
WATER AND WASTE DEPARTMENT
ENGINEERING DIVISION

JESSIE WASTEWATER PUMPING STATION UPGRADES

TEMPERATURE TRANSMITTER TIT-L501

SHEET 07 OF 10

CONSULTANT DRAWING NUMBER
L-07

CITY DRAWING NUMBER
1-0149L-E0015-001

BID OPPORTUNITY:
CONTRACT NUMBER: X

FILE PATH: C:\projectwise\working directory\projects 2019\40skk\dms19203\
FILE NAME: 199259-SCHEM-02.dwg