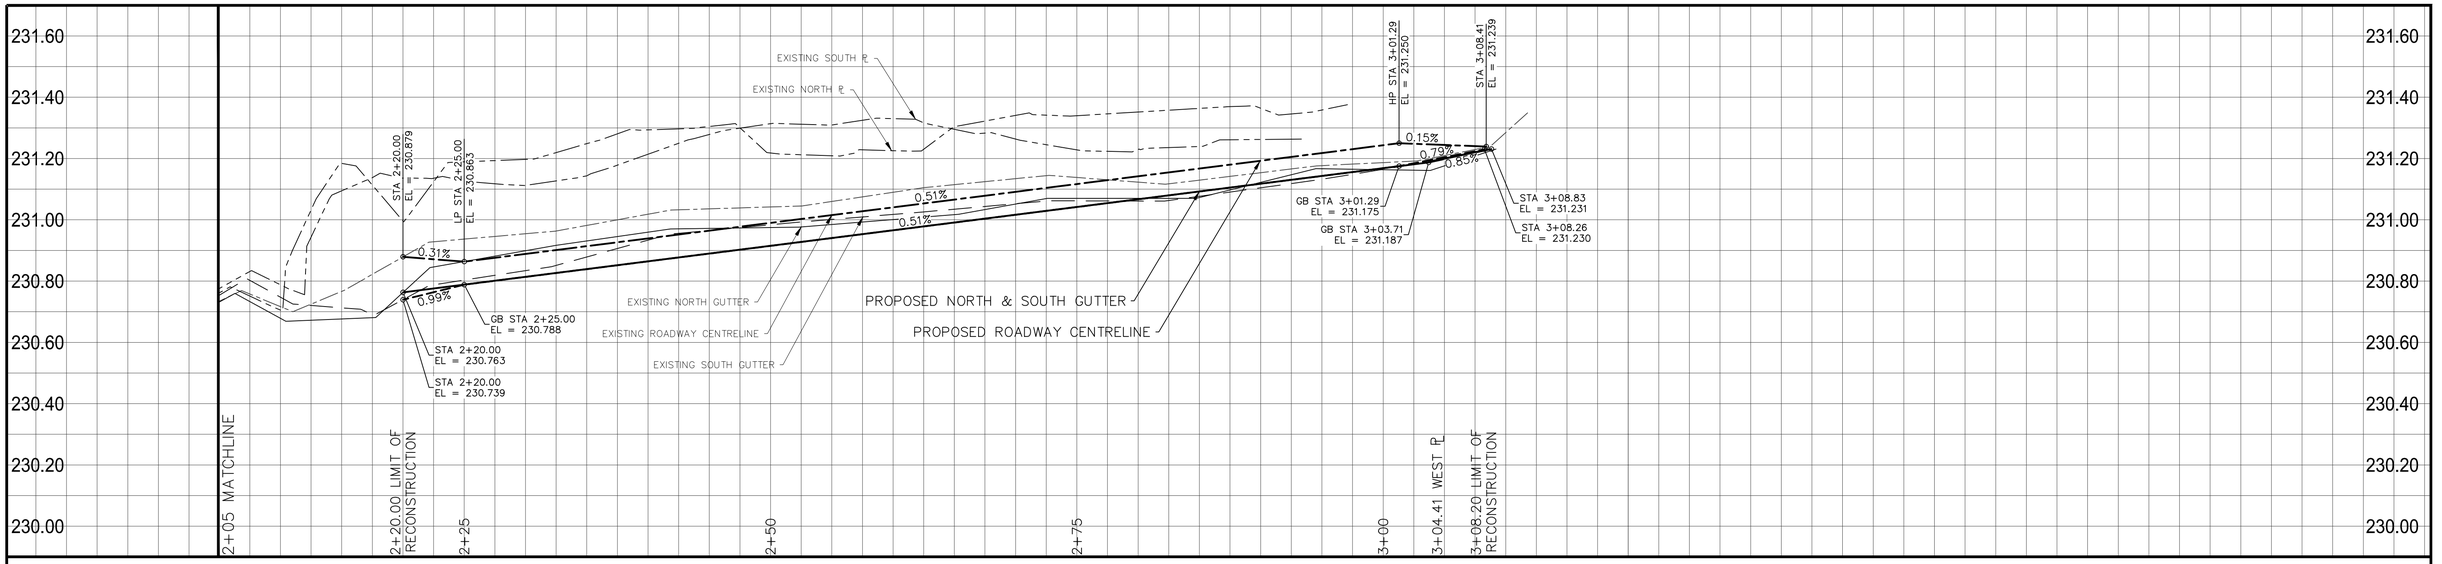

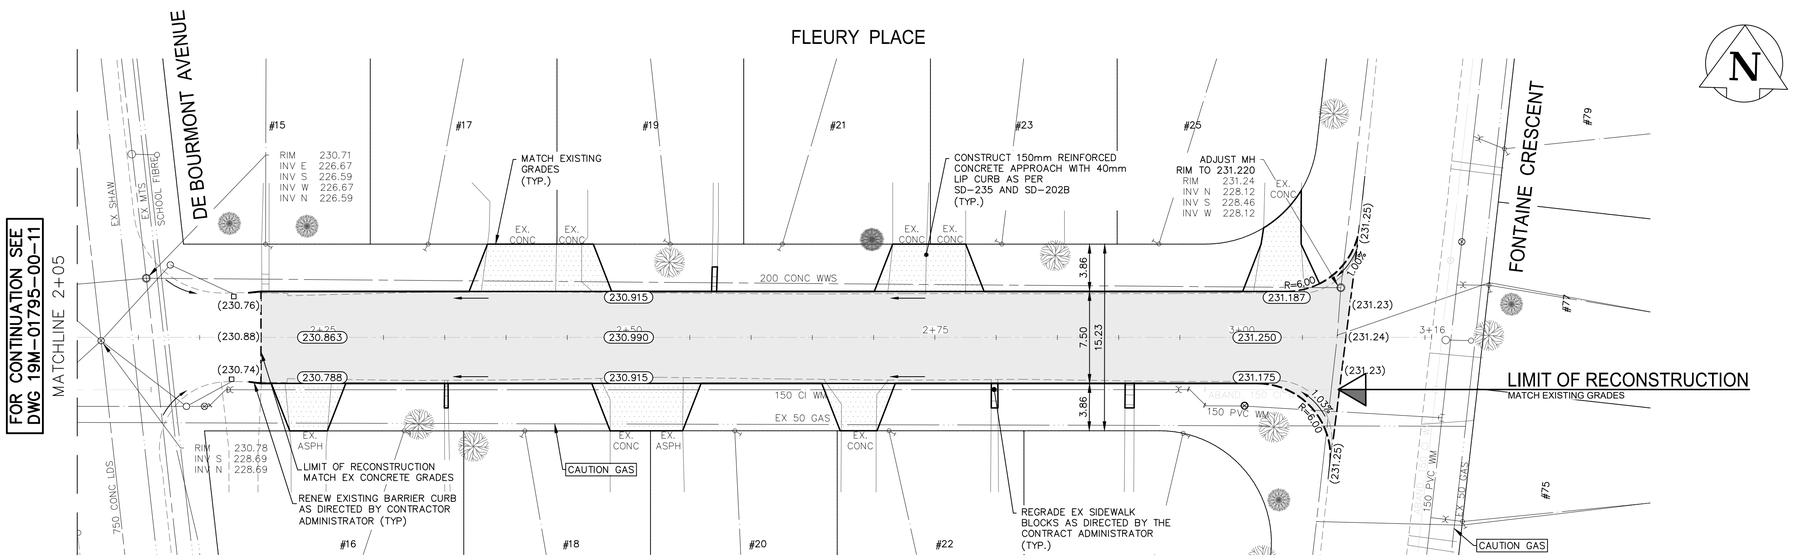

NOTES:
1. ALL WORK AND MATERIALS TO BE IN ACCORDANCE WITH THE LATEST REVISION OF THE CITY OF WINNIPEG STANDARD CONSTRUCTION SPECIFICATIONS.
2. CONTRACTOR TO CONFIRM THE LOCATION OF ALL UTILITIES/SERVICES IN THE FIELD PRIOR TO CONSTRUCTION.
3. ALL ROADWAY DIMENSIONS SHOWN ARE TO BACK OF CURB.
4. RENEW CURB AND SIDEWALK AS IDENTIFIED BY CONTRACT ADMINISTRATOR.
5. ALL PRIVATE WALKWAYS TO BE ADJUSTED TO NEW SIDEWALK OR TOP OF CURB ELEVATION, AS REQUIRED.
6. ADJUST MH FRAMES, CB RIMS, AND VALVES TO NEW GRADES, AS REQUIRED.
7. MODIFIED BARRIER CURB TO BE CONSTRUCTED AT ALL INTERSECTION RADII AND BACK LANE RADII.
8. INSTALL 40mm LIP CURB THROUGH ALL RESIDENTIAL APPROACHES.
9. LAMP STANDARDS, HYDRO POLES, AND ANCHORS THAT REQUIRE TEMPORARY SUPPORT, REMOVAL OR REPLACEMENT, TO BE DONE SO AT THE EXPENSE OF THE CONTRACTOR AS NECESSARY.
10. CONTRACTORS TO TAKE PRECAUTIONARY STEPS TO PROTECT EXISTING TREES WITHIN THE LIMITS OF CONSTRUCTION FROM DAMAGE FROM CONSTRUCTION ACTIVITIES AS OUTLINED IN THE SPECIFICATIONS.
11. ALL BOULEVARDS TO BE SODDED UNLESS OTHERWISE NOTED.
12. ADJUST ALL WATER VALVES, HYDRANTS, MANHOLES, AND CATCH BASINS IN WORK AREA TO GRADE.

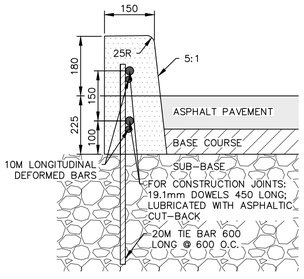

DETAIL 'A' - DOWELED BARRIER CURB (SD-200A)
NTS

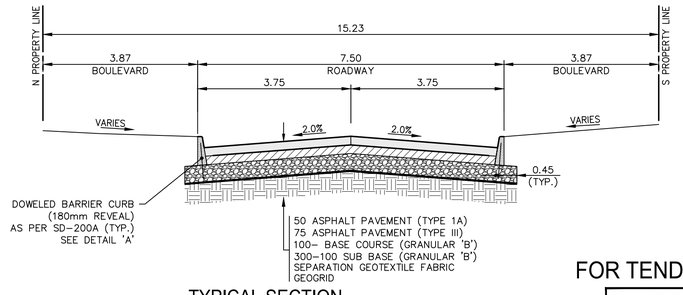

TYPICAL SECTION
NTS

	WATER MAIN		IRON BAR					
	LAND DRAINAGE SEWER		HYDRO POLE & LIGHT STANDARD					
	WASTE WATER SEWER		LIGHT STANDARD OR TRAFFIC SIGNAL					
	HYDRO		HYDRO POLE					
	BELL/MTS		CURB RAMP					
	GAS		DETECTABLE WARNING SURFACE TILE					
	SIGNALS		EDGE OF SIDEWALK					
○	MANHOLE	●	FENCE					
□	CATCH BASIN	■	PROPERTY LINE					
△	CURB INLET	▼	EDGE OF ASPHALT					
	UTILITIES ADJUSTED	△ □ ○	EDGE OF CONCRETE					
⌋	PLUG	⌋	MODIFIED BARRIER CURB					
⊹	HYDRANT	✦	BARRIER CURB					
⊗	VALVE	⊗	BARRIER CURB AND GUTTER					
♂	CURB STOP	♂	CONC SIDEWALK				NORTH OR WEST SIDEWALK	
230.99	GROUND GRADE		CONCRETE SLAB				SOUTH OR EAST SIDEWALK	
(231.00)	PAVEMENT GRADE	231.000	ASPHALT				ROADWAY CENTRELINE	
—)	ANCHOR		MILLED SURFACE				NORTH OR WEST GUTTER	
#111	CIVIC ADDRESS		ASPHALT JOINT REPAIR				SOUTH OR EAST GUTTER	
EXISTING	LEGEND-PLAN	PROPOSED	EXISTING	LEGEND-PLAN	PROPOSED	EXISTING	LEGEND-PROFILE	PROPOSED

LOCATIONS APPROVED
UNDERGROUND STRUCTURES

SIGNED BY:

SUPV. U/G STRUCTURES DATE

LOCATION OF UNDERGROUND STRUCTURES AS SHOWN ARE BASED ON THE BEST INFORMATION AVAILABLE BUT NO GUARANTEE IS GIVEN THAT ALL EXISTING UTILITIES ARE SHOWN OR THAT THE GIVEN LOCATIONS ARE EXACT CONFIRMATION OF EXISTANCE AND EXACT LOCATION OF ALL SERVICES MUST BE OBTAINED FROM THE INDIVIDUAL UTILITIES BEFORE PROCEEDING

G.B.M. 232.415
ELEV. TOP NUT OF FIRE HYDRANT AT 23 FONTAINE CRES.

NO.	REVISIONS	DATE	BY
H	-	-	-
G	-	-	-
F	-	-	-
E	-	-	-
D	-	-	-
C	ISSUED FOR TENDER	2020/03/19	RH
B	ISSUED FOR DETAILED DESIGN	2020/03/13	RH
A	ISSUED FOR PRELIMINARY DESIGN REVIEW	2020/03/04	RH

WSP Canada Group Limited
Suite 111 - 93 Lombard Ave
Winnipeg, MB R3B 3B1
t. 204.943.3178
f. 204.943.4948
www.wsp.com

DESIGNED BY	EL/RH	CHECKED BY	RH
DRAWN BY	RB/EL	APPROVED BY	VM
HOR. SCALE	1:250	RELEASED FOR CONSTRUCTION	--
VERTICAL	1:10		
DATE	JANUARY 2020	DATE	--

ENGINEER'S SEAL

CONSULTANT ACAD DWG. NO.
19M-01795-00-12

METRIC
WHOLE NUMBERS INDICATE MILLIMETRES
DECIMALIZED NUMBERS INDICATE METRES

FOR TENDER PURPOSES ONLY
NOT FOR CONSTRUCTION

ENGINEERS GEOSCIENTISTS MANITOBA
Certificate of Authorization
WSP Canada Group Limited
No. 6657

Winnipeg
THE CITY OF WINNIPEG
PUBLIC WORKS DEPARTMENT
ENGINEERING SERVICES DIVISION

2020 LOCAL STREET PACKAGE
FLEURY PLACE
ASPHALT RECONSTRUCTION
STA. 2+05 TO STA. 3+08.20

CITY DRAWING NUMBER --
SHEET 12 OF 21
TENDER NO. 108-2020

Apr 01, 2020 - 11:07am
P:\2019\19M-01795-00 - 2020 Local Street and Asphalt Alley 20-R-05 and 20-LL-01\05 2020 Local Streets\10 Drawings\03 Working Drawings\19M-01795-00 Fleury Pl Plan&Profile.dwg -tab:108-2020_Drawing_19M-01795-00-12-RC