ROBLIN BOULEVARD

CONSTRUCTION 2021 - STAGE 2

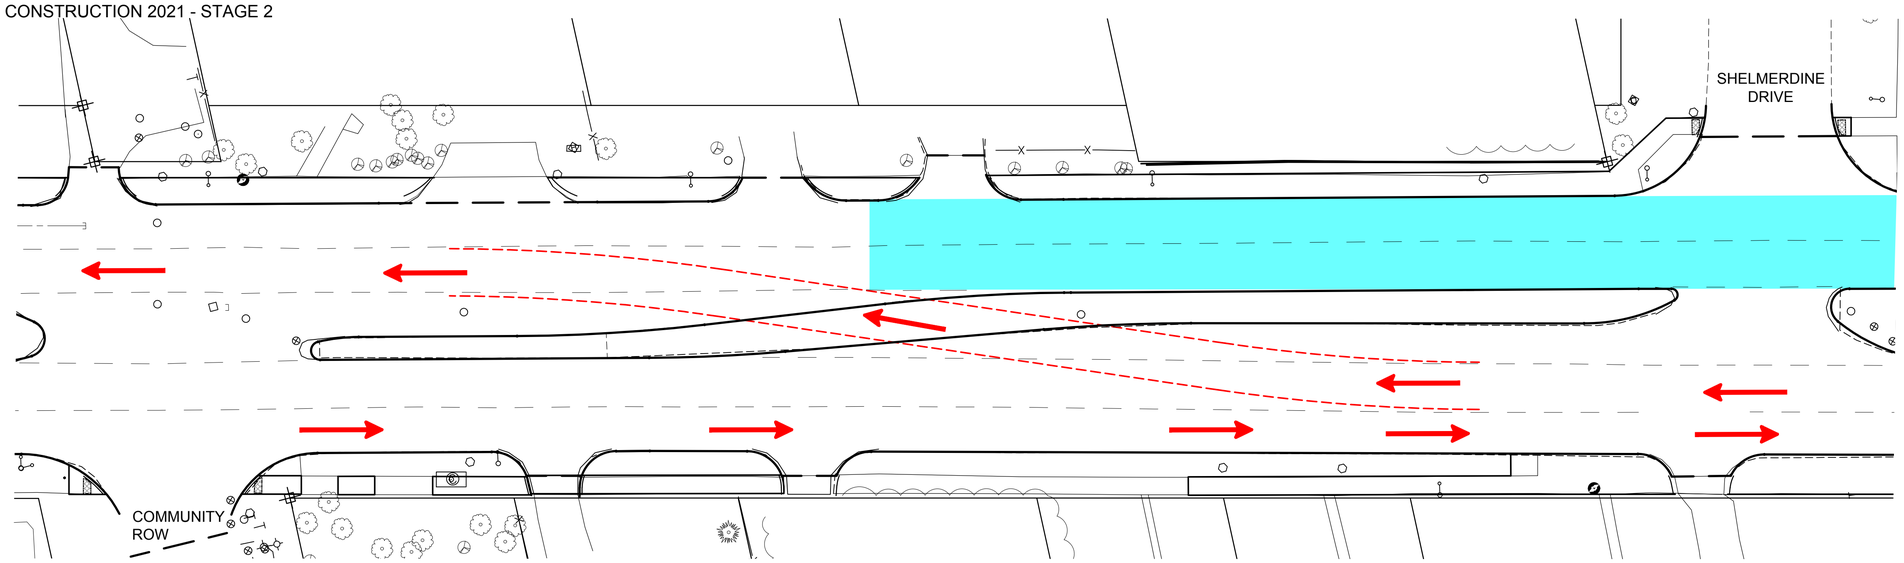

STAGE 2 - WESTBOUND LANES

- TRAFFIC SERVICES WILL DIVERT TRAFFIC ACROSS MEDIAN AT COMMUNITY AND DIEPPE CROSSOVERS INTO EASTBOUND LANES.
- CONTRACTOR TO COMPLETE ROAD AND SIDEWALK RENEWALS ON THE WESTBOUND LANES BETWEEN COMMUNITY AND DIEPPE TO THE LIMITS HIGHLIGHTED.
- RENEWALS SHALL BE COMPLETED ONE LANE AT A TIME TO ALLOW LOCAL ACCESS TO RESIDENTS / BUSINESSES, REFUSE & RECYCLING, WHERE NO MEDIAN OPENING ALLOWS DIRECT ACCESS.
- UNDERGROUND WORKS AS REQUIRED

CONSTRUCTION 2021 - STAGE 2

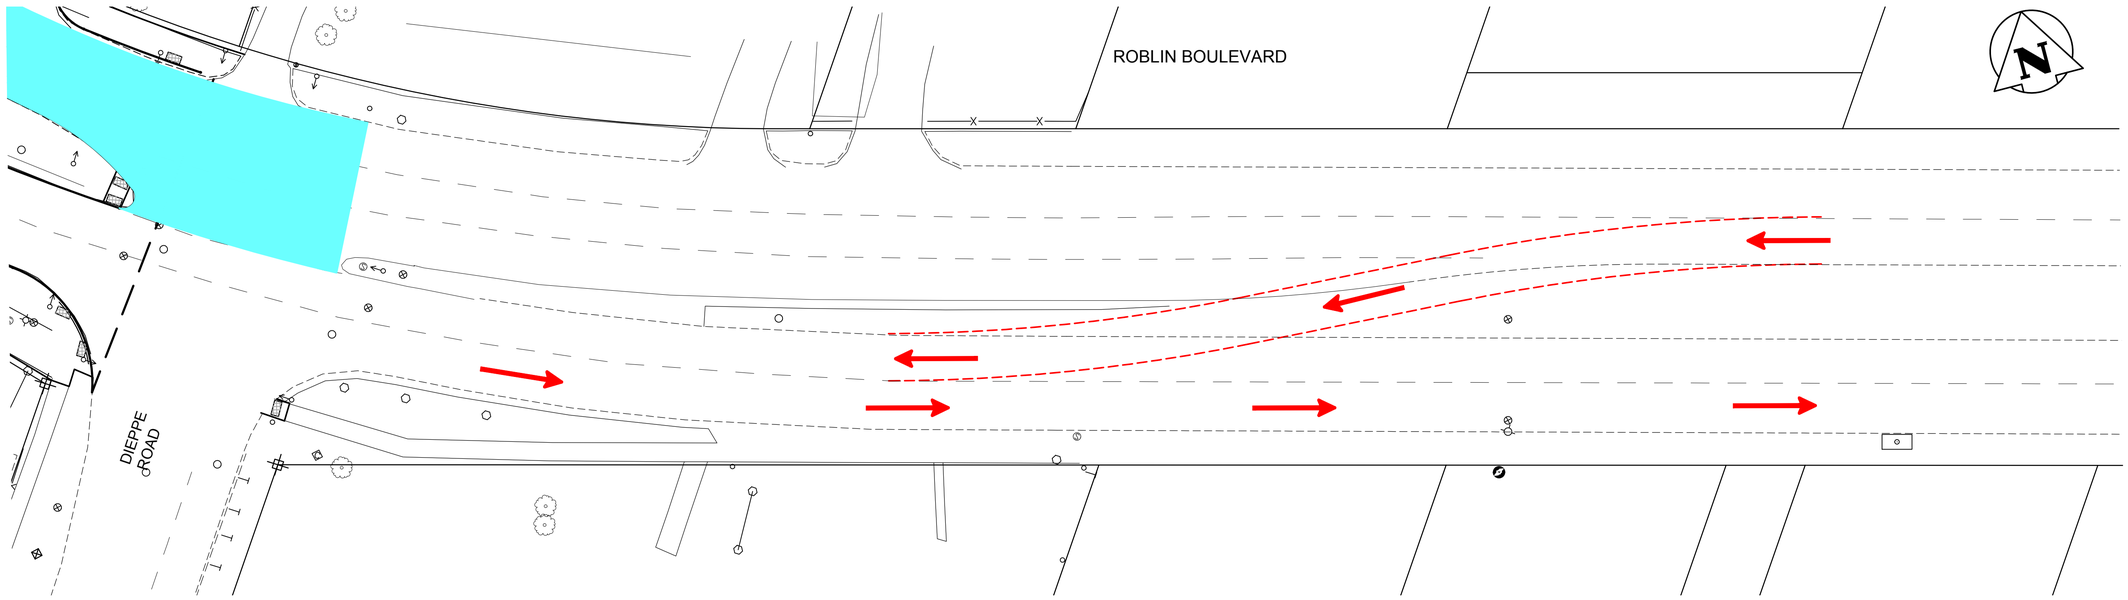

WORK AREA

150 WM	WATERMAIN	150 WM		HYDRO				
	HYDRANT			M.T.S.				
	VALVE			CONCRETE				
300 LDS	LAND DRAINAGE SEWER	300 LDS		ASPHALT				
250 WWS	WASTE WATER SEWER	250 WWS		SIDEWALK				
	MANHOLE			ASPHALT MILL & FILL				
	CATCH BASIN			STREET LIGHT				
	CURB INLET/CATCH PIT			HYDRO POLE				
	TRANSIT STOP			SURVEY BAR				
	GAS		(31.334)	ELEVATION	32.231			
	PROPERTY LINE			SIDEWALK RAMP				
EXISTING	LEGEND-PLAN	PROPOSED	EXISTING	LEGEND-PLAN	PROPOSED	EXISTING	LEGEND-PROFILE	PROPOSED

LOCATION APPROVED
UNDERGROUND STRUCTURES

SUPV. U/G STRUCTURES COMMITTEE — DATE

NOTE:
LOCATION OF UNDERGROUND STRUCTURES AS SHOWN ARE BASED ON THE BEST INFORMATION AVAILABLE BUT NO GUARANTEE IS GIVEN THAT ALL EXISTING UTILITIES ARE SHOWN OR THAT THE GIVEN LOCATIONS ARE EXACT. CONFIRMATION OF EXISTENCE AND EXACT LOCATION OF ALL SERVICES MUST BE OBTAINED FROM THE INDIVIDUAL UTILITIES BEFORE PROCEEDING WITH CONSTRUCTION.

B.M.
ELEV.

NO.	REVISIONS	DATE	BY
0	ISSUED FOR TENDER	20.04.03	R.K.H.

Stantec
500 - 311 Portage Avenue, Winnipeg MB Canada
www.stantec.com

DESIGNED BY	T.G.	CHECKED BY	S.R.S.
DRAWN BY	V.K.	APPROVED BY	R.K.H.
HOR. SCALE:	1:500	RELEASED FOR CONSTRUCTION:	
VERTICAL:			
DATE	2019/11/15	DATE	

ENGINEER'S SEAL

PRELIMINARY DRAWING
NOT TO BE USED FOR CONSTRUCTION

CONSULTANT DRAWING N0.
C-707

ENGINEERS GEOSCIENTISTS MANITOBA
Certificate of Authorization
Stantec Consulting Ltd.
No. 1301

Winnipeg

THE CITY OF WINNIPEG
PUBLIC WORKS DEPARTMENT
ENGINEERING DIVISION

ROBLIN BOULEVARD PAVEMENT RENEWAL

ROBLIN BOULEVARD
STAGE 2
2021 CONSTRUCTION STAGING CROSSOVERS

SHEET 48 OF 50
CAD FILE DRAWING NUMBER 08080c-706.dwg
CITY DRAWING NUMBER P-3528-48

V:\1137\active\113708080\300_drawings\302_sheet_files\02_civil\08080c-706.dwg
2020/03/03 10:38 PM By: Goit, Irish

XX / XXX