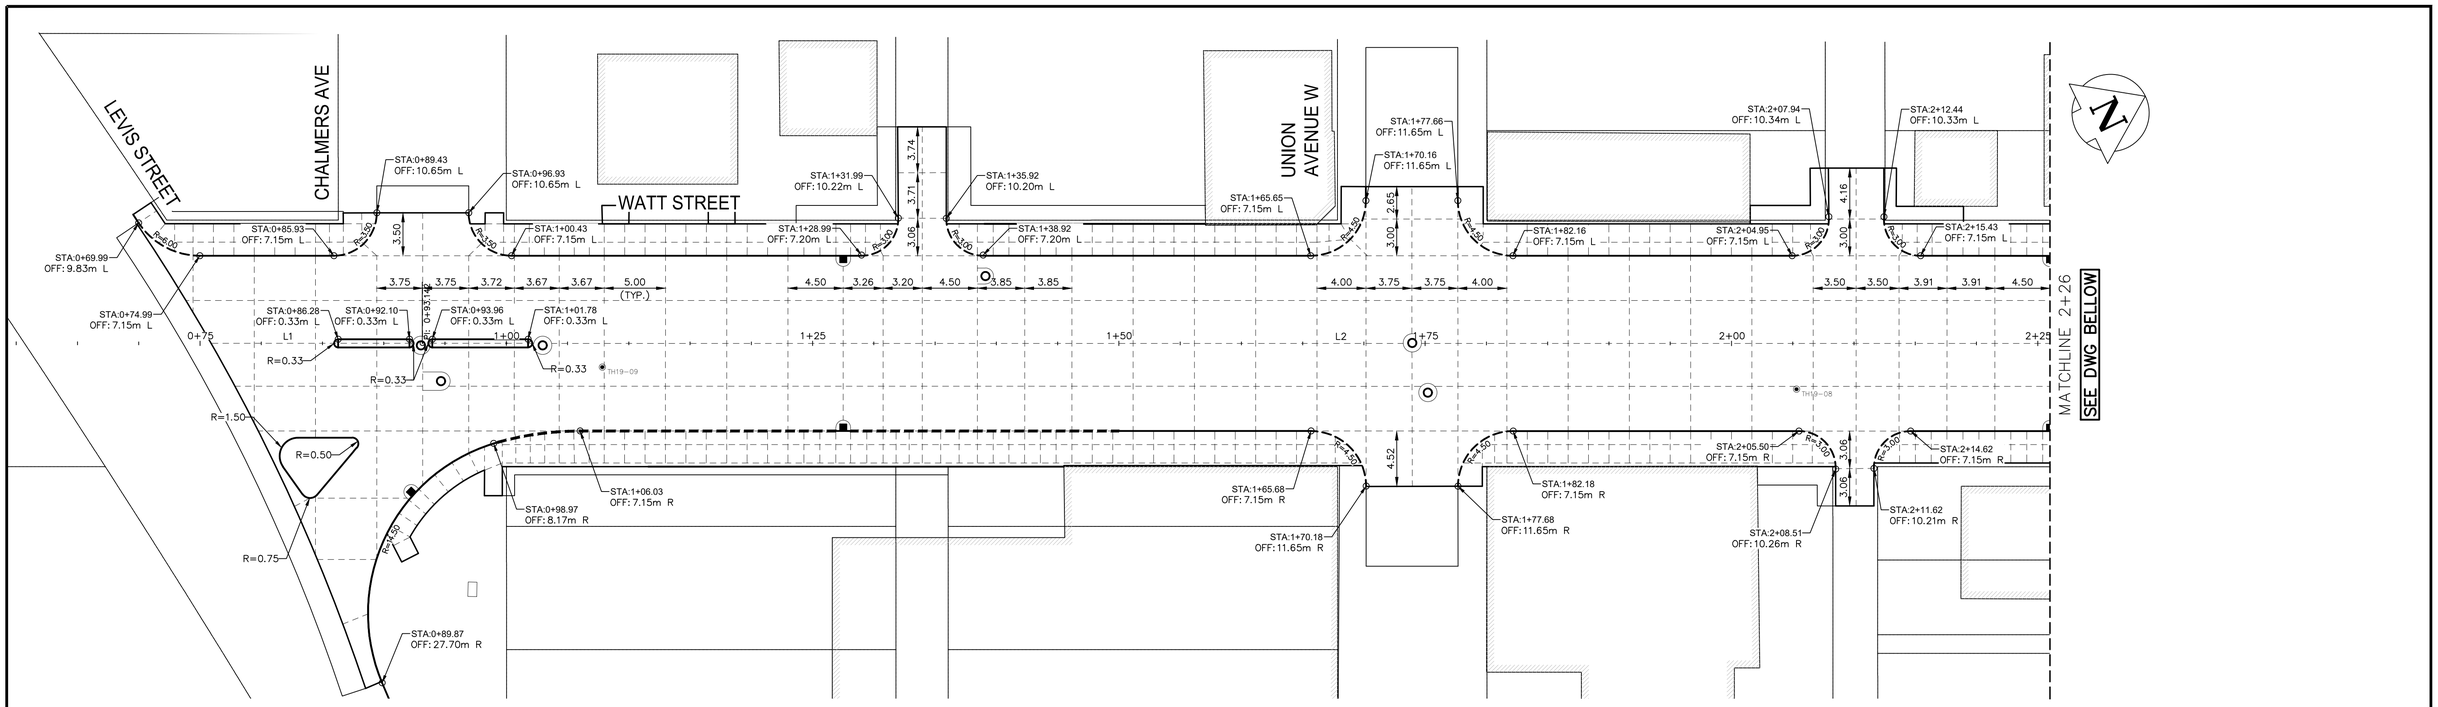


| LINE TABLE: WATT ST ALIGNMENT | | | | | |
|---|---|---|---|---|---|
| LINE # | LENGTH | START STATION | END STATION | START POINT | END POINT |
| L1 | 37.99 | 0+55.15 | 0+93.14 | N 5530471.408, E 636183.347 | N 5530505.618, E 636199.866 |
| L2 | 281.87 | 0+93.14 | 3+75.01 | N 5530505.618, E 636199.866 | N 5530759.444, E 636322.424 |
| L3 | 136.70 | 3+75.01 | 5+11.71 | N 5530759.444, E 636322.424 | N 5530882.188, E 636382.605 |
| L4 | 90.54 | 5+11.71 | 6+02.26 | N 5530882.188, E 636382.605 | N 5530963.037, E 636423.369 |
| L5 | 113.92 | 6+02.26 | 7+16.17 | N 5530963.037, E 636423.369 | N 5531065.618, E 636472.909 |
| L6 | 80.82 | 7+16.17 | 7+96.99 | N 5531065.618, E 636472.909 | N 5531137.353, E 636510.143 |
| L7 | 146.58 | 7+96.99 | 9+43.58 | N 5531137.353, E 636510.143 | N 5531269.341, E 636573.908 |

## METRIC

WHOLE NUMBERS INDICATE MILLIMETRES
DECIMALIZED NUMBERS INDICATE METRES

| EXISTING | LEGEND-PLAN | PROPOSED | EXISTING | LEGEND-PLAN | PROPOSED | EXISTING | LEGEND-PROFILE | PROPOSED |
|---|---|---|---|---|---|---|---|---|
| | WATER MAIN | | | IRON BAR | | | | |
| | LAND DRAINAGE SEWER | | | HYDRO POLE & LIGHT STANDARD | | | | |
| | WASTE WATER SEWER | | | LIGHT STANDARD OR TRAFFIC SIGNAL | | | | |
| | HYDRO | | HP | HYDRO POLE | | | | |
| | BELL/MTS | | | CURB RAMP | | | | |
| | GAS | | | DETECTABLE WARNING SURFACE TILE | | | | |
| | SIGNALS | | | EDGE OF SIDEWALK | | | | |
| | MANHOLE | | | FENCE | | | | |
| | CATCH BASIN | | | PROPERTY LINE | | | | |
| | CURB INLET | | | EDGE OF ASPHALT | | | | |
| | UTILITIES ADJUSTED | | | EDGE OF CONCRETE | | | | |
| | PLUG | | | MODIFIED BARRIER CURB | | | | |
| | HYDRANT | | | BARRIER CURB | | | WEST PROPERTY LINE | |
| | VALVE | | | SAFETY CURB | | | EAST PROPERTY LINE | |
| | CURB STOP | | | JOINT | | | WEST SIDEWALK | |
| 230.99 | GROUND GRADE | | | | | | EAST SIDEWALK | |
| (231.00) | PAVEMENT GRADE | (231.000) | | | | | ROADWAY CENTRELINE | |
| | ANCHOR | | | | | | WEST GUTTER | |
| #111 | CIVIC ADDRESS | | | | | | EAST GUTTER | |

LOCATIONS APPROVED UNDERGROUND STRUCTURES

SIGNED BY:

SUPV U/G STRUCTURES DATE

LOCATION OF UNDERGROUND STRUCTURES AS SHOWN ARE BASED ON THE BEST INFORMATION AVAILABLE BUT NO GUARANTEE IS GIVEN THAT ALL EXISTING UTILITIES ARE SHOWN OR THAT THE GIVEN LOCATIONS ARE EXACT CONFIRMATION OF EXISTANCE AND EXACT LOCATION OF ALL SERVICES MUST BE OBTAINED FROM THE INDIVIDUAL UTILITIES BEFORE PROCEEDING

G.B.M. XXX.XXX
ELEV. DESCRIPTION

| NO. | REVISIONS | DATE | BY |
|---|---|---|---|
| H | - | - | - |
| G | - | - | - |
| F | - | - | - |
| E | - | - | - |
| D | - | - | - |
| C | ISSUED FOR TENDER | 2020/02/26 | KG |
| B | ISSUED FOR REVIEW | 2020/01/27 | KG |
| A | PRELIMINARY DESIGN REVIEW | 2020/01/09 | KG |


WSP Canada Group Limited
Suite 111 - 93 Lombard Ave
Winnipeg, MB R3B 3B1
t. 204.943.3178
f. 204.943.4948
www.wsp.com


| | | | |
|---|---|---|---|
| DESIGNED BY | KG | CHECKED BY | VM |
| DRAWN BY | SB | APPROVED BY | VM |
| HOR. SCALE | 1:250 | RELEASED FOR CONSTRUCTION | -- |
| VERTICAL | 1:10 | | |
| DATE | 2019-SEPT-18 | DATE | -- |

ENGINEER'S SEAL

CONSULTANT ACAD DWG. NO.
19M-00985-00-07

PRELIMINARY
NOT FOR CONSTRUCTION

ENGINEERS GEOSCIENTISTS MANITOBA
Certificate of Authorization
WSP Canada Group Limited
No. 6657

Winnipeg

# THE CITY OF WINNIPEG

PUBLIC WORKS DEPARTMENT
ENGINEERING SERVICES DIVISION

## 2020 WATT STREET PAVEMENT RENEWAL

WATT STREET
CHALMERS AVENUE TO 40M S OF MUNROE AVENUE

HORIZONTAL GEOMETRY
STA. 0+75.91 TO STA. 3+73

CITY DRAWING NUMBER: P-3521-01

SHEET 07 OF 18

TENDER NO. 147-2020