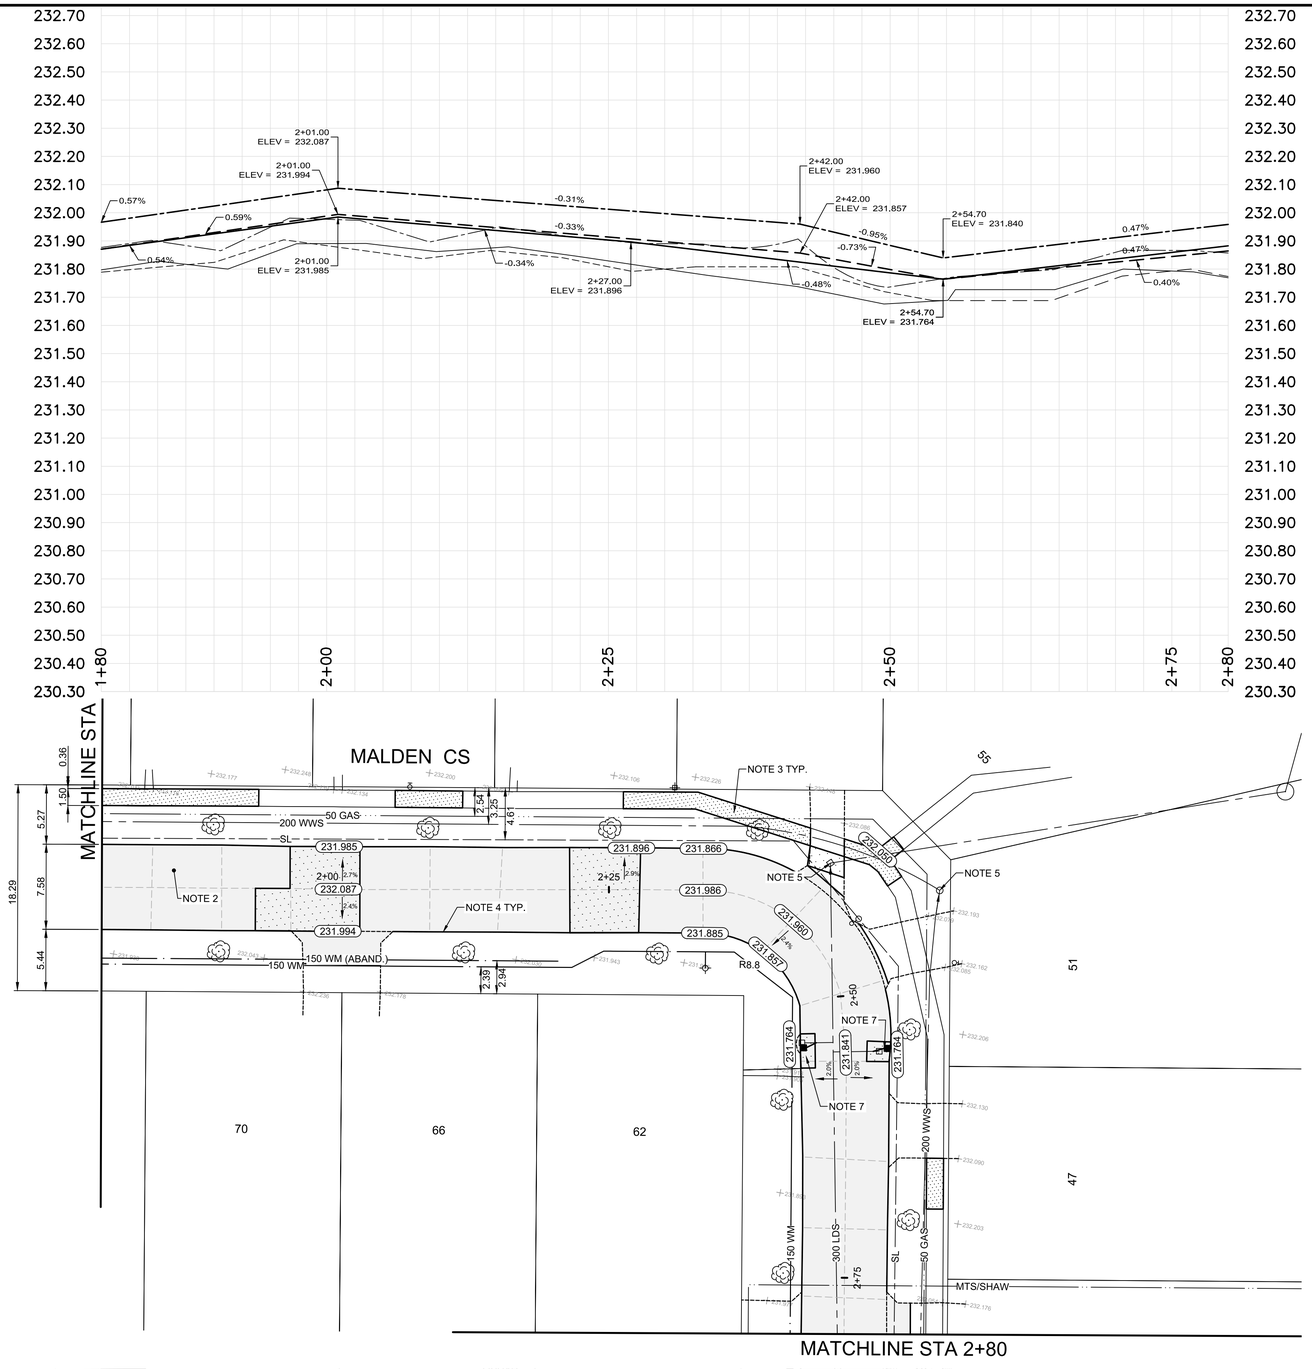

CONSTRUCTION NOTES

1. LIMIT OF ASPHALT OVERLAY
2. CONSTRUCT NEW ASPHALT OVERLAY
3. REMOVE EXISTING SIDEWALK AND CONSTRUCT NEW 100mm CONCRETE SIDEWALK (SD-228A)
4. REMOVE EXISTING LIP CURB AND CONSTRUCT NEW BARRIER CURB (SD-205)
5. ADJUST MANHOLE/CATCH BASIN FRAME
6. REMOVE EXISTING CATCH PIT AND INSTALL NEW CATCH PIT WITH CURB & GUTTER INLET FRAME (SD-023), AND CONNECT TO EXISTING CATCH BASIN (CW 2130)
7. REMOVE AND REPLACE 1800mm CATCH BASIN WITH BARRIER CURB AND GUTTER INLET FRAME (SD-024), AND CONNECT TO EXISTING CATCH BASIN LEAD (CW 2130)
8. REMOVE EXISTING CATCH BASIN AND INSTALL NEW CATCH PIT WITH CURB & GUTTER INLET FRAME (SD-023), AND CONNECT TO EXISTING CATCH BASIN (CW 2130)
9. REMOVE AND REPLACE CATCH PIT WITH BARRIER CURB & GUTTER INLET FRAME (SD-023), AND CONNECT TO EXISTING DRAINAGE PIPE (CW 2130)
10. REMOVE EXISTING CONCRETE AND CONSTRUCT NEW 150mm REINFORCED CONCRETE APPROACH (SD-236)
11. REPLACE MANHOLE RISER 0.0m - 0.3m
12. REMOVE EXISTING SIDEWALK AND INSTALL SOD

GENERAL NOTES

A. PAVEMENT DIMENSIONS ARE TO BACK OF CURB
B. ALL CURB RADII UNDER 15.0m SHALL BE MODIFIED BARRIER (SD-203B)
C. ADD 200.000m TO ALL DESIGN ELEVATION TO OBTAIN GEODETIC ELEVATIONS
D. CURB REPLACEMENT AS DIRECTED BY CONTRACT ADMINISTRATOR
E. ASPHALT TIE-INS ON APPROACHES TO BE DETERMINED IN THE FIELD BY THE CONTRACT ADMINISTRATOR
F. PAVEMENT REPAIRS SHOWN ARE ONLY A REPRESENTATIVE SAMPLE OF THE TENDER QUANTITIES

METRIC
WHOLE NUMBERS INDICATE MILLIMETERS
DECIMALIZED NUMBERS INDICATE METERS

BID OPPORTUNITY NO. 4-2020

EXISTING	LEGEND - PLAN	PROPOSED	EXISTING	LEGEND - PLAN	PROPOSED	EXISTING	LEGEND - PROFILE	PROPOSED
	HYDRANT			LDS/WWS			CONCRETE	
	VALVE			WATERMAIN			CONCRETE SIDEWALK	
	CURB STOP			GAS			ASPHALT	
	MANHOLE			TRAFFIC SIGNALS			PARTIAL DEPTH	
	CATCH BASIN			HYDRO/STREET LIGHT		EXISTING	LEGEND - PLAN	PROPOSED
	CURB INLET			MTS/SHAW				
	HYDRO POLE			CURB RENEWAL			NORTH GUTTER	
	LIGHT STANDARD			PROPERTY LINE			CENTER LINE	
	TRAFFIC SIGNAL POLE			RAMP CURB			SOUTH GUTTER	
	SURVEY BAR		231.000	ELEVATIONS	31.000		NORTH SIDEWALK	
	GEODETIC BENCH MARK			TREE			SOUTH SIDEWALK	

LOCATION APPROVED
UNDERGROUND STRUCTURES

SUPR, U/G STRUCTURES COMMITTEE — DATE

NOTE:
LOCATION OF UNDERGROUND STRUCTURES AS SHOWN ARE BASED ON THE BEST INFORMATION AVAILABLE, BUT NO GUARANTEE IS GIVEN THAT ALL EXISTING UTILITIES ARE SHOWN OR THAT THE GIVEN LOCATIONS ARE EXACT. CONFIRMATION OF EXISTENCE AND EXACT LOCATION OF ALL SERVICES MUST BE OBTAINED FROM THE INDIVIDUAL UTILITIES BEFORE PROCEEDING WITH CONSTRUCTION.

B.M. IB @ NE CORNER 82 MAGENTA CR
ELEV. 231.627

NO.	REVISIONS	DATE	BY
2.	ISSUED FOR CONSTRUCTION	14/02/20	J.W
1.	SUBMIT FOR PLAN APPROVAL	20/12/19	J.W.

ENGINEERING DIVISION
TECHNOLOGY SERVICES BRANCH
106 - 1155 PACIFIC AVE

DESIGNED BY J.W. — CHECKED BY C.H.
DRAWN BY J.W. — APPROVED BY
HOR. SCALE: 1 : 250
VERTICAL: 1 : 10
DATE 2020/02/21

ENGINEER'S SEAL
PROVINCE OF MANITOBA
L. Li
Member
32939
REGISTERED ENGINEER

Winnipeg

THE CITY OF WINNIPEG
PUBLIC WORKS DEPARTMENT

MALDEN CS
FROM MANNERLEY WAY TO MANNERLEY WAY
ASPHALT OVERLAY AND ASSOCIATED WORKS
FROM STA. 1+80 TO STA. 2+80

CITY DRAWING NUMBER SE-20-25
SHEET 25 OF 39

2