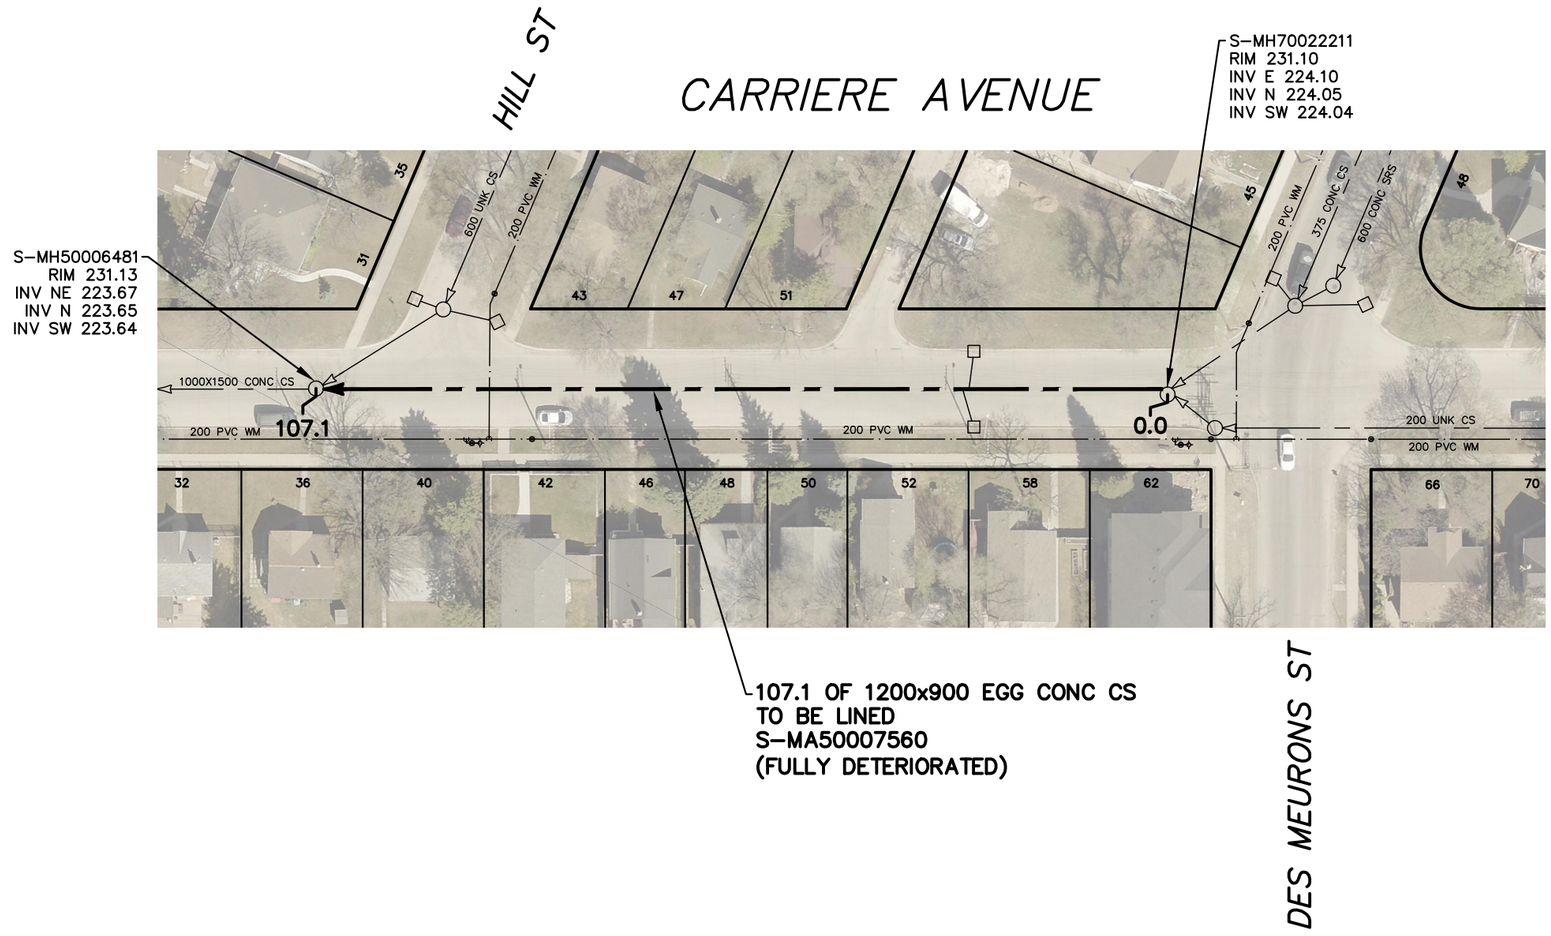

SEWER JUNCTION INFORMATION FROM SEWER VIDEO INSPECTION		
SEWER ID S-MA50007560		
DISTANCE FROM MH ID S-MH70022211		
DISTANCE	DIAMETER	CLOCK
3.5	150	10
8.5	150	11
16.2	150	10
22.3	150	11
23.4	150	12
27.6	150	01
39.0	150	02
47.4	150	10
56.9	150	11
61.0	150	02
61.3	150	02
68.1	150	11
74.8	150	12
83.8	150	11
98.3	150	11

WARNING

IF POWER EQUIPMENT OR EXPLOSIVES ARE TO BE USED FOR EXCAVATION ON THIS PROJECT THE CONTRACTOR MUST:

1) NOTIFY THE GAS COMPANY OF THE PROPOSED LOCATION OF EXCAVATION.

2) TAKE PRECAUTION TO AVOID DAMAGE TO GAS COMPANY INSTALLATIONS.

SEE PROVINCIAL REGULATION 210/72 FOR DETAILS

FOR INDEX SEE 12361

METRIC
WHOLE NUMBERS INDICATE MILLIMETRES
DECIMALIZED NUMBERS INDICATE METRES

0.0 10.0 20.0 30.0 40.0

LOCATION APPROVED
UNDERGROUND STRUCTURES

SUPV. U/G STRUCTURES COMMITTEE — DATE

NOTE:

LOCATION OF UNDERGROUND STRUCTURES AS SHOWN ARE BASED ON THE BEST INFORMATION AVAILABLE BUT NO GUARANTEE IS GIVEN THAT ALL EXISTING UTILITIES ARE SHOWN OR THAT THE GIVEN LOCATIONS ARE EXACT. CONFIRMATION OF EXISTENCE AND EXACT LOCATION OF ALL SERVICES MUST BE OBTAINED FROM THE INDIVIDUAL UTILITIES BEFORE PROCEEDING WITH CONSTRUCTION.

B.M.
ELEV.

NO.	REVISIONS	YY/MM/DD	BY

MORRISON HERSHFIELD

DESIGNED BY	JKH	CHECKED BY	HAK
DRAWN BY	DML	APPROVED BY	BWB
SCALE: HORIZONTAL / VERTICAL	1:750	RELEASED FOR CONSTRUCTION	STACY COURNOYER
DATE	2019/12/16	DATE	2020/03/02

ENGINEER'S SEAL

ORIGINAL SIGNED BY H.A. KATZ 2020 03 02

CONSULTANT DRAWING NUMBER

Winnipeg

THE CITY OF WINNIPEG
WATER AND WASTE DEPARTMENT
ENGINEERING DIVISION

2020 SEWER RENEWALS BY CIPP LINING (LARGE DIAMETER)
CONTRACT 3

CARRIERE AVENUE
MH AT DES MEURONS STREET TO
MH AT HILL STREET

SHEET 6 OF 17

CITY DRAWING NUMBER
12365

PLOT DATE: 2020/3/2 8:51:28 AM

TENDER NUMBER: 43-2020
CONTRACT NUMBER: 3

FILE PATH: P:\2019\190569500-924-2019 - Winnipeg 2019 Sewer Rene\09. CAD\07 Sheets\
FILE NAME: 06 CARRIERE.dwg