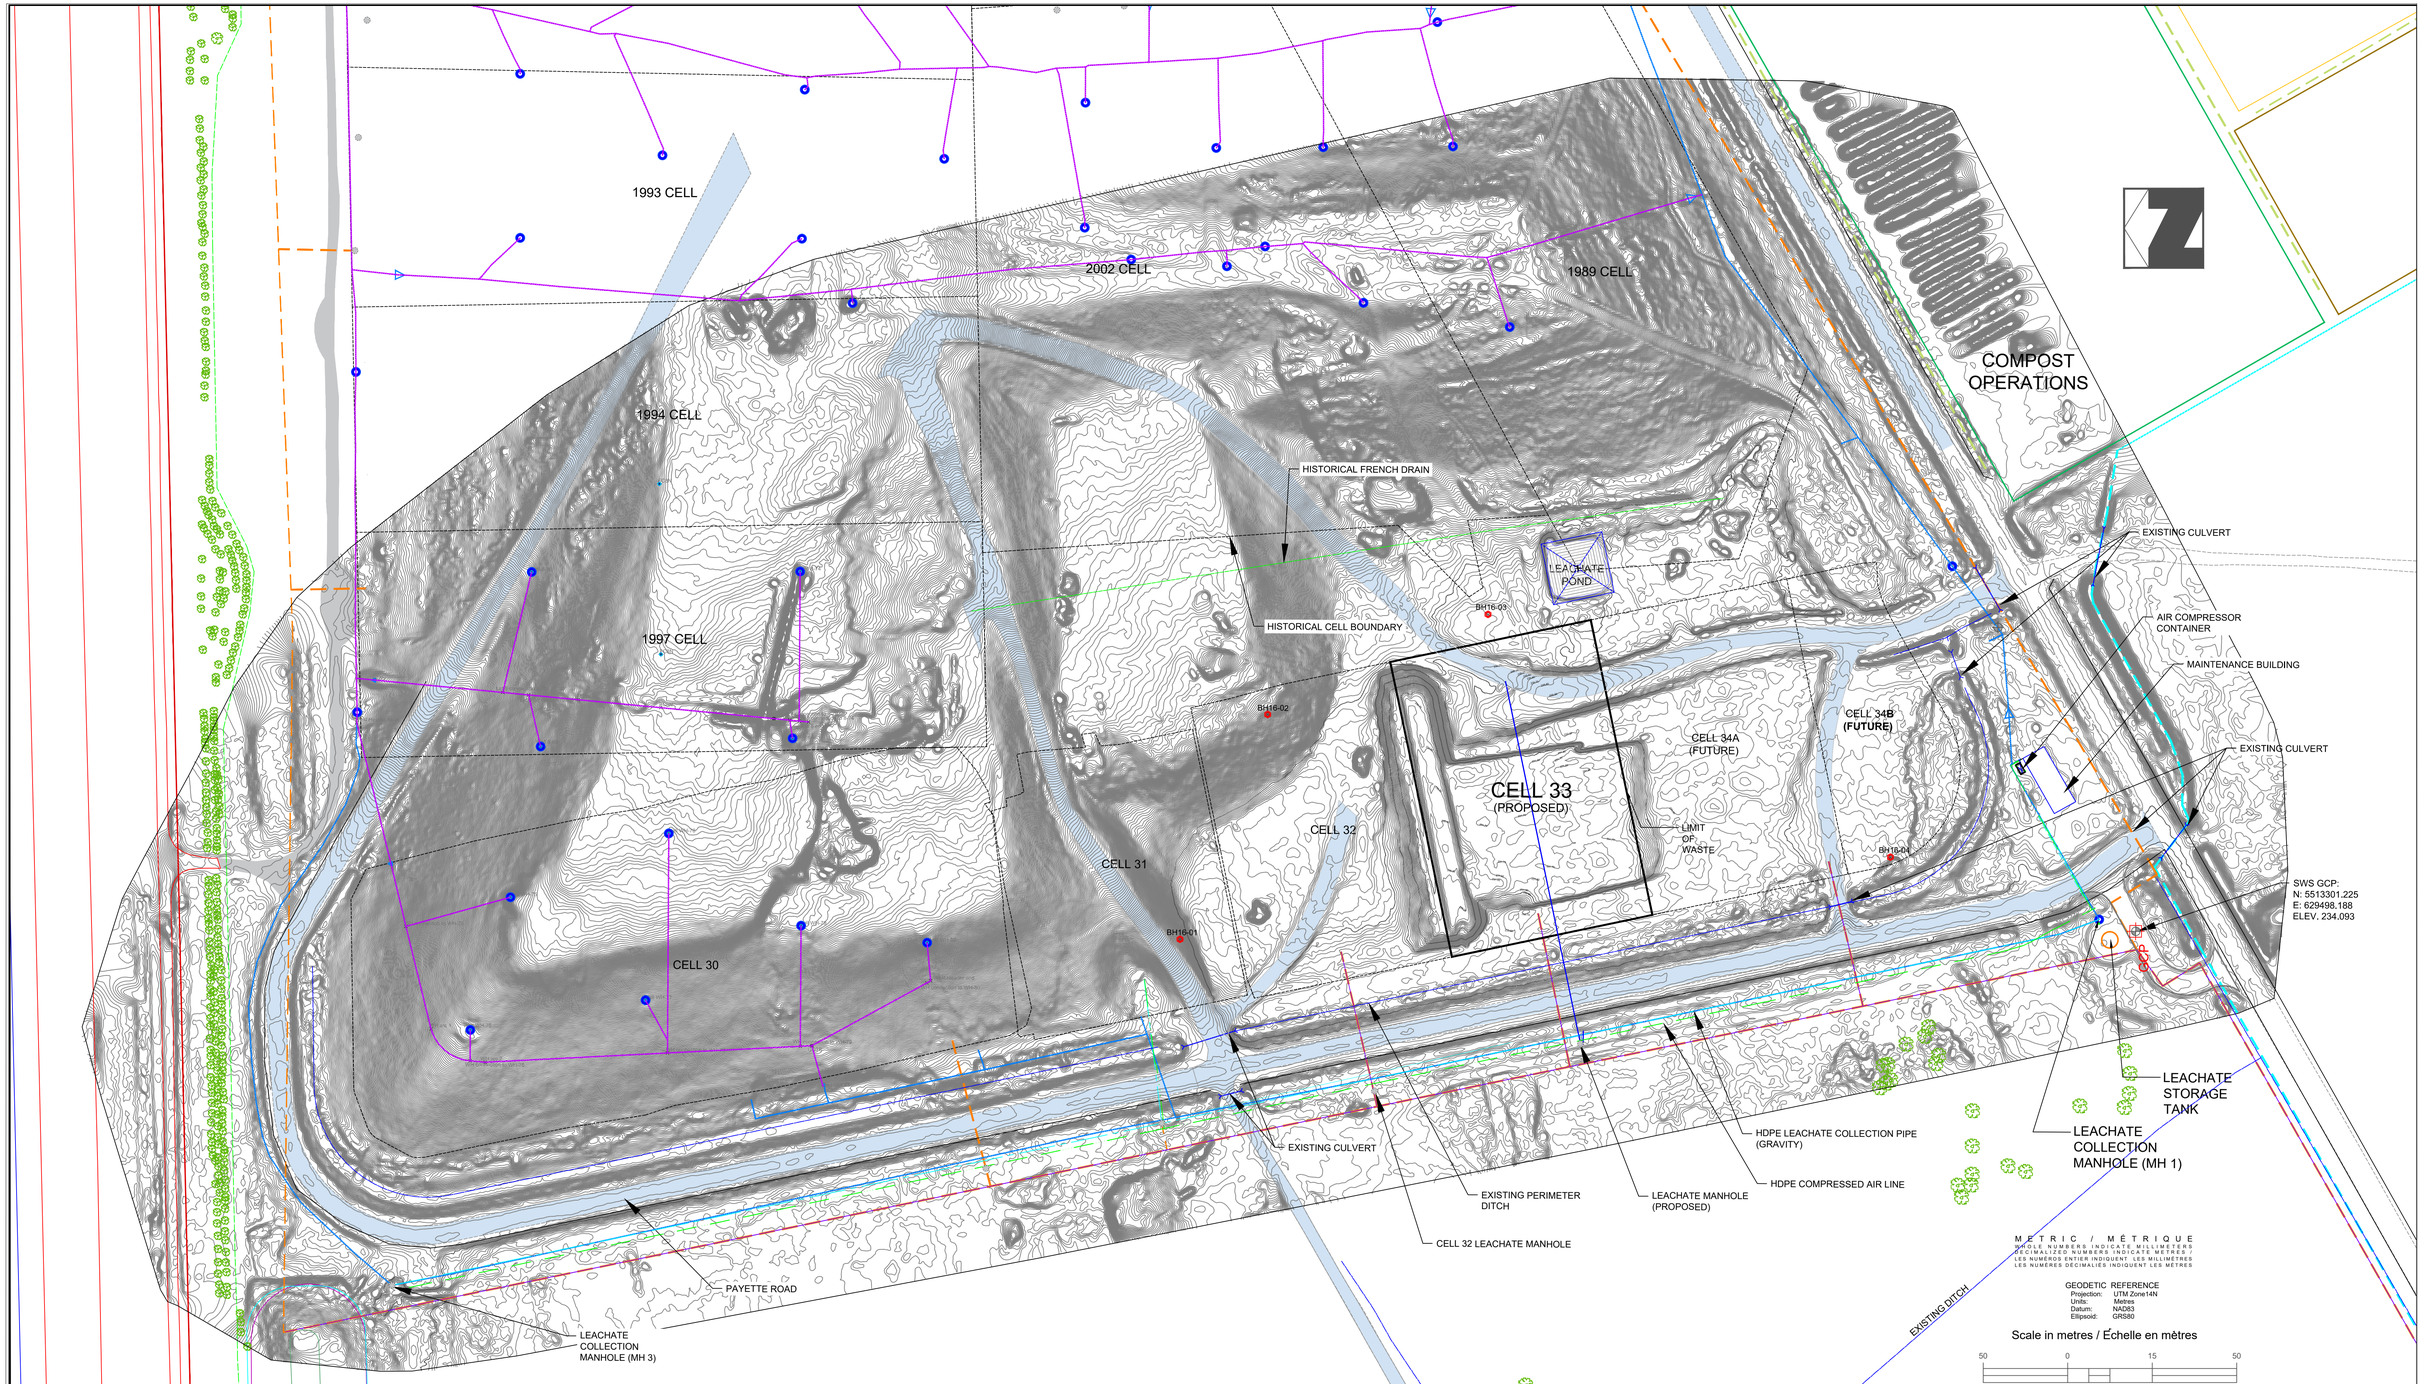

La Ville de Winnipeg
City of Winnipeg

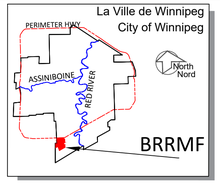

LEGEND/LEGENDE

- FENCE LINE
- PERIMETER DITCH
- 231.0 MAJOR CONTOUR
- MINOR CONTOUR
- LANDFILL WELLS & LINES
- PROPERTY BOUNDARY
- LANDFILL ACCESS ROAD
- LEACHATE COLLECTION PIPE
- COMPRESSED AIR LINE
- CELLS BOUNDARY
- CELL PROPOSED
- SOIL SAMPLES (BH-16-##)
- GCP GROUND CONTROL
- LEACHATE COLLECTION MANHOLE

NOTES:

1. EXCAVATION CONTOURS ARE AT 0.5 METRE INTERVALS.
2. CONTOURS REPRESENT BASE ELEVATION.
3. ALL ELEVATION ARE REFERENCED TO GEODETIC DATUM.
4. THIS DRAWING IS TO BE READ IN CONJUNTION WITH THE SPECIFICATIONS.
5. GROUND CONTOURS BASED ON AUGUST 27, 2020 MAPPING.

B.M. SWS GCP N: 5 513 301.225 E: 629 498.188
ELEV. 234.093

CONSTRUCTION COMPLETION DATE:

NO.	REVISIONS	DATE	BY
2	ISSUED FOR TENDER	02/18/2021	ARR
1	ISSUED FOR REGULATORY COMPLIANCE	02/17/2021	ARR

ENGINEER'S SEAL

ORIGINAL DRAWING SEALED BY:
ASH RAICHURA
02/17/2021

METRIC / MÉTRIQUE
WHOLE NUMBERS INDICATE MILLIMETRES
DECIMALIZED NUMBERS INDICATE METRES /
LES NUMEROS ENTIER INDIQUENT LES MILLIMETRES
LES NUMERES DECIMALIES INDIQUENT LES MÈTRES

GEODETIC REFERENCE
Projection: UTM Zone14N
Units: Metres
Datum: NAD83
Ellipsoid: GRS80

Scale in metres / Échelle en mètres

50 0 15 50

1:1500

THE CITY OF WINNIPEG / LA VILLE DE WINNIPEG
WATER AND WASTE DEPARTMENT
SOLID WASTE SERVICES

DESIGNED BY	ARR	CHECKED BY	ARR
DRAWN BY	MO	APPROVED BY	ARR
SCALE: HORIZONTAL	1:1500	RELEASED FOR CONSTRUCTION	
VERTICAL			

BRADY ROAD RESOURCE MANAGEMENT FACILITY (BRRMF)
AREA A CONSTRUCTION -CELL 33
EXISTING CONDITIONS 2020

SHEET- 3 OF 15

CITY DRAWING NUMBER
1-0400A-C0087-001

PLOT DATE: 2021 02 18

FILE PATH: N:\SWS\Planning and Environment\G-270 Cell_33\Production Drawings\
FILE NAME: 1-0400A-C0087-001.dwg