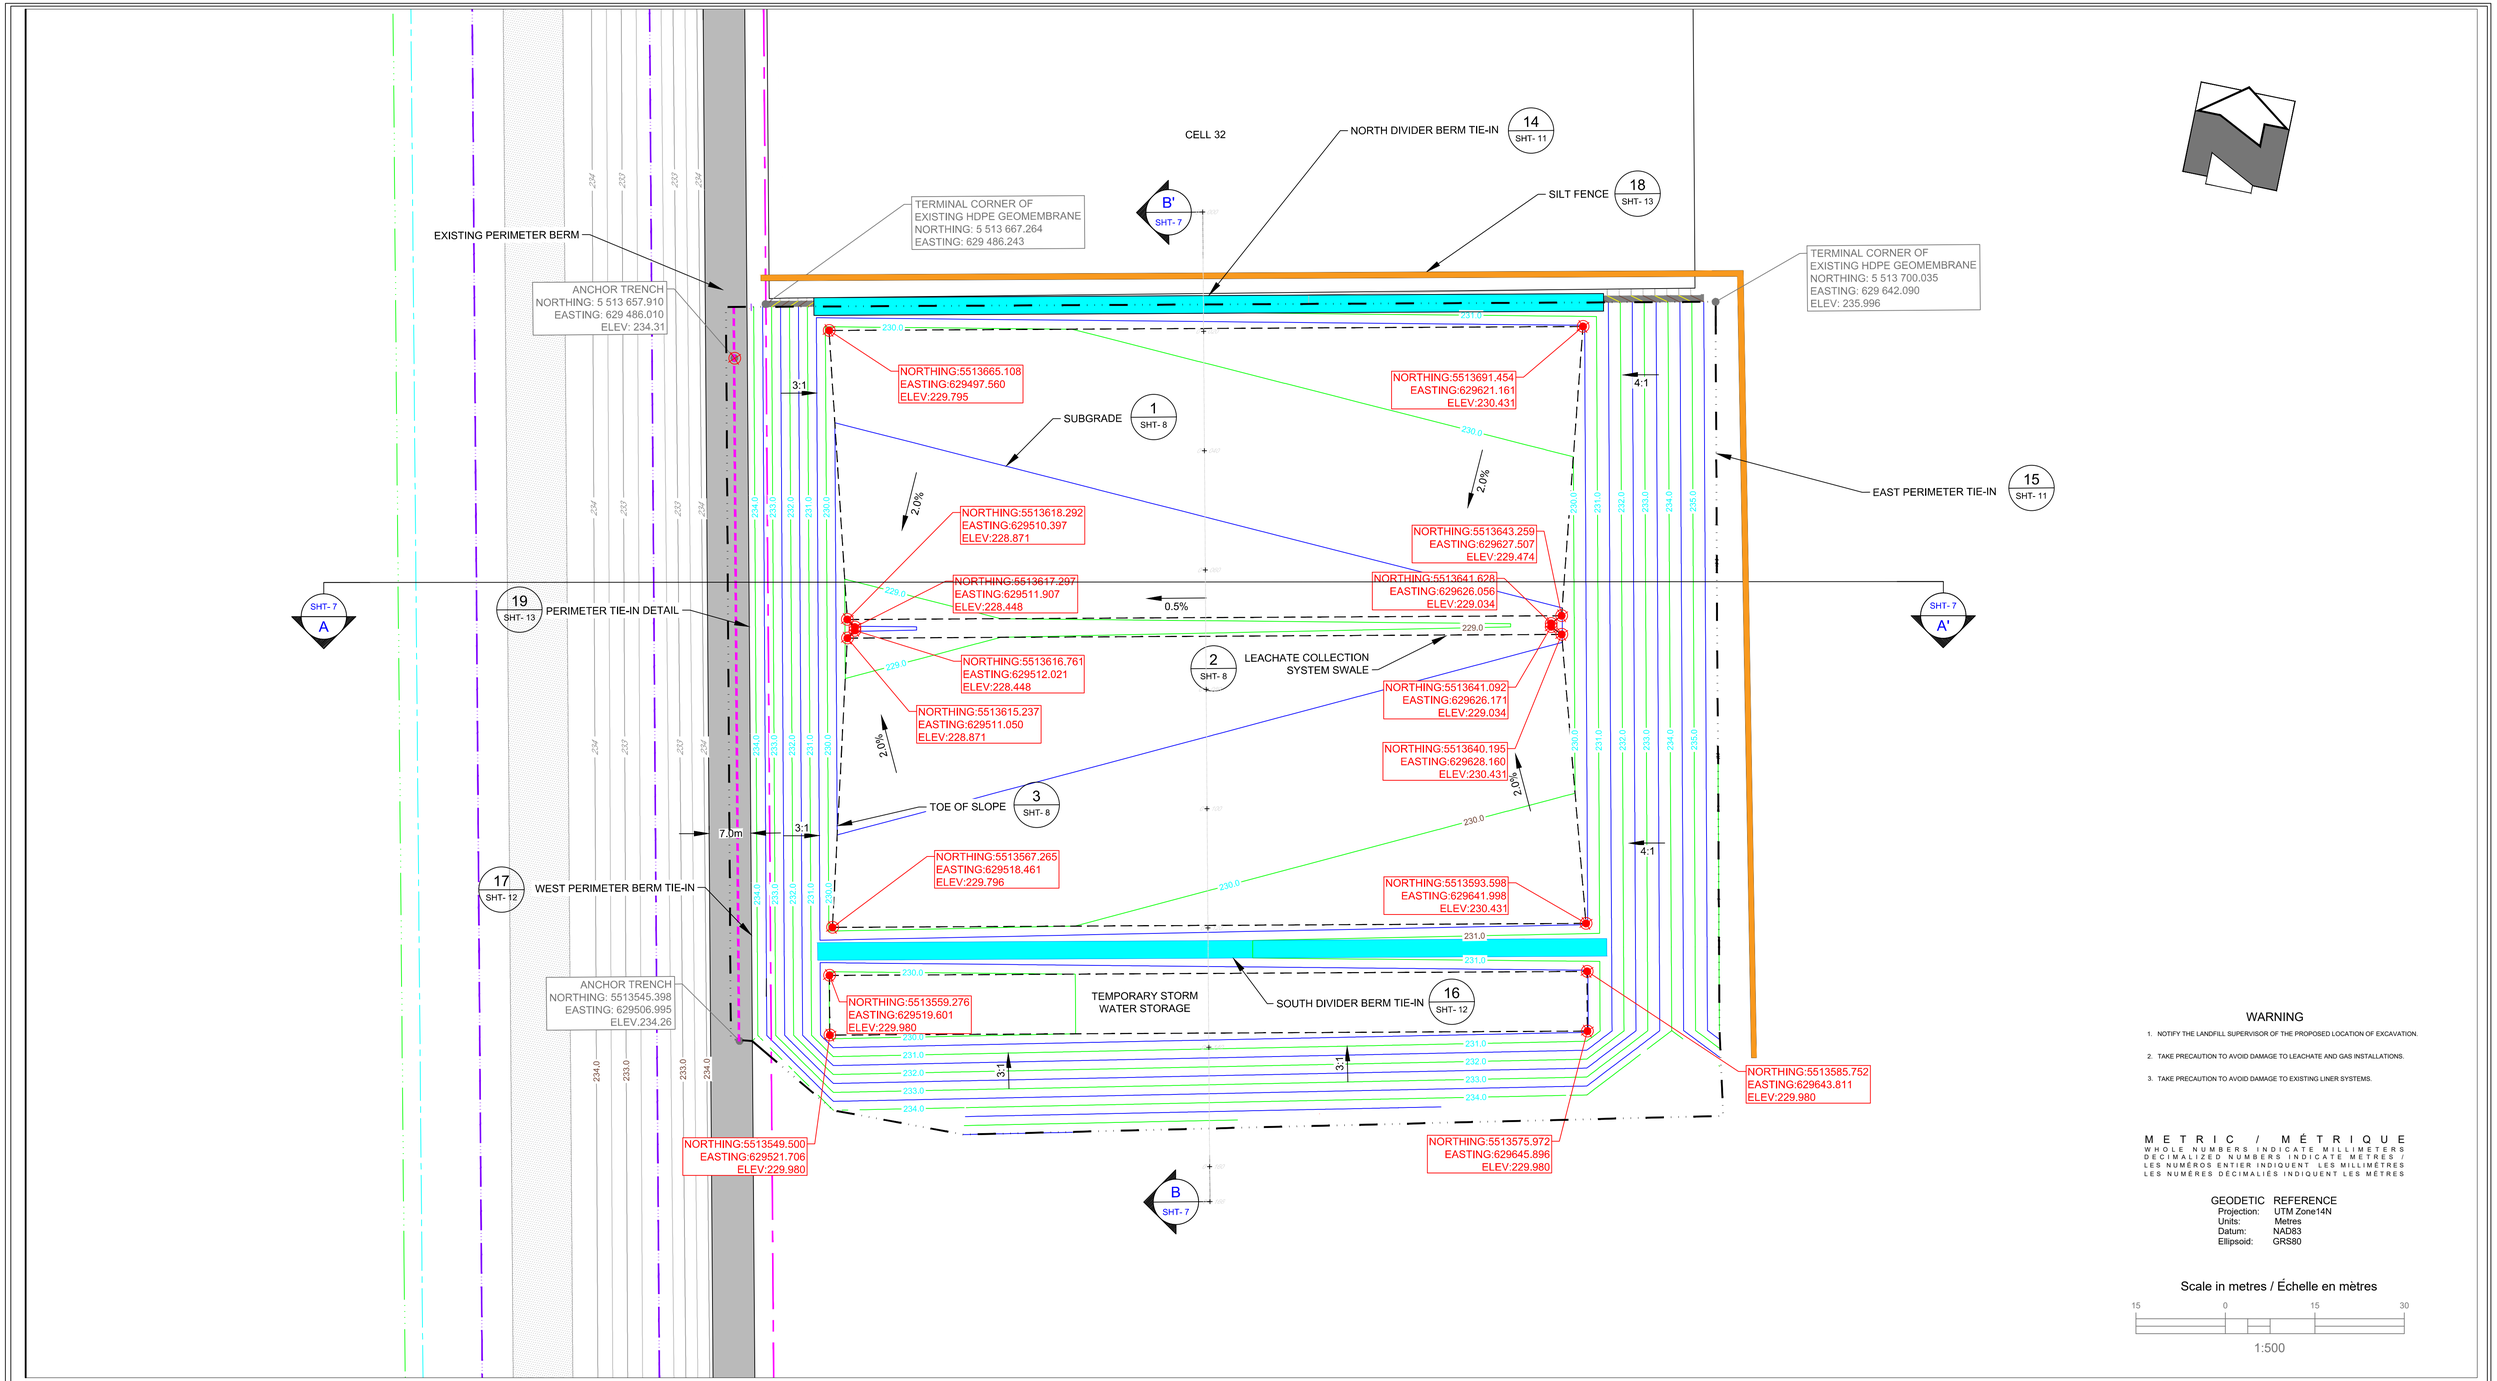

WARNING

1. NOTIFY THE LANDFILL SUPERVISOR OF THE PROPOSED LOCATION OF EXCAVATION.
2. TAKE PRECAUTION TO AVOID DAMAGE TO LEACHATE AND GAS INSTALLATIONS.
3. TAKE PRECAUTION TO AVOID DAMAGE TO EXISTING LINER SYSTEMS.

M E T R I C / M É T R I Q U E

WHOLE NUMBERS INDICATE MILLIMETERS
DECIMALIZED NUMBERS INDICATE METRES /
LES NUMÉROS ENTIER INDIQUENT LES MILLIMÈTRES
LES NUMÉROS DÉCIMALIÉS INDIQUENT LES MÈTRES

GEODETIC REFERENCE
Projection: UTM Zone14N
Units: Metres
Datum: NAD83
Ellipsoid: GRS80

Scale in metres / Échelle en mètres

15 0 15 30

1:500

La Ville de Winnipeg
City of Winnipeg

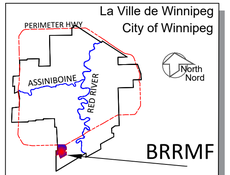

LEGEND/LEGENDE

- PERIMETER DITCH
- 233.00 PROPOSED MAJOR CONTOUR
- PROPOSED MINOR CONTOUR
- 240.0 EXISTING MAJOR CONTOUR
- EXISTING MINOR CONTOUR
- TOE OF SLOPE
- LIMIT OF CONSTRUCTION
- LIMIT OF WASTE
- SILT FENCE
- LANDFILL ACCESS ROAD
- LEACHATE COLLECTION HEADER
- EXISTING AIR LINE
- PERIMETER BERM
- ANCHOR TRENCH
- TEMPORARY DIVERSION BERM

NOTES:

1. EXCAVATION CONTOURS ARE AT 0.5 METRE INTERVALS.
2. CONTOURS REPRESENT BASE ELEVATION.
3. ALL ELEVATION ARE REFERENCED TO GEODETIC DATUM.
4. THIS DRAWING IS TO BE READ IN CONJUNTION WITH THE SPECIFICATIONS.
5. GROUND CONTOURS BASED ON AUGUST 27, 2020 MAPPING.

B.M. SWS GCP N: 5 513 301.225 E: 629 498.188
ELEV. 234.093

CONSTRUCTION COMPLETION DATE:

NO.	REVISIONS	DATE	BY
2	ISSUED FOR TENDER	02/18/2021	ARR
1	ISSUED FOR REGULATORY COMPLIANCE	02/17/2021	ARR

ENGINEER'S SEAL

ORIGINAL DRAWING
SEALED BY:
ASH RAICHURA
02/17/2021

Winnipeg

THE CITY OF WINNIPEG / LA VILLE DE WINNIPEG

WATER AND WASTE DEPARTMENT
SOLID WASTE SERVICES

DESIGNED BY	ARR	CHECKED BY	ARR
DRAWN BY	MO	APPROVED BY	ARR
SCALE: HORIZONTAL 1:500 VERTICAL		RELEASED FOR CONSTRUCTION	

BRADY ROAD RESOURCE MANAGEMENT FACILITY (BRRMF)
AREA A CONSTRUCTION -CELL 33

SUBGRADE

SHEET- 4 OF 15

CITY DRAWING NUMBER
1-0400A-C0088-001

PLOT DATE: 2021 02 18

FILE PATH: N:\SWS\Planning and Environment\G-270 Cell_33\Production Drawings\
FILE NAME: 1-0400A-C0088-001.dwg