Drawing Title:

Primary Support Post In Footing Cap with Reinforcement Bar Connection

Drawing No: **SCD-671**

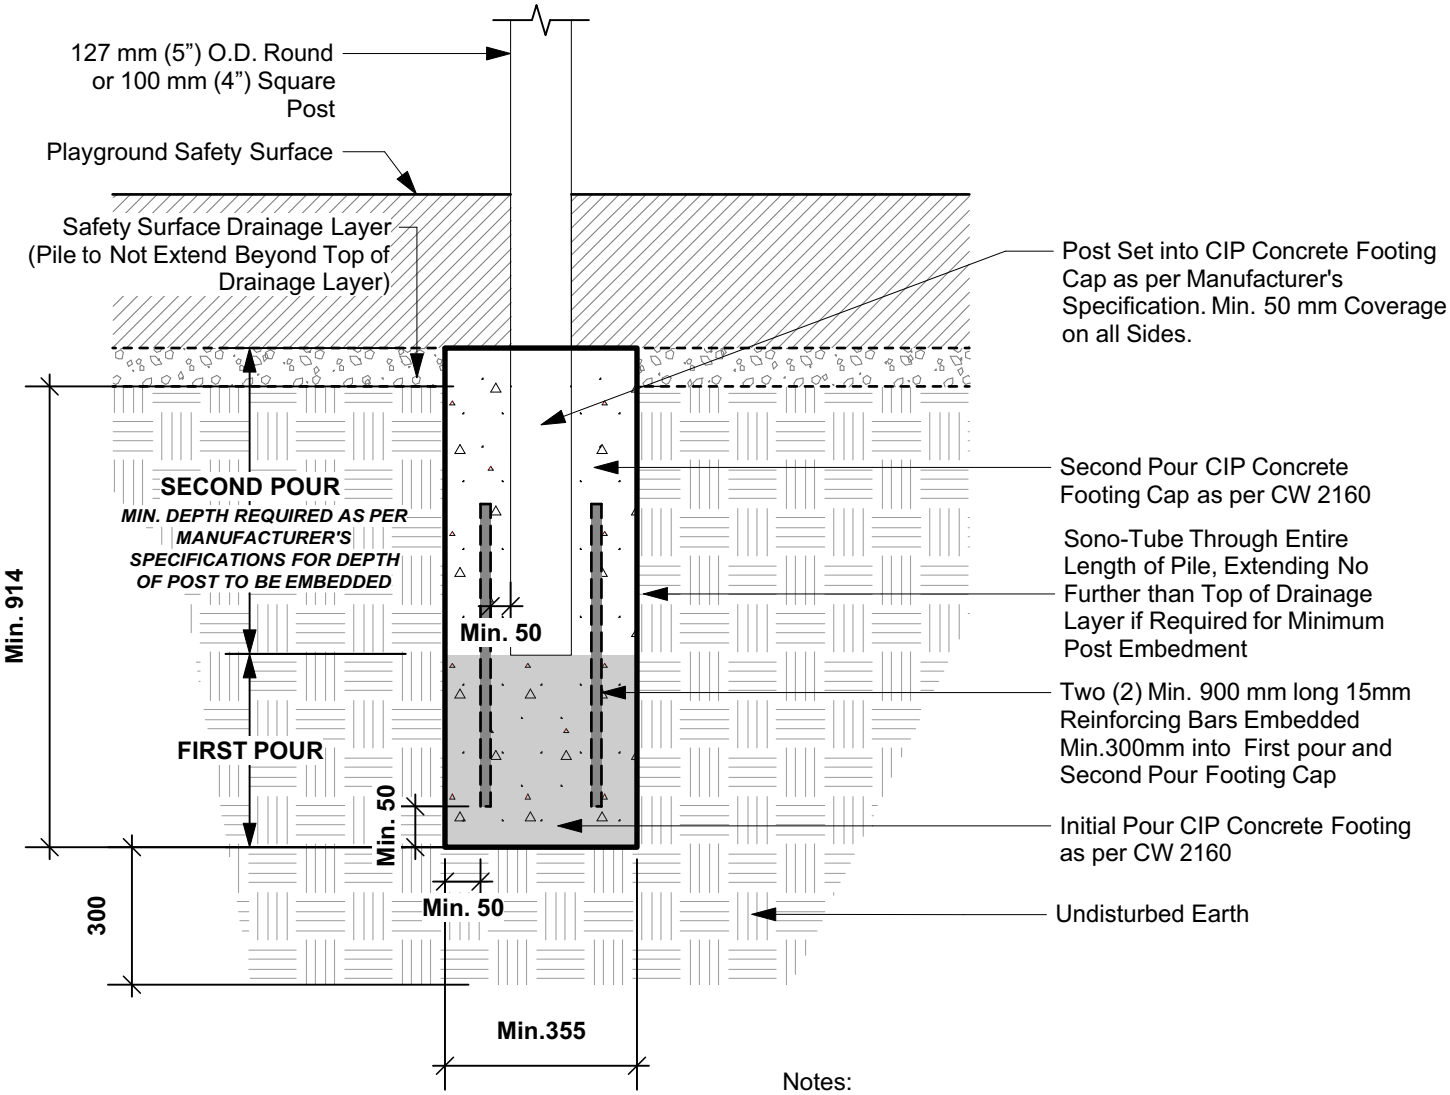

Notes:

1. Pile shall be set centered and vertically plumb in augered hole not more than 2% out-of-plumb.

2. Pile shall be installed not later than 24 hours after augering has been completed.

3. All dimensions are in mm.

4.Piles to conform to Standard Construction Specifications of the City of Winnipeg, CW 2160 latest revision

4. All piles (first and second pour) will be subject to concrete testing. Contractor to provide min. 24 hour notice to Contract Administrator before pouring.

Revision: 1
DATE: Sept 2020
SCALE: N.T.S.
DRAWN BY: IL

The City of Winnipeg
Planning, Property and Development Department
Planning and Land Use Division
Unit 15 - 30 Fort Street, Winnipeg, MB, R3C 4X5

Winnipeg