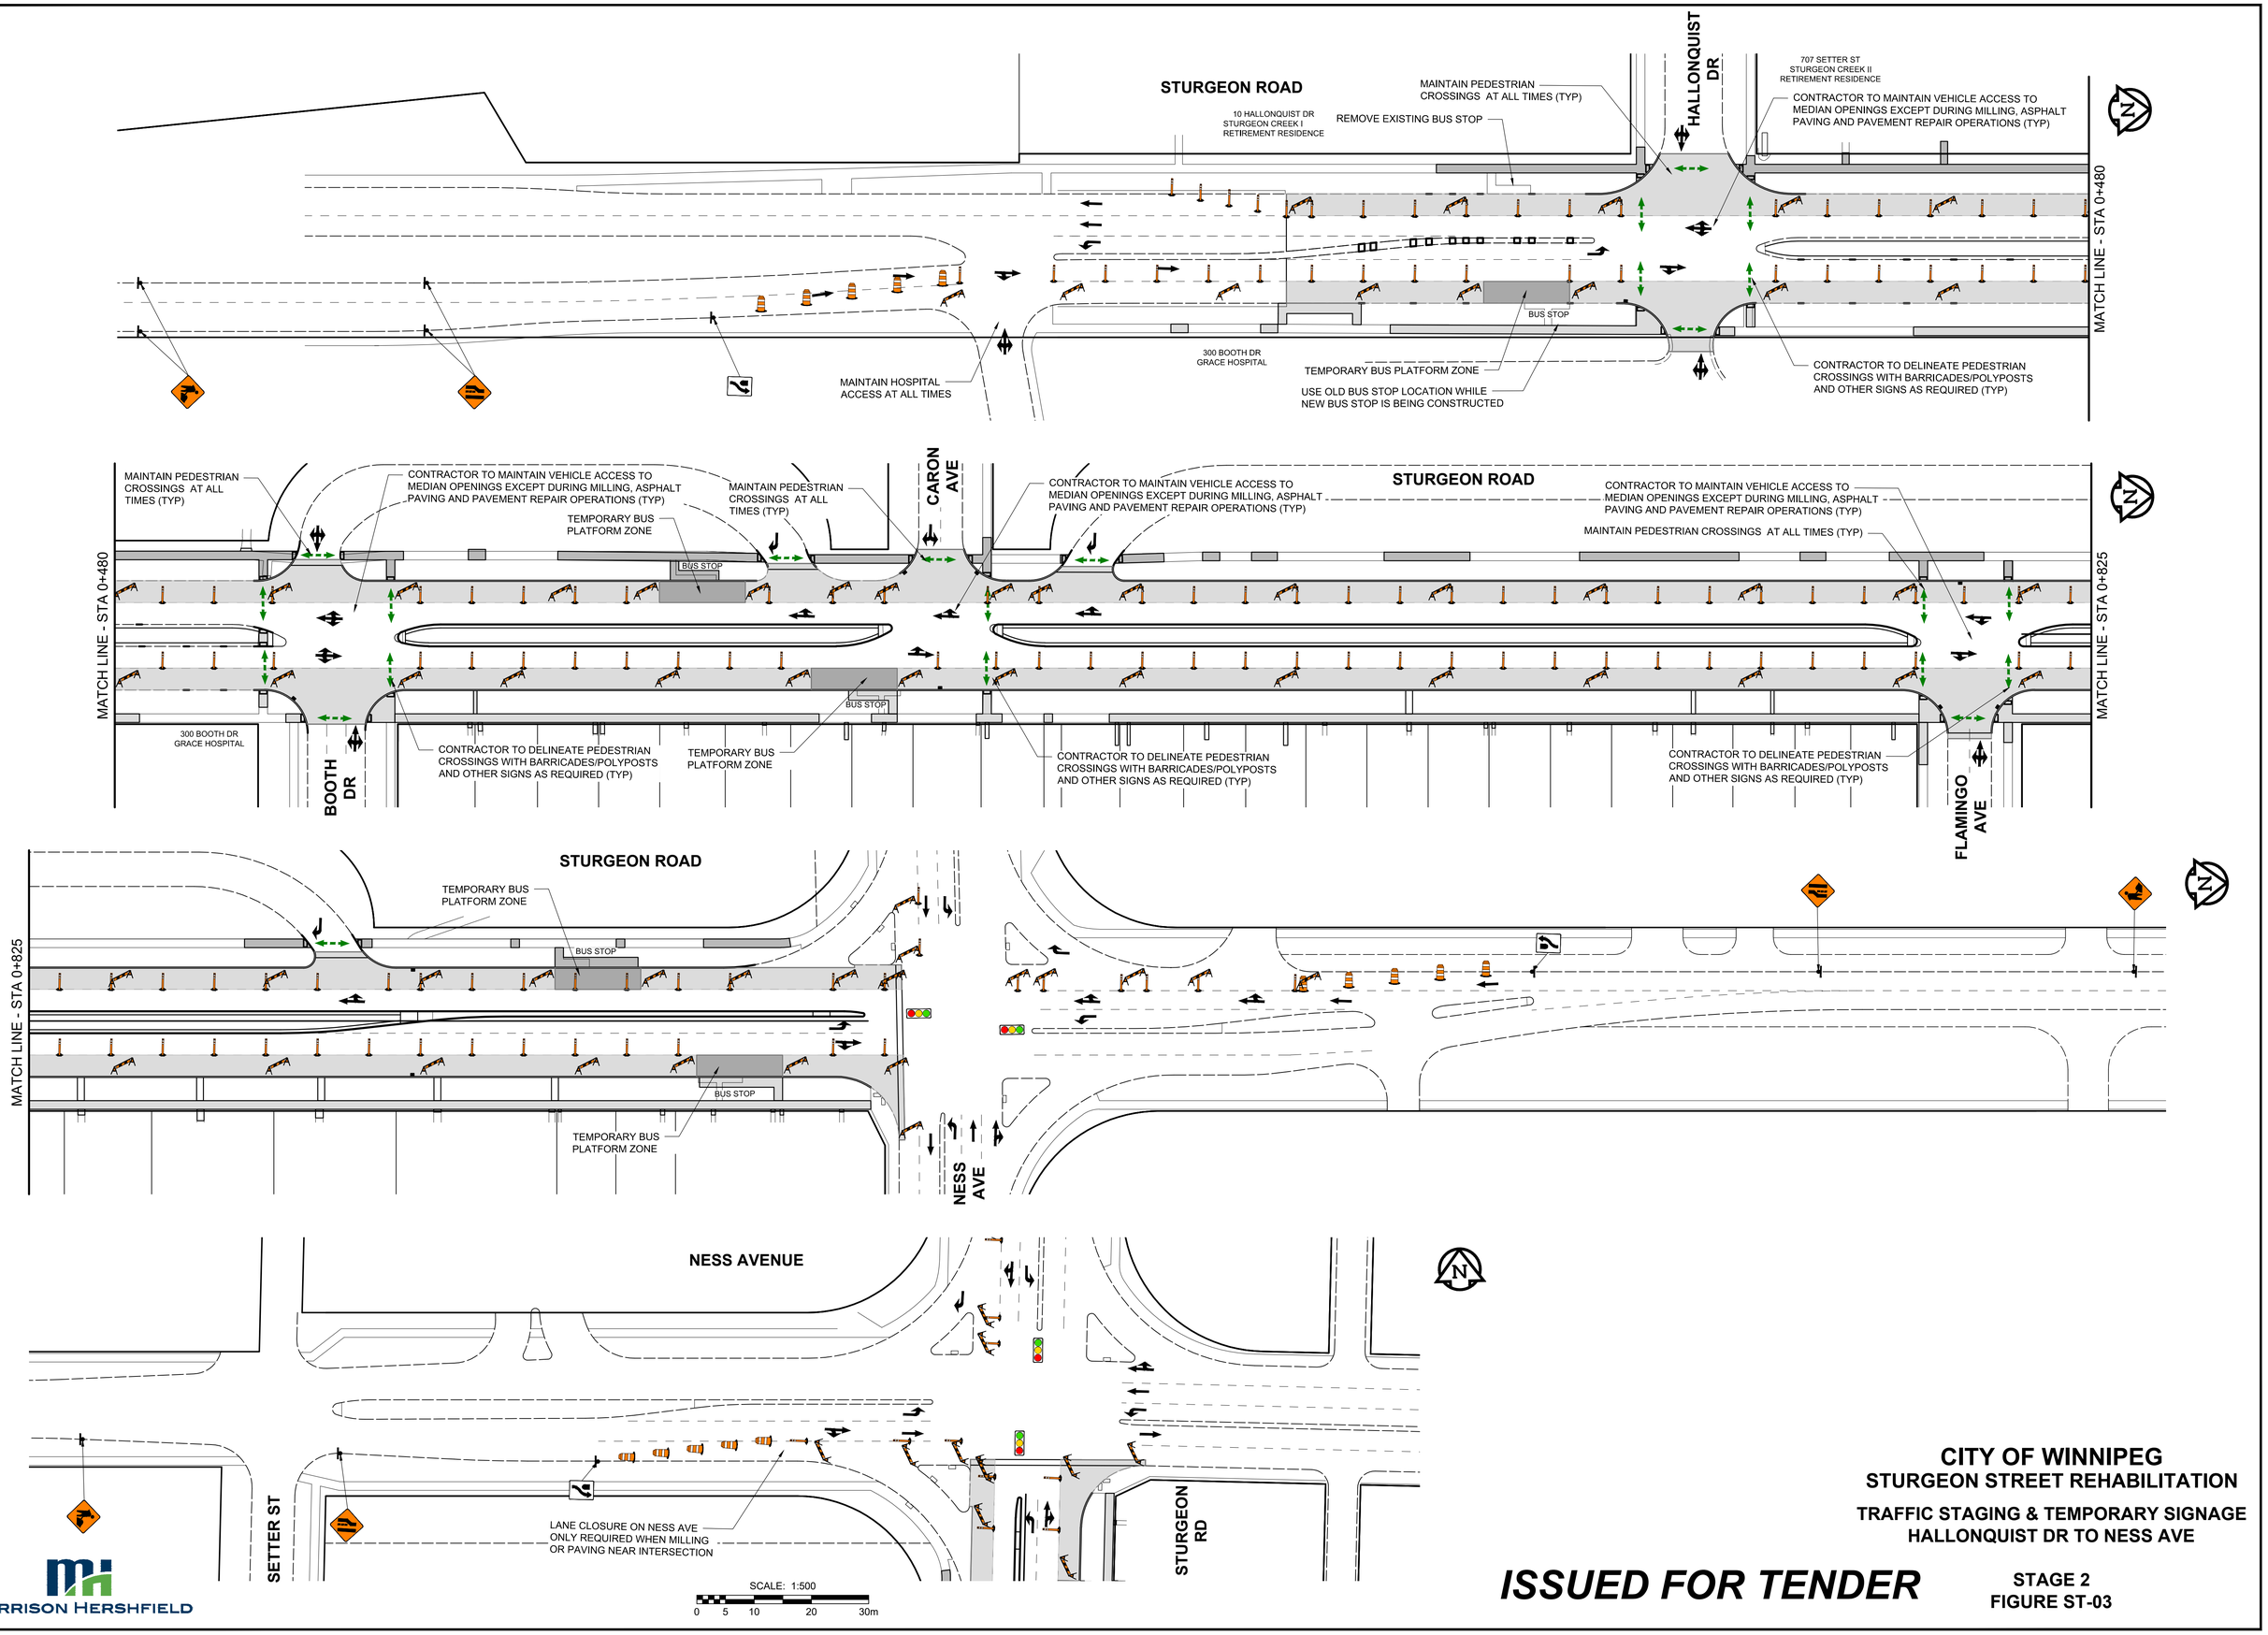

MORRISON HERSHFIELD

CITY OF WINNIPEG
STURGEON STREET REHABILITATION
TRAFFIC STAGING & TEMPORARY SIGNAGE
HALLONQUIST DR TO NESS AVE

ISSUED FOR TENDER

STAGE 2
FIGURE ST-03

A1 SIZE 594mm x 841mm

X:\Proj\2021\21054900-2022 Sturgeon Road Rehab\09. CAD\07 Sheets\STAGING\2105498 - Sturgeon - Staging Plans.dwg Last Saved: 12/23/2021 1:06 PM by DLane Plotted: 1/6/2022 11:56 AM by Dave Lane