ISO A1 - 594mm x 841mm

PORTAGE AVENUE

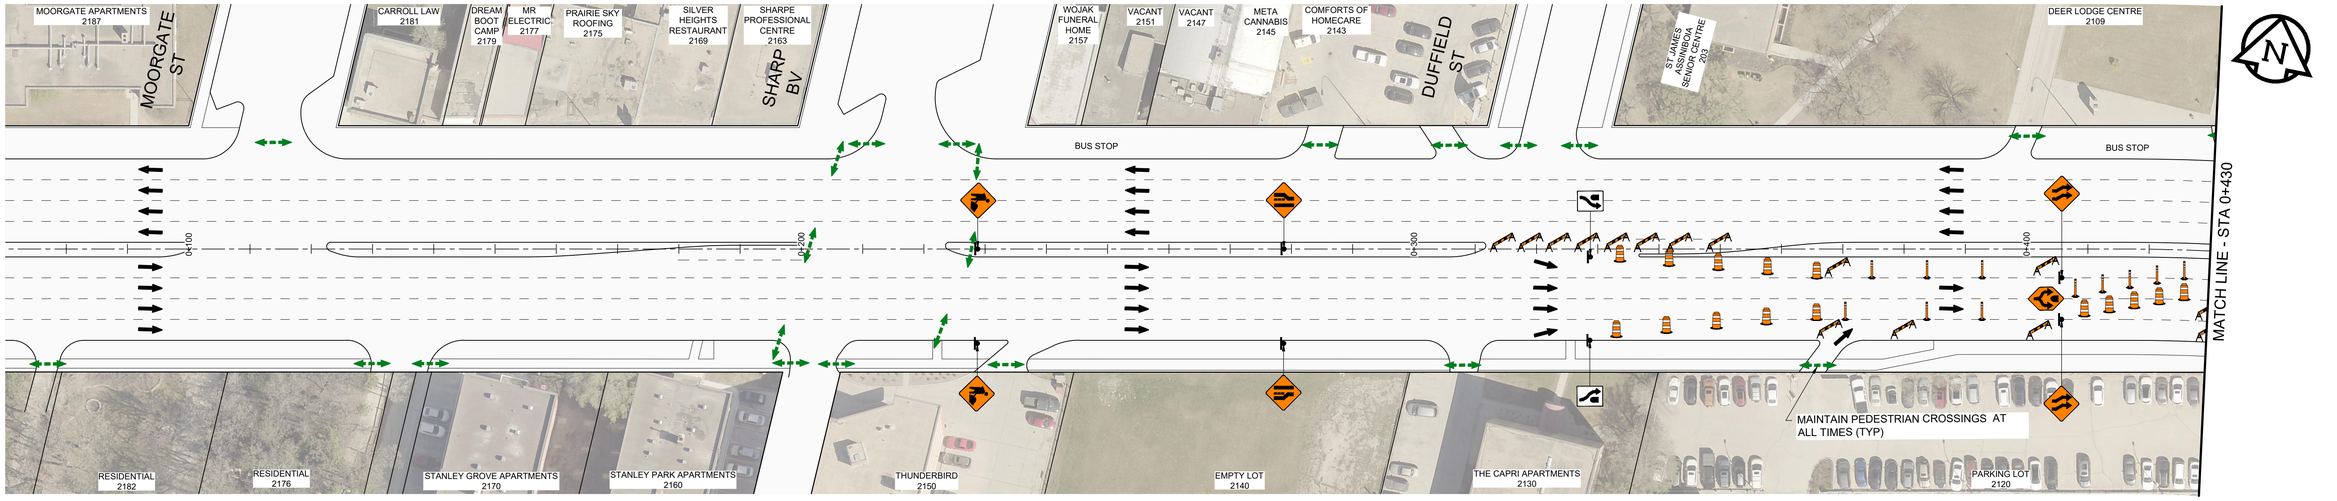

PORTAGE AVENUE

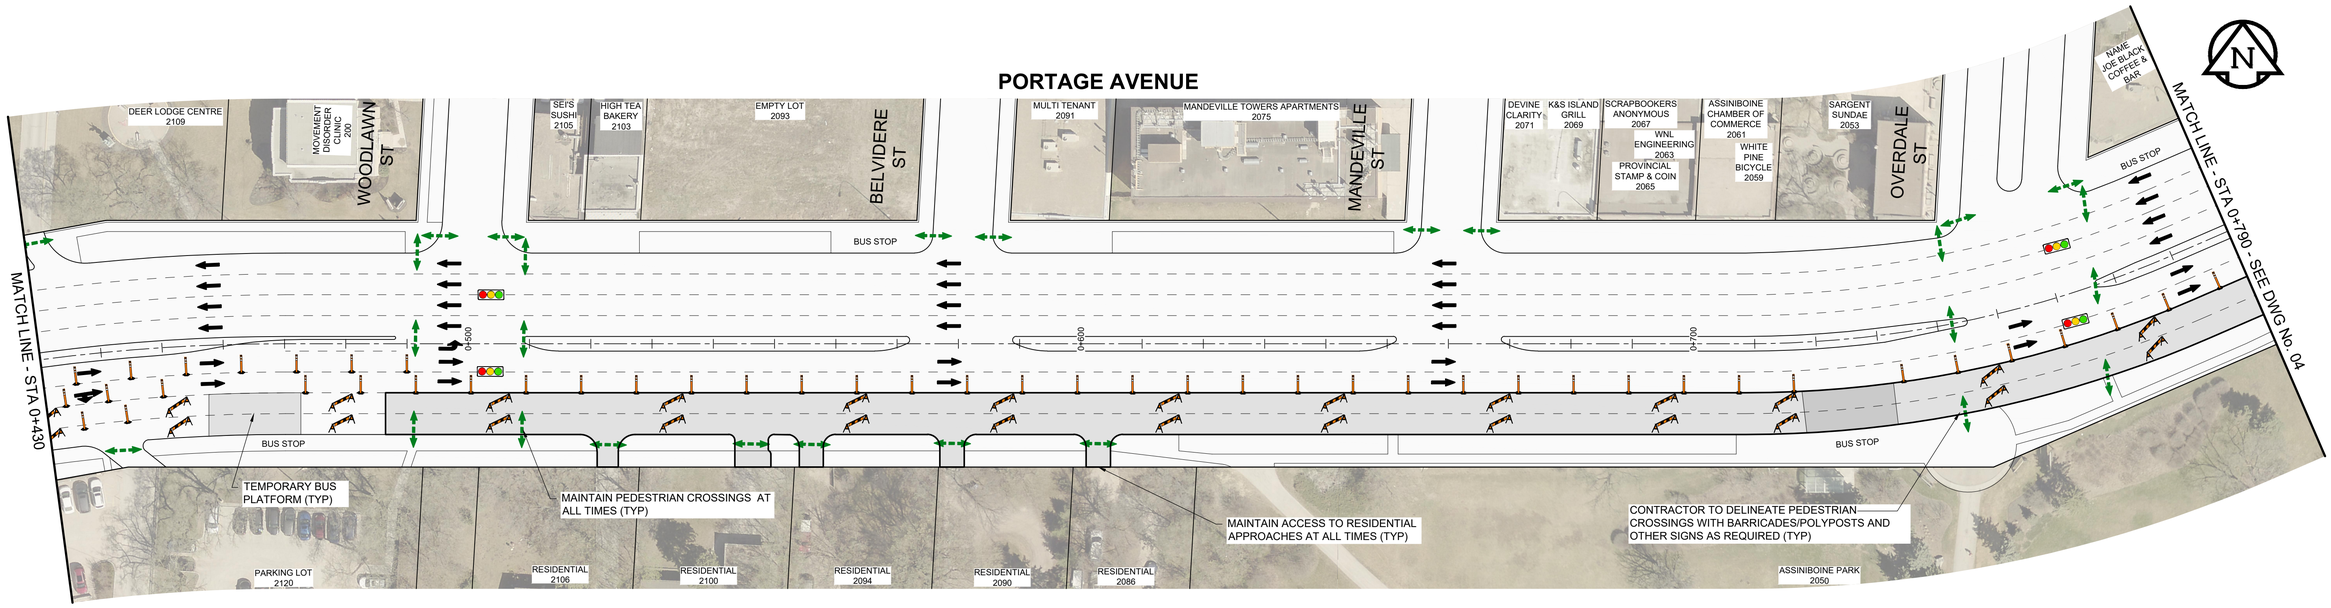

PLAN

SCALE: 1:500

0 5 10 20 30m

TENDER No. 8-2021

LOCATION APPROVED
UNDERGROUND STRUCTURES

SUPR. U/G STRUCTURES COMMITTEE — DATE

NOTE:
LOCATION OF UNDERGROUND STRUCTURES AS SHOWN ARE BASED ON THE BEST INFORMATION AVAILABLE BUT NO GUARANTEE IS GIVEN THAT ALL EXISTING UTILITIES ARE SHOWN OR THAT THE GIVEN LOCATIONS ARE EXACT. CONFIRMATION OF EXISTENCE AND EXACT LOCATION OF ALL SERVICES MUST BE OBTAINED FROM THE INDIVIDUAL UTILITIES BEFORE PROCEEDING WITH CONSTRUCTION.

BM 38-004 — Tblt. in 7.6 m Conc. pile under B.M. cover, 4 m N. of S.L. of Portage, 2.4 m W. of line of E.L. of Conway St. N. of Portage, & 26.1 m N.E. of N.E. Cor. of Pumphouse S. of Portage
ELEV 235.636 m

No.	REVISIONS	YY/MM/DD	BY
B	ISSUED FOR TENDER	21/02/04	GFC
A	ISSUED FOR CLIENT REVIEW	20/12/21	GFC

MORRISON HERSHFIELD

DESIGNED BY	ASM	CHECKED BY	GFC
DRAWN BY	DML	APPROVED BY	RPB
HOR SCALE	1:500	RELEASED FOR CONSTRUCTION	
VERT SCALE			
DATE	20/12/15	DATE	

CONSULTANT FILE NAME
2020287-STAGE 1.dwg

Winnipeg

THE CITY OF WINNIPEG
PUBLIC WORKS DEPARTMENT
ENGINEERING DIVISION

2021 PAVEMENT RENEWALS PROJECT
PORTAGE AVENUE MILL AND FILL
MOORGATE STREET TO ST JAMES STREET

CONSTRUCTION STAGING
STAGE 1 - EASTBOUND LOW
MOORGATE ST TO STA 0+790

CITY DRAWING NUMBER: N/A
SHEET: 03 OF 20
DRAWING NUMBER: 03

METRIC
WHOLE NUMBERS INDICATE MILLIMETRES
DECIMALIZED NUMBERS INDICATE METRES

P:\2020\2020287\00-2020-2021 Portage Ave-Sargent Ave R/09_CAD/07 Sheets\Portage\2020287-STAGE 1.dwg Last Saved: 1/7/2021 9:23 AM by DLane Plotted: 2/4/2021 1:11 PM by Dave Lane