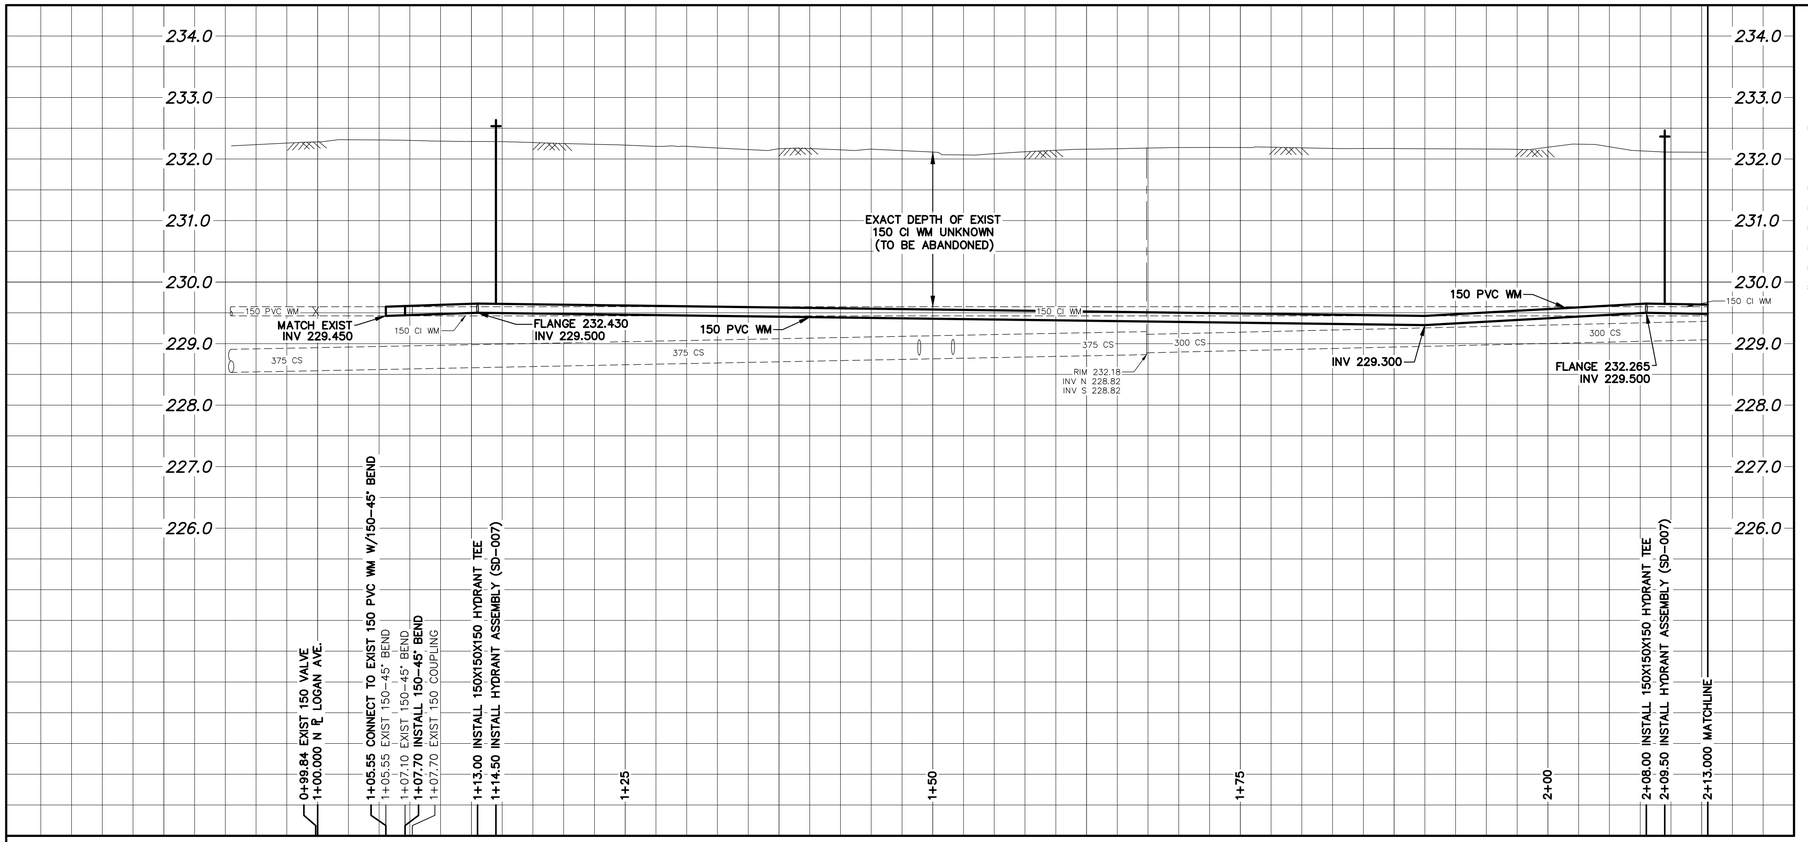

WATER SERVICE INFORMATION

	ADDRESS	SIZE (mm) MATERIAL (STREET)	SIZE (mm) MATERIAL (PROP.)	SHORT & LONG MEASUREMENT	CORP. LOCATION	REMARKS
*	287 MCKELVEY ST. (W-LEG) RESIDENTIAL	16 LEAD	12 LEAD	2.69 WEL HSE 46.468 NNL LOGAN AVE	0.6 N OF S/C	RENEW TO ℄ W/20 CU –
	289 MCKELVEY ST. (W-LEG) RESIDENTIAL	20 CU	20 CU	3.30 WEL HSE 57.401 NNL LOGAN AVE	0.4 N OF S/C	RECONNECT SERVICE –
	291 MCKELVEY ST. (W-LEG) RESIDENTIAL	20 CU	20 CU	8.34 EWL HSE 69.120 NNL LOGAN AVE	0.4 N OF S/C	RECONNECT SERVICE –
*	293 MCKELVEY ST. (W-LEG) RESIDENTIAL	20 CU	20 CU	2.69 WEL HSE 69.154 NNL LOGAN AVE	0.5 S OF S/C	RENEW TO ℄ W/WYED 20 CU –
*	295 MCKELVEY ST. (W-LEG) RESIDENTIAL	20 CU	12 LEAD	OPP NL BLDG 69.248 NNL LOGAN AVE	0.6 N OF S/C	RENEW TO ℄ W/WYED 20 CU –
*	297 MCKELVEY ST. (W-LEG) RESIDENTIAL	16 LEAD	12 LEAD	2.57 SNL HSE 84.914 NNL LOGAN AVE	2.0 N OF S/C	RENEW TO ℄ W/WYED 20 CU –
*	299 MCKELVEY ST. (W-LEG) RESIDENTIAL	16 LEAD	12 LEAD	4.63 SNL HSE 84.914 NNL LOGAN AVE	2.0 N OF S/C	RENEW TO ℄ W/WYED 20 CU –
*	301 MCKELVEY ST. (W-LEG) RESIDENTIAL	16 LEAD	12 LEAD	6.05 SNL HSE 100.294 NNL LOGAN AVE	9.7 S OF S/C	RENEW TO ℄ W/WYED 20 CU –
*	303 MCKELVEY ST. (W-LEG) RESIDENTIAL	16 LEAD	12 LEAD	7.57 WEL HSE 100.294 NNL LOGAN AVE	9.7 S OF S/C	RENEW TO ℄ W/WYED 20 CU –
	305 MCKELVEY ST. (W-LEG) RESIDENTIAL	20 CU	12 LEAD	4.58 NSL HSE 109.893 NNL LOGAN AVE	0.1 N OF S/C	RECONNECT SERVICE –

* SERVICES TO BE RENEWED TO ℄. ALL OTHERS TO BE RECONNECTED

NOTE: CHAINAGES SHOWN ARE ALONG S. ℄ OF MCKELVEY STREET (W-LEG)

MCKELVEY STREET (W-LEG)

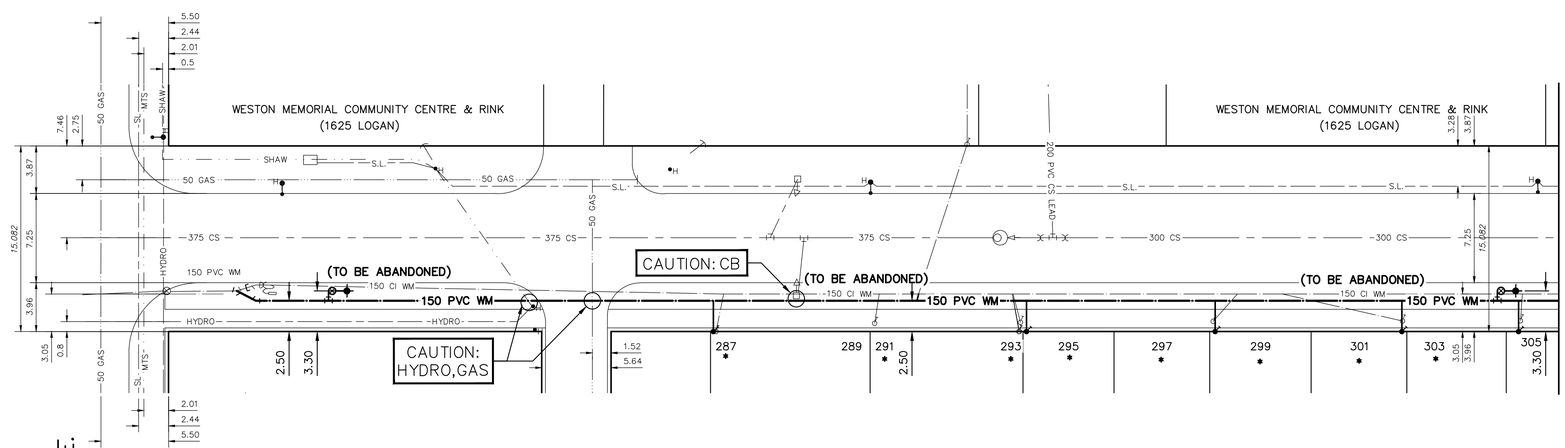

FOR INDEX SEE D-15920

NOTE: ALL VALVES TO BE INSTALLED COUNTERCLOCKWISE TO CLOSE

METRIC
WHOLE NUMBERS INDICATE MILLIMETRES
DECIMALIZED NUMBERS INDICATE METRES

0.0 5.0 10.0 15.0 20.0 25.0

WARNING

IF POWER EQUIPMENT OR EXPLOSIVES ARE TO BE USED FOR EXCAVATION ON THIS PROJECT THE CONTRACTOR MUST:

1) NOTIFY THE GAS COMPANY OF THE PROPOSED LOCATION OF EXCAVATION.

2) TAKE PRECAUTION TO AVOID DAMAGE TO GAS COMPANY INSTALLATIONS.

SEE PROVINCIAL REGULATION 210/72 FOR DETAILS

LOCATION APPROVED
UNDERGROUND STRUCTURES

SUPV. U/G STRUCTURES COMMITTEE _____ DATE _____

NOTE:

LOCATION OF UNDERGROUND STRUCTURES AS SHOWN ARE BASED ON THE BEST INFORMATION AVAILABLE BUT NO GUARANTEE IS GIVEN THAT ALL EXISTING UTILITIES ARE SHOWN OR THAT THE GIVEN LOCATIONS ARE EXACT. CONFIRMATION OF EXISTENCE AND EXACT LOCATION OF ALL SERVICES MUST BE OBTAINED FROM THE INDIVIDUAL UTILITIES BEFORE PROCEEDING WITH CONSTRUCTION.

VERTICAL DATUM: CGVD28 (HT2.0 Geoid)

HORIZONTAL DATUM: NAD83 (June 1990), Zone 14

NO.	REVISIONS	DATE	BY

DESIGNED BY	JB	CHECKED BY	SC
DRAWN BY	AJ	APPROVED BY	KZ
SCALE: HORIZONTAL	1:250	RELEASED FOR CONSTRUCTION	
VERTICAL	1:50		
DATE	2021 05 10	DATE	

PLOT DATE: 2021 05 10

ENGINEER'S SEAL

ORIGINAL SIGNED BY S.R.J. COURNOYER 21/05/07

CONSULTANT DRAWING NUMBER –

BID OPPORTUNITY: 82-2021
CONTRACT NUMBER: 2

Winnipeg

THE CITY OF WINNIPEG
WATER AND WASTE DEPARTMENT
ENGINEERING DIVISION

2021 WATER MAIN RENEWALS
CONTRACT 2

MCKELVEY STREET (W-LEG)
LOGAN AVE TO
113 N OF LOGAN AVE

SHEET 8 OF 19

CITY DRAWING NUMBER
D-15926

FILE PATH: R:\DRAWINGS\WATER\RENEWAL\2021 RENEWALS\Contract 2 82-2021\Construction Dwg\
FILE NAME: MCKELVEY ST & LOCK ST_R3.dwg