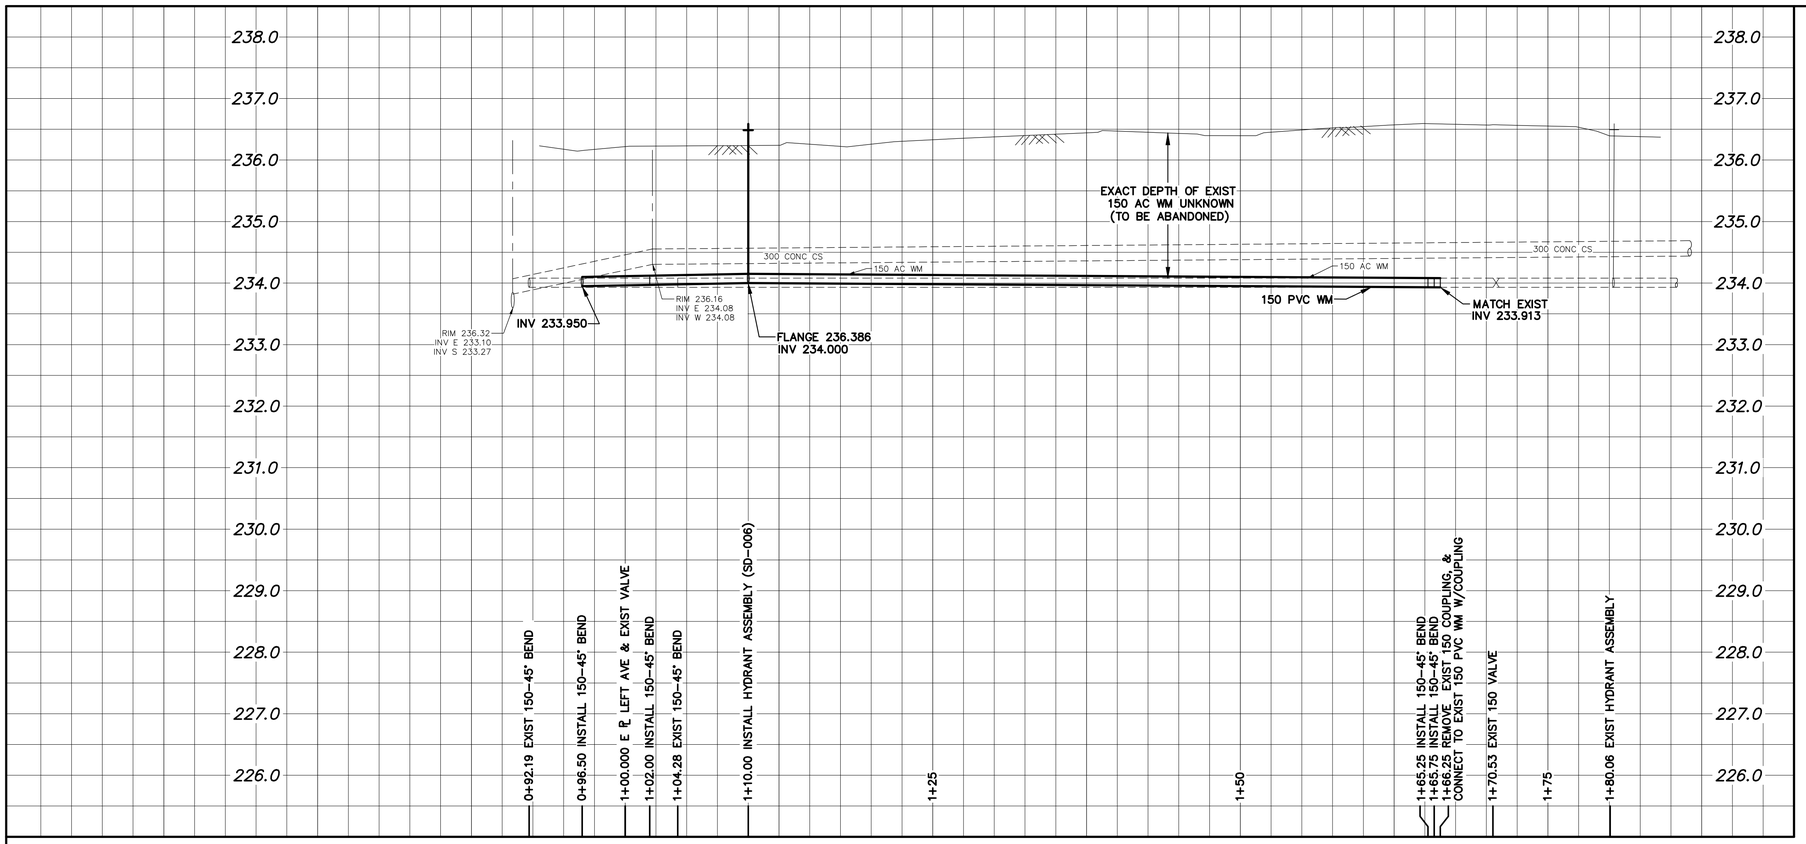

NOTE: CHAINAGES SHOWN ARE ALONG ℄ OF KANE AVENUE (N-LEG)

KANE AVENUE (N-LEG)

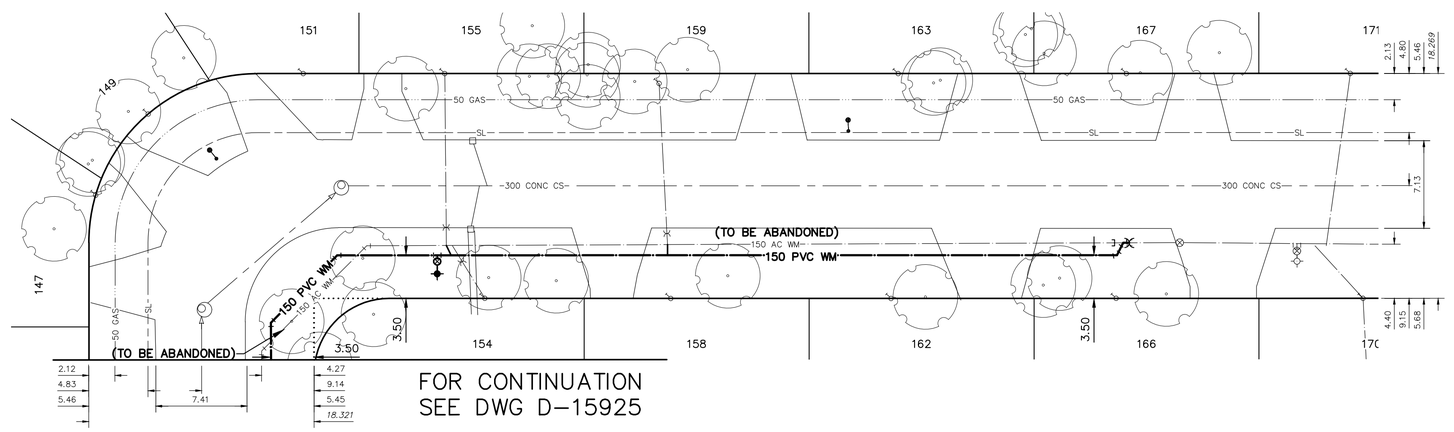

WATER SERVICE INFORMATION

ADDRESS	SIZE (mm) MATERIAL (STREET)	SIZE (mm) MATERIAL (PROP.)	SHORT & LONG MEASUREMENT	CORP LOCATION	REMARKS
147 KANE AVE RESIDENTIAL	– –	20 CU	3.76 NSL HSE 8.377 NNL KANE AVE (N-LEG)	–	RECONNECT SERVICE –
149 KANE AVE SPRINKLER	– –	20 CU	2.32 EWL HSE 14.893 NNL KANE AVE (N-LEG)	–	RECONNECT SERVICE –
150 KANE AVE COMMERCIAL	– –	20 CU	3.91 WEL HSE 15.242 WEL KANE AVE (W-LEG)	–	RECONNECT SERVICE –
151 KANE AVE COMMERCIAL	– –	20 CU	2.61 WEL HSE .885 WEL KANE AVE (W-LEG)	–	RECONNECT SERVICE –
154 KANE AVE RESIDENTIAL	20 CU	20 CU	6.72 WEL HSE 13.854 EEL KANE AVE (W-LEG)	2.7 W OF S/C	RECONNECT SERVICE –
155 KANE AVE RESIDENTIAL	20 CU	20 CU	2.89 EWL HSE 10.631 EEL KANE AVE (W-LEG)	OPP OF S/C	RECONNECT SERVICE –
158 KANE AVE RESIDENTIAL	20 CU	20 CU	6.21 WEL HSE 28.937 EEL KANE AVE (W-LEG)	–	RECONNECT SERVICE –
159 KANE AVE RESIDENTIAL	– –	20 CU	5.69 WEL HSE 28.059 EEL KANE AVE (W-LEG)	0.7 E OF S/C	RECONNECT SERVICE –
162 KANE AVE RESIDENTIAL	– –	20 CU	4.03 WEL HSE 28.059 EEL KANE AVE (W-LEG)	–	RECONNECT SERVICE –
163 KANE AVE SPRINKLER	– –	20 CU	9.69 WEL HSE 46.61 EEL KANE AVE (W-LEG)	–	RECONNECT SERVICE –
167 KANE AVE COMMERCIAL	– –	20 CU	6.12 EWL HSE 23.06 WWL RIGHT ST	–	RECONNECT SERVICE –

* SERVICES TO BE RENEWED TO ℄. ALL OTHERS TO BE RECONNECTED

FOR WATER SERVICE TABLE SEE DWG X-######

FOR INDEX SEE D-15920

NOTE: ALL VALVES TO BE INSTALLED COUNTERCLOCKWISE TO CLOSE

METRIC
WHOLE NUMBERS INDICATE MILLIMETRES
DECIMALIZED NUMBERS INDICATE METRES

0.0 5.0 10.0 15.0 20.0 25.0

WARNING

IF POWER EQUIPMENT OR EXPLOSIVES ARE TO BE USED FOR EXCAVATION ON THIS PROJECT THE CONTRACTOR MUST:

1) NOTIFY THE GAS COMPANY OF THE PROPOSED LOCATION OF EXCAVATION.

2) TAKE PRECAUTION TO AVOID DAMAGE TO GAS COMPANY INSTALLATIONS.

SEE PROVINCIAL REGULATION 210/72 FOR DETAILS

LOCATION APPROVED
UNDERGROUND STRUCTURES

SUPV. U/G STRUCTURES COMMITTEE _____ DATE _____

NOTE:

LOCATION OF UNDERGROUND STRUCTURES AS SHOWN ARE BASED ON THE BEST INFORMATION AVAILABLE BUT NO GUARANTEE IS GIVEN THAT ALL EXISTING UTILITIES ARE SHOWN OR THAT THE GIVEN LOCATIONS ARE EXACT. CONFIRMATION OF EXISTENCE AND EXACT LOCATION OF ALL SERVICES MUST BE OBTAINED FROM THE INDIVIDUAL UTILITIES BEFORE PROCEEDING WITH CONSTRUCTION.

VERTICAL DATUM: CGVD28 (HT2.0 Geoid)

HORIZONTAL DATUM: NAD83 (June 1990), Zone 14

NO.	REVISIONS	DATE	BY

DESIGNED BY	JB	CHECKED BY	SC
DRAWN BY	RS	APPROVED BY	KZ
SCALE: HORIZONTAL	1:250	RELEASED FOR CONSTRUCTION	
VERTICAL	1:50		
DATE	2021 05 10	DATE	

PLOT DATE: 2021 05 10

ENGINEER'S SEAL

ORIGINAL SIGNED BY S.R.J. COURNOYER 21/05/07

CONSULTANT DRAWING NUMBER

–

BID OPPORTUNITY: 82-2021
CONTRACT NUMBER: 2

Winnipeg

THE CITY OF WINNIPEG
WATER AND WASTE DEPARTMENT
ENGINEERING DIVISION

2021 WATER MAIN RENEWALS
CONTRACT X

KANE AVENUE (N-LEG)
KANE AVENUE (W-LEG) TO
85 E OF KANE AVENUE (W-LEG)

SHEET 7 OF 19

CITY DRAWING NUMBER

D-15925

FILE PATH: R:\DRAWINGS\WATER\RENEWAL\2021 RENEWALS\Contract 2 82-2021\Construction Dwg\
FILE NAME: KANE AVE.dwg