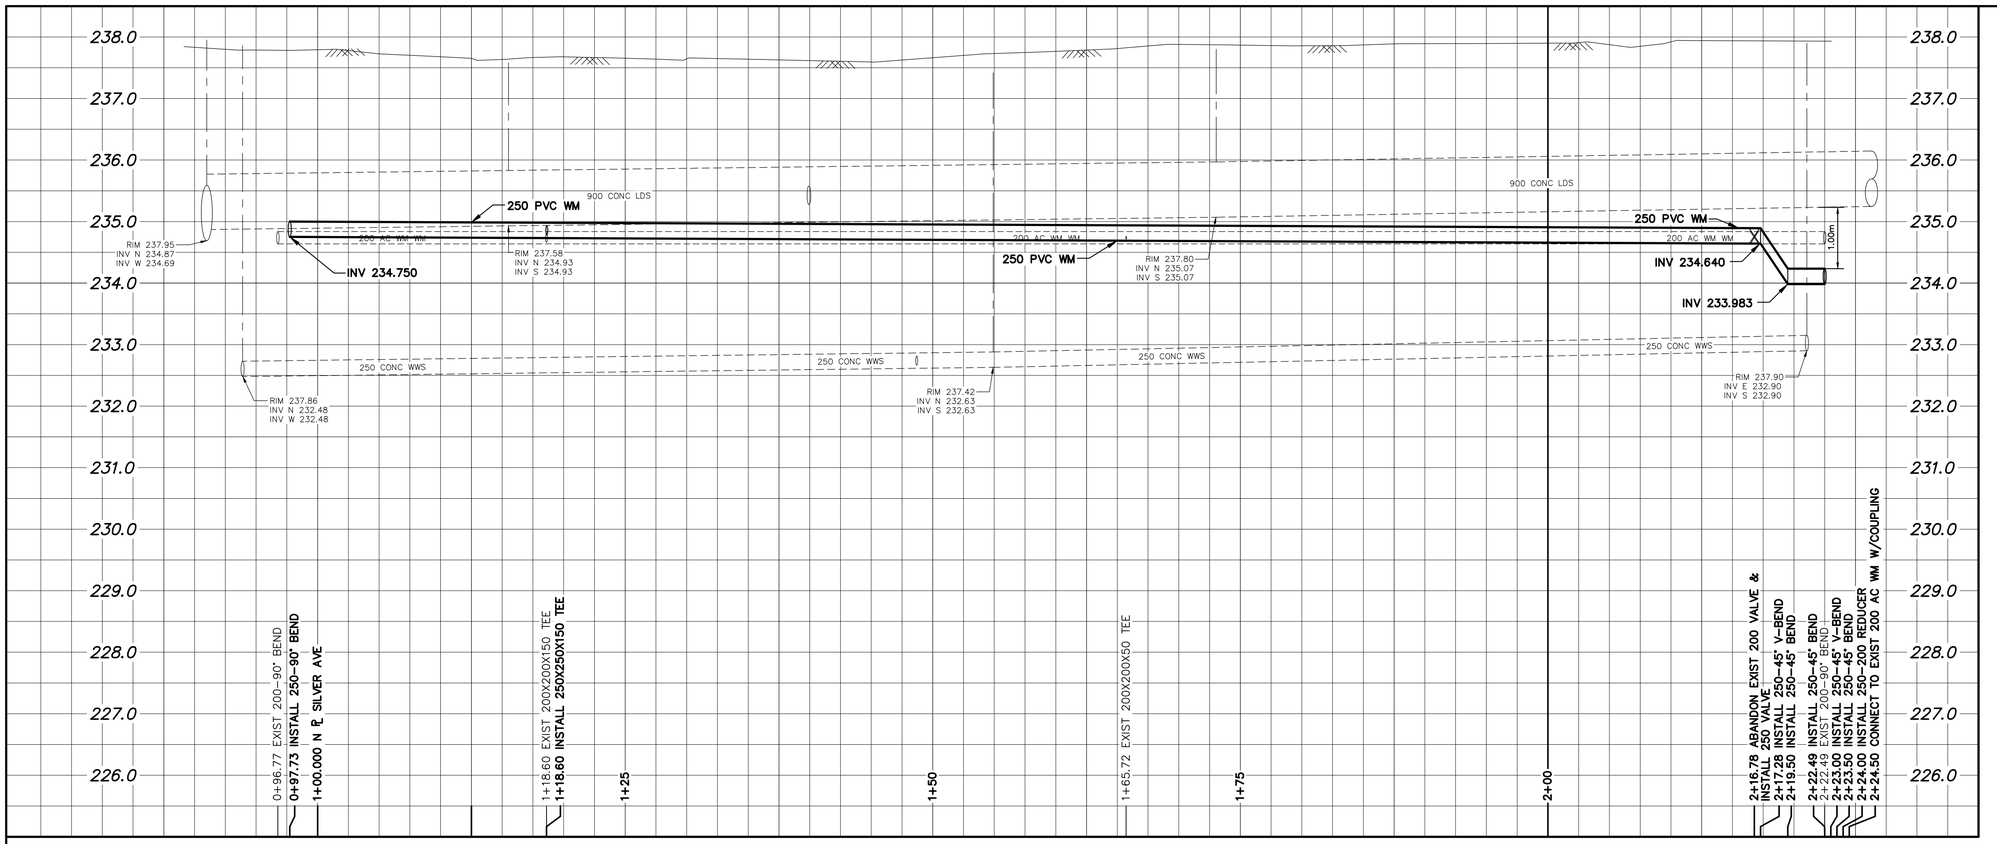

NOTE: CHAINAGES SHOWN ARE ALONG W. ℄ OF LANE (SILVER AVENUE)

LANE (SILVER AVENUE)

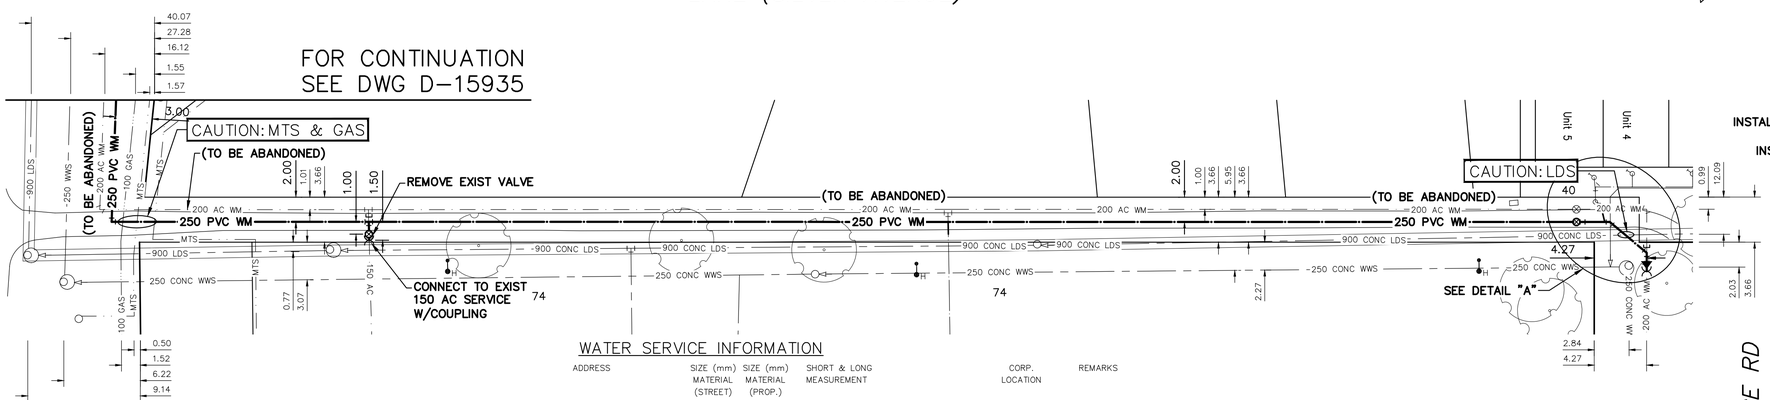

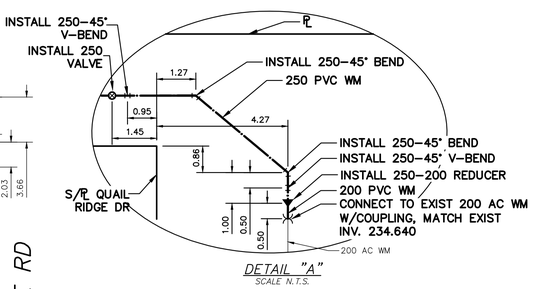

DETAIL "A"
SCALE N.T.S.

QUAIL RIDGE RD

WATER SERVICE INFORMATION

ADDRESS	SIZE (mm) MATERIAL (STREET)	SIZE (mm) MATERIAL (PROP.)	SHORT & LONG MEASUREMENT	CORP. LOCATION	REMARKS
40 QUAIL RIDGE RD RESIDENTIAL	38 CU	38 CU	6.10 NSL HSE UNIT 5 0.098 NSL QUAIL RIDGE RD	1.6 N OF S/C	RECONNECT SERVICE –
72 QUAIL RIDGE RD RESIDENTIAL	50 CU	50 CU	14.47 NSL HSE #74 52.370 SSL QUAIL RIDGE RD	OPP OF S/C	RECONNECT SERVICE SHARED WITH 74/76/78
74 QUAIL RIDGE RD RESIDENTIAL	50 CU	50 CU	14.47 NSL HSE 52.370 SSL QUAIL RIDGE RD	OPP OF S/C	RECONNECT SERVICE –
74 QUAIL RIDGE RD COMMERCIAL	150 CU	150 CU	14.47 NSL HSE 52.370 SSL QUAIL RIDGE RD	OPP OF S/C	RECONNECT SERVICE –
76 QUAIL RIDGE RD RESIDENTIAL	50 CU	50 CU	14.47 NSL HSE #74 52.370 SSL QUAIL RIDGE RD	OPP OF S/C	RECONNECT SERVICE SHARED WITH 72/74/78
78 QUAIL RIDGE RD RESIDENTIAL	50 CU	50 CU	14.47 NSL HSE #74 52.370 SSL QUAIL RIDGE RD	OPP OF S/C	RECONNECT SERVICE SHARED WITH 72/74/76

* SERVICES TO BE RENEWED TO ℄. ALL OTHERS TO BE RECONNECTED

FOR INDEX SEE D-15920

NOTE: ALL VALVES TO BE INSTALLED CLOCKWISE TO CLOSE

WARNING

IF POWER EQUIPMENT OR EXPLOSIVES ARE TO BE USED FOR EXCAVATION ON THIS PROJECT THE CONTRACTOR MUST:

1) NOTIFY THE GAS COMPANY OF THE PROPOSED LOCATION OF EXCAVATION.

2) TAKE PRECAUTION TO AVOID DAMAGE TO GAS COMPANY INSTALLATIONS.

SEE PROVINCIAL REGULATION 210/72 FOR DETAILS

LOCATION APPROVED
UNDERGROUND STRUCTURES

SUPV. U/G STRUCTURES COMMITTEE _____ DATE _____

NOTE:

LOCATION OF UNDERGROUND STRUCTURES AS SHOWN ARE BASED ON THE BEST INFORMATION AVAILABLE BUT NO GUARANTEE IS GIVEN THAT ALL EXISTING UTILITIES ARE SHOWN OR THAT THE GIVEN LOCATIONS ARE EXACT. CONFIRMATION OF EXISTENCE AND EXACT LOCATION OF ALL SERVICES MUST BE OBTAINED FROM THE INDIVIDUAL UTILITIES BEFORE PROCEEDING WITH CONSTRUCTION.

VERTICAL DATUM: CGVD28 (HT2.0 Geoid)

HORIZONTAL DATUM: NAD83 (June 1990), Zone 14

NO.	REVISIONS	DATE	BY

DESIGNED BY	JB	CHECKED BY	SC
DRAWN BY	AJ	APPROVED BY	KZ
SCALE: HORIZONTAL	1:250	RELEASED FOR CONSTRUCTION	
VERTICAL	1:50		
DATE	2021 05 10	DATE	

PLOT DATE: 2021 05 10

ENGINEER'S SEAL

ORIGINAL SIGNED BY S.R.J. COURNOYER 21/05/07

CONSULTANT DRAWING NUMBER –

BID OPPORTUNITY: 82-2021
CONTRACT NUMBER: 2

FILE PATH: R:\DRAWINGS\WATER\RENEWAL\2021 RENEWALS\Contract 2 82-2021\Construction Dwg\
FILE NAME: SILVER AVE_ROB.dwg

Winnipeg

THE CITY OF WINNIPEG
WATER AND WASTE DEPARTMENT
ENGINEERING DIVISION

2021 WATER MAIN RENEWALS
CONTRACT 2

SILVER AVENUE
SILVER STREET TO
123.5 N OF SILVER STREET

SHEET 17 OF 19

CITY DRAWING NUMBER

D-15935

METRIC
WHOLE NUMBERS INDICATE MILLIMETRES
DECIMALIZED NUMBERS INDICATE METRES

0.0 5.0 10.0 15.0 20.0 25.0