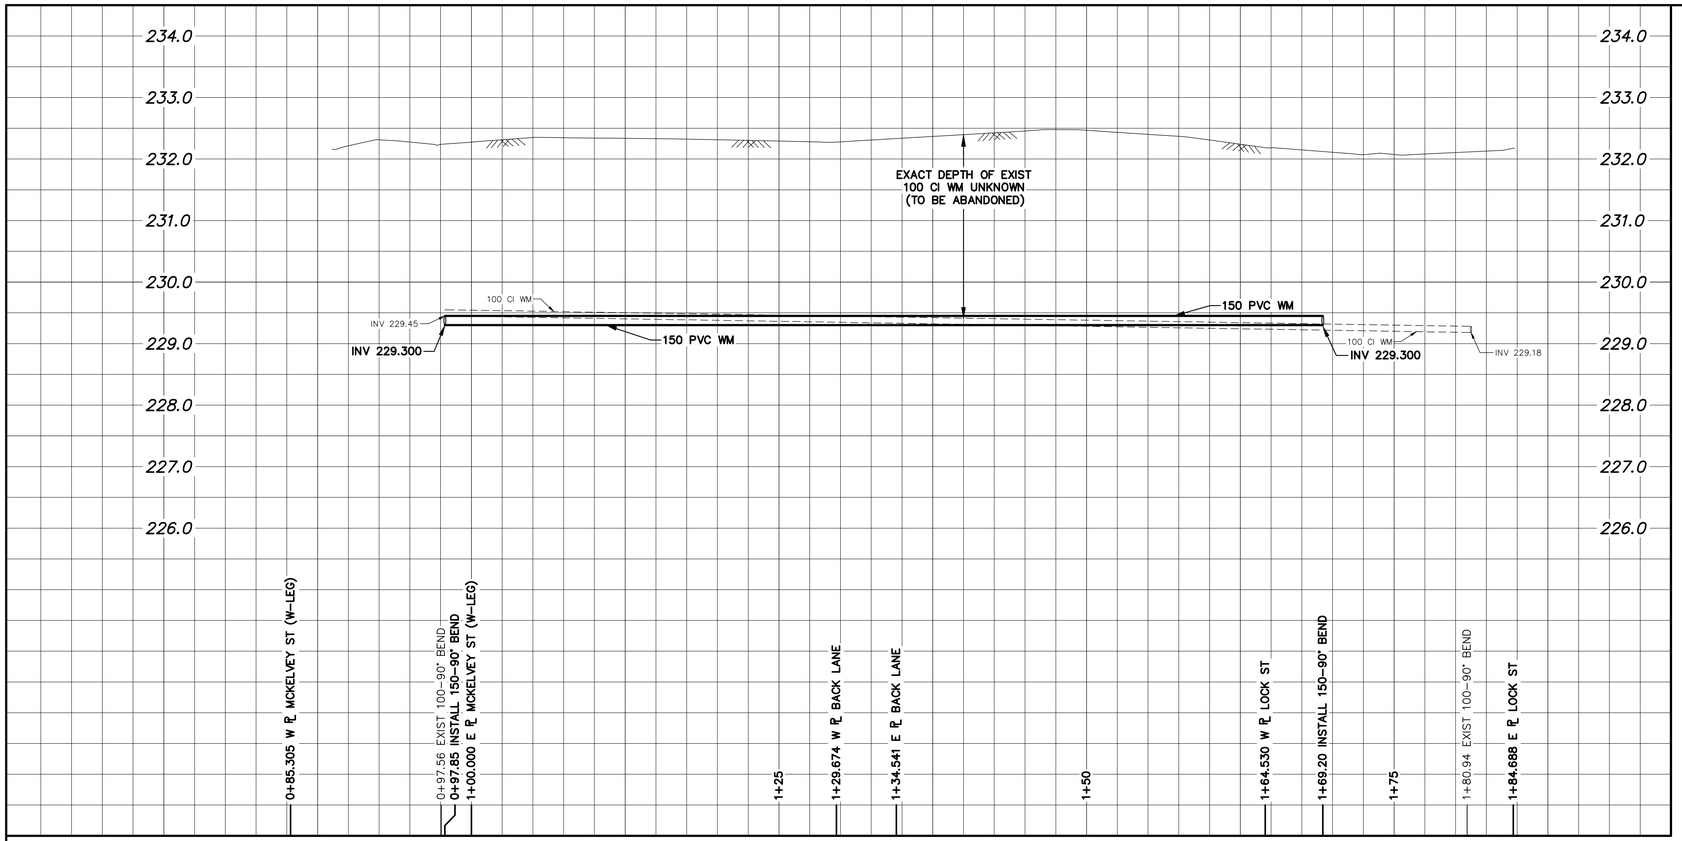

NOTE: CHAINAGES SHOWN ARE ALONG N. ℄ OF MCKELVEY STREET (N-LEG)

MCKELVEY STREET (N-LEG)

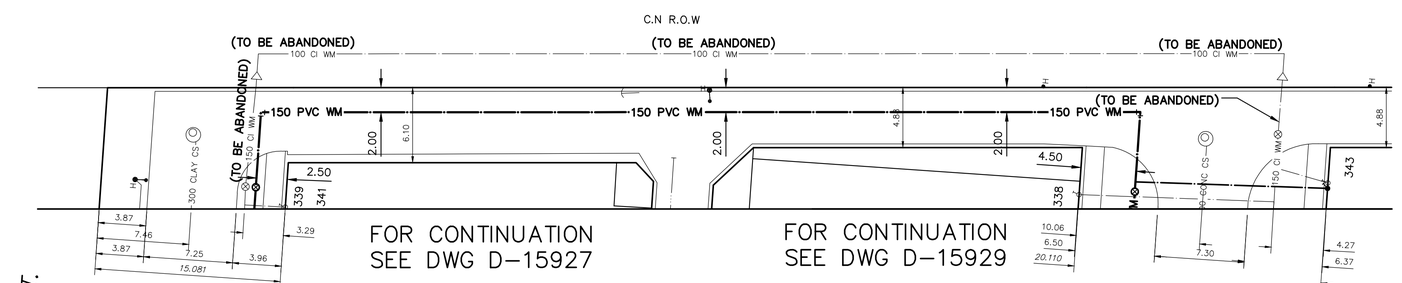

MCKELVEY ST. N LEG

LOCK ST.

FOR INDEX SEE D-15920

NOTE: ALL VALVES TO BE INSTALLED COUNTERCLOCKWISE TO CLOSE

METRIC
WHOLE NUMBERS INDICATE MILLIMETRES
DECIMALIZED NUMBERS INDICATE METRES

0.0 5.0 10.0 15.0 20.0 25.0

WARNING

IF POWER EQUIPMENT OR EXPLOSIVES ARE TO BE USED FOR EXCAVATION ON THIS PROJECT THE CONTRACTOR MUST:

1) NOTIFY THE GAS COMPANY OF THE PROPOSED LOCATION OF EXCAVATION.

2) TAKE PRECAUTION TO AVOID DAMAGE TO GAS COMPANY INSTALLATIONS.

SEE PROVINCIAL REGULATION 210/72 FOR DETAILS

LOCATION APPROVED
UNDERGROUND STRUCTURES

SUPV. U/G STRUCTURES COMMITTEE _____ DATE _____

NOTE:

LOCATION OF UNDERGROUND STRUCTURES AS SHOWN ARE BASED ON THE BEST INFORMATION AVAILABLE BUT NO GUARANTEE IS GIVEN THAT ALL EXISTING UTILITIES ARE SHOWN OR THAT THE GIVEN LOCATIONS ARE EXACT. CONFIRMATION OF EXISTENCE AND EXACT LOCATION OF ALL SERVICES MUST BE OBTAINED FROM THE INDIVIDUAL UTILITIES BEFORE PROCEEDING WITH CONSTRUCTION.

VERTICAL DATUM: CGVD28 (HT2.0 Geoid)

HORIZONTAL DATUM: NAD83 (June 1990), Zone 14

NO.	REVISIONS	DATE	BY

DESIGNED BY	JB	CHECKED BY	SC
DRAWN BY	AJ	APPROVED BY	KZ
SCALE:		RELEASED FOR CONSTRUCTION	
HORIZONTAL	1: 250		
VERTICAL	1: 50		
DATE	2021 05 10	DATE	

PLOT DATE: 2021 05 10

ENGINEER'S SEAL

ORIGINAL SIGNED BY S.R.J. COURNOYER 21/05/07

CONSULTANT DRAWING NUMBER

–

BID OPPORTUNITY: 82-2021
CONTRACT NUMBER: 2

Winnipeg

THE CITY OF WINNIPEG

WATER AND WASTE DEPARTMENT
ENGINEERING DIVISION

2021 WATER MAIN RENEWALS
CONTRACT 2

MCKELVEY STREET (N-LEG)

MCKELVEY ST (W-LEG) TO LOCK ST

SHEET 10 OF 19

CITY DRAWING NUMBER

D-15928

FILE PATH: R:\DRAWINGS\WATER\RENEWAL\2021 RENEWALS\Contract 2 82-2021\Construction Dwg\
FILE NAME: MCKELVEY ST & LOCK ST_R3.dwg