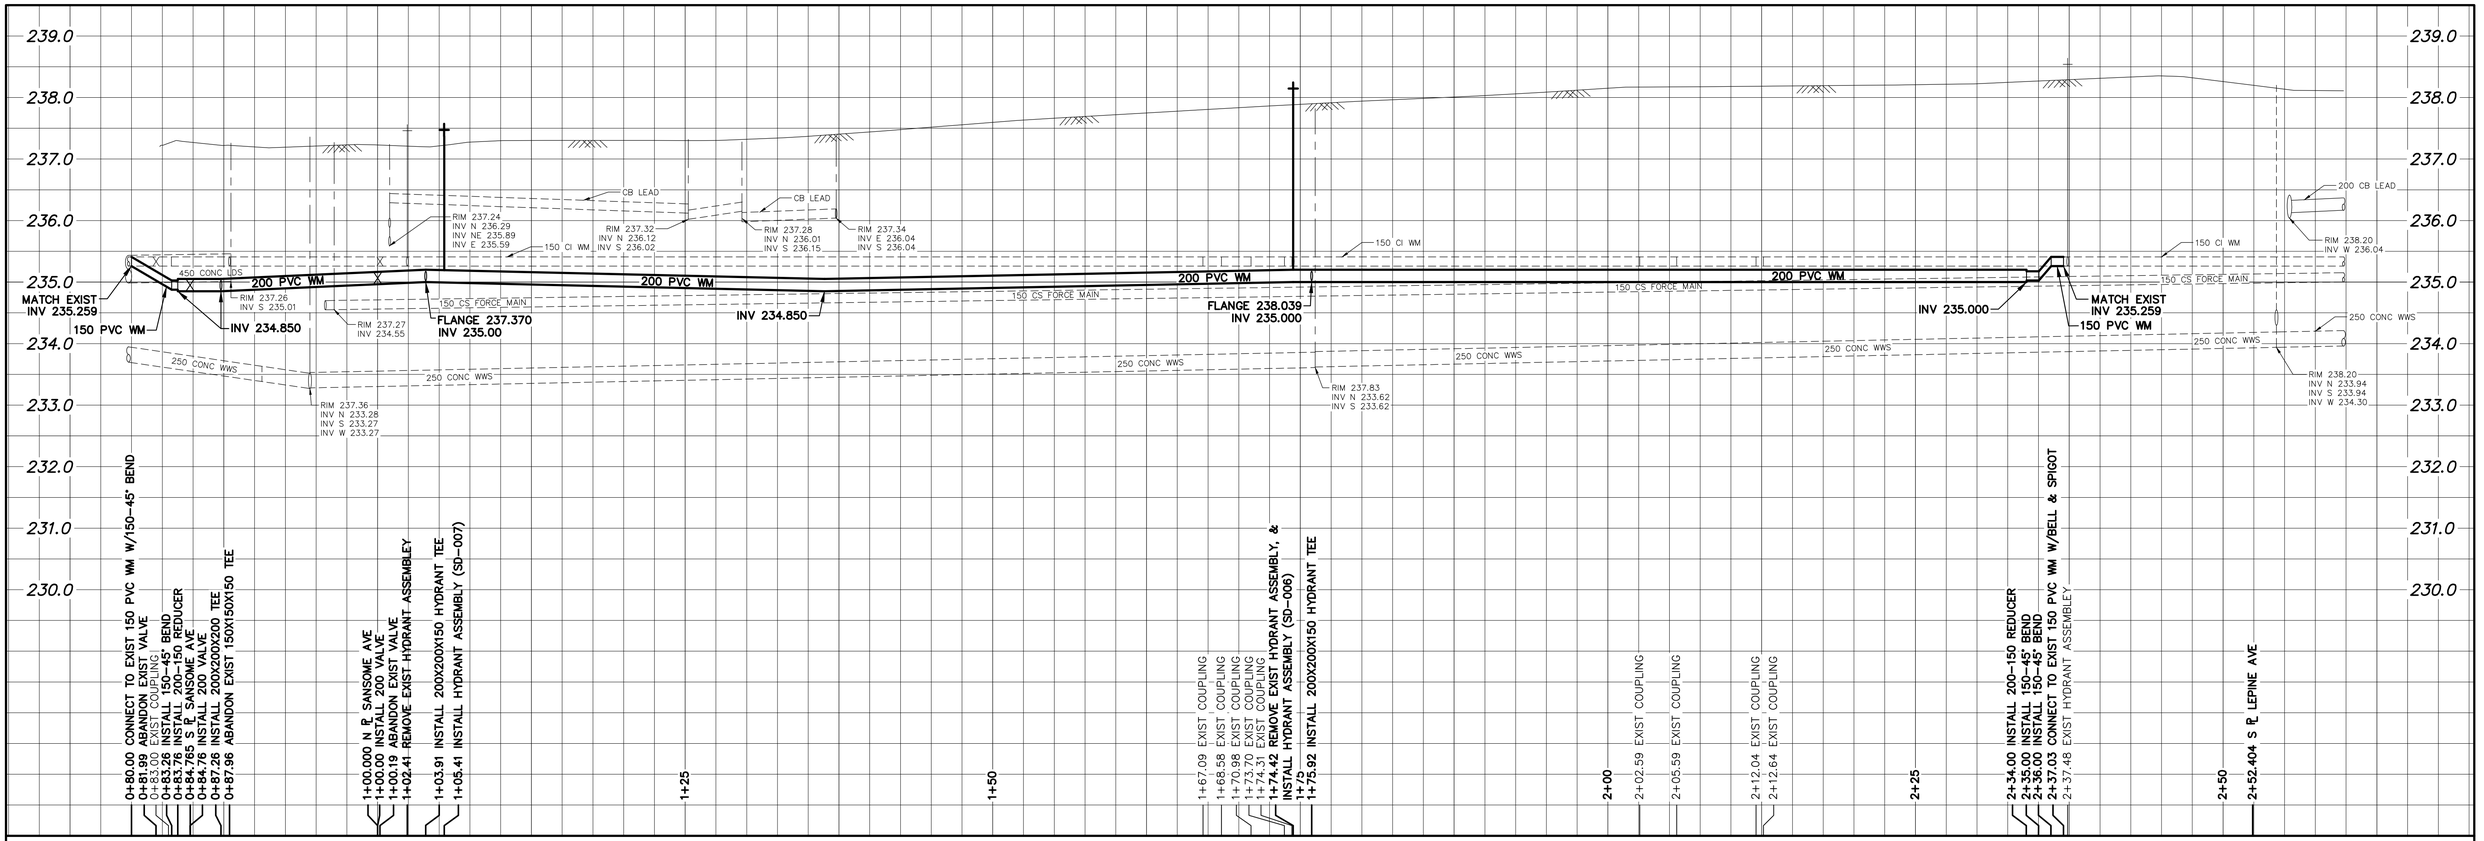

NOTE: CHAINAGES SHOWN ARE ALONG W. ℄ OF ST CHARLES STREET

ST CHARLES STREET

FOR CONTINUATION SEE DWG D-15933

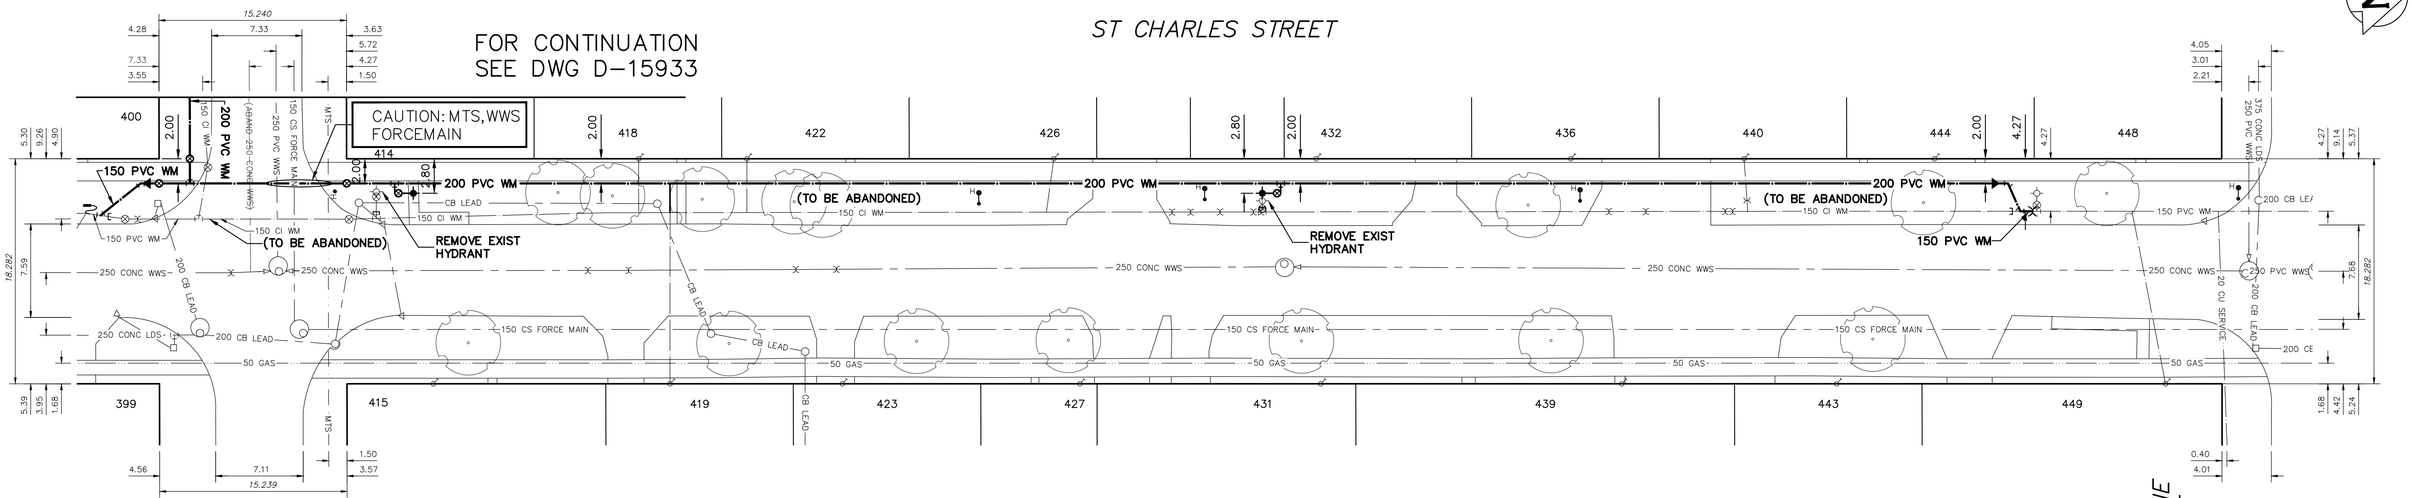

SANSOME AVE

LEPINE AVE

FOR WATER SERVICE TABLE SEE DWG D-15933

FOR INDEX SEE D-15920

NOTE: ALL VALVES TO BE INSTALLED CLOCKWISE TO CLOSE

METRIC
WHOLE NUMBERS INDICATE MILLIMETRES
DECIMALIZED NUMBERS INDICATE METRES

0.0 5.0 10.0 15.0 20.0 25.0

WARNING

IF POWER EQUIPMENT OR EXPLOSIVES ARE TO BE USED FOR EXCAVATION ON THIS PROJECT THE CONTRACTOR MUST:

1) NOTIFY THE GAS COMPANY OF THE PROPOSED LOCATION OF EXCAVATION.

2) TAKE PRECAUTION TO AVOID DAMAGE TO GAS COMPANY INSTALLATIONS.

SEE PROVINCIAL REGULATION 210/72 FOR DETAILS

LOCATION APPROVED
UNDERGROUND STRUCTURES

SUPV. U/G STRUCTURES COMMITTEE _____ DATE _____

NOTE:

LOCATION OF UNDERGROUND STRUCTURES AS SHOWN ARE BASED ON THE BEST INFORMATION AVAILABLE BUT NO GUARANTEE IS GIVEN THAT ALL EXISTING UTILITIES ARE SHOWN OR THAT THE GIVEN LOCATIONS ARE EXACT. CONFIRMATION OF EXISTENCE AND EXACT LOCATION OF ALL SERVICES MUST BE OBTAINED FROM THE INDIVIDUAL UTILITIES BEFORE PROCEEDING WITH CONSTRUCTION.

VERTICAL DATUM: CGVD28 (HT2.0 Geoid)

HORIZONTAL DATUM: NAD83 (June 1990), Zone 14

NO.	REVISIONS	DATE	BY

DESIGNED BY	JB	CHECKED BY	SC
DRAWN BY	AJ	APPROVED BY	KZ
SCALE:		RELEASED FOR CONSTRUCTION	
HORIZONTAL	1:250		
VERTICAL	1:50		
DATE	2021 05 13	DATE	

PLOT DATE: 2021 05 13

ENGINEER'S SEAL

ORIGINAL SIGNED BY S.R.J. COURNOYER 21/05/07

CONSULTANT DRAWING NUMBER

–

BID OPPORTUNITY: 82-2021
CONTRACT NUMBER: 2

Winnipeg

THE CITY OF WINNIPEG
WATER AND WASTE DEPARTMENT
ENGINEERING DIVISION

2021 WATER MAIN RENEWALS
CONTRACT 2

ST CHARLES STREET
SANSOME AVENUE TO LEPINE AVENUE

SHEET 19 OF 19

CITY DRAWING NUMBER

D-15937

FILE PATH: R:\DRAWINGS\WATER\RENEWAL\2021 RENEWALS\Contract 2 82-2021\Construction Dwg\
FILE NAME: ST CHARLES.dwg