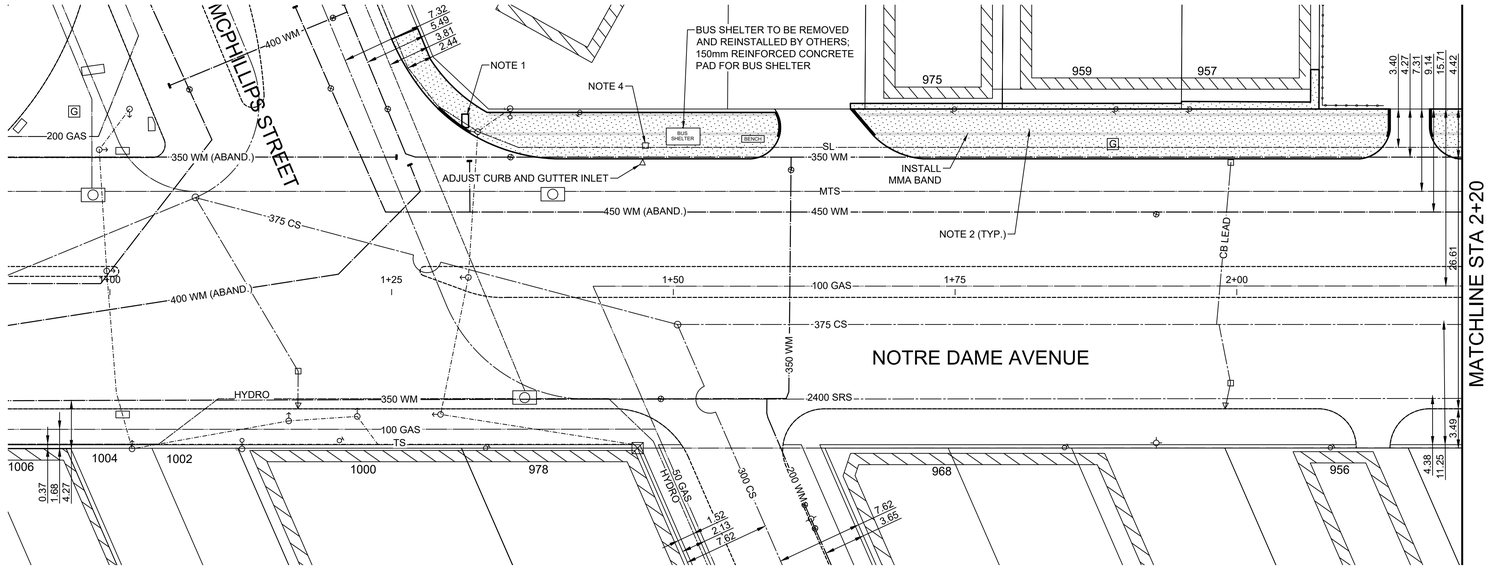

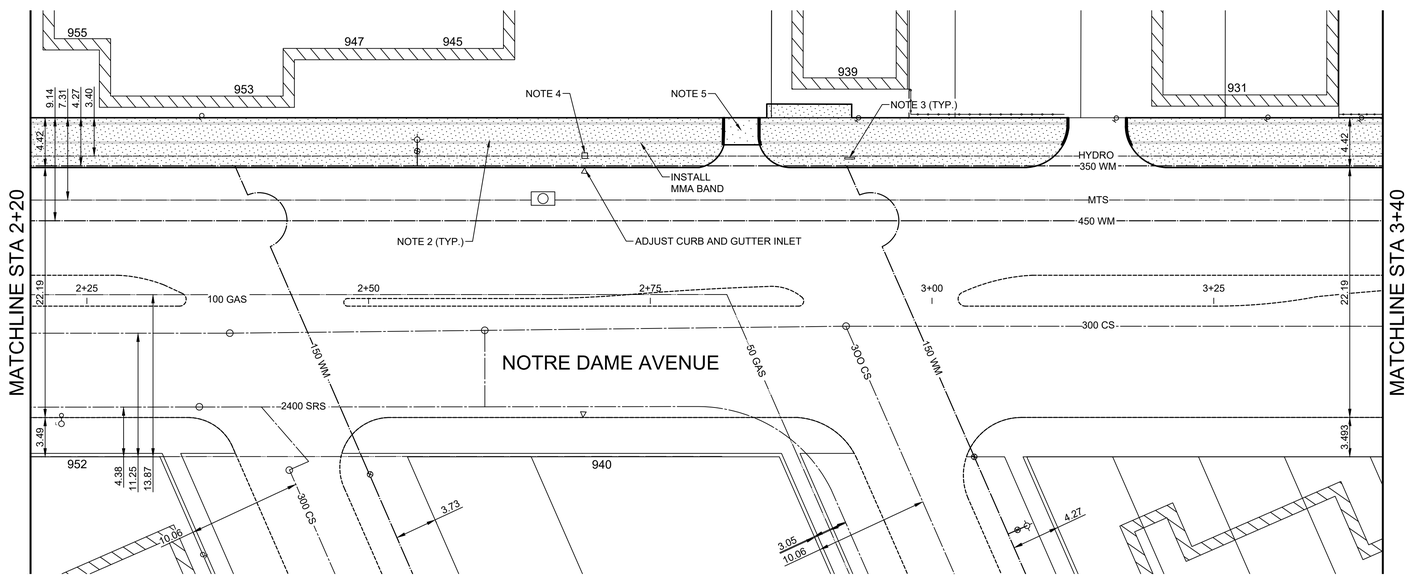

CONSTRUCTION NOTES

1. INSTALL DETECTABLE WARNING SURFACE TILE AT CURB RAMP AS PER SD-228AA (TYP.)
2. REMOVE EXISTING CONCRETE SIDEWALK AND CURB AND CONSTRUCT NEW MONOLITHIC CURB AND SIDEWALK (SD-228B)
3. SALVAGE AND REINSTALL BYCYLE HOOP
4. ADJUST CATCH BASIN, INSTALL NEW FRAME AND SOLID COVER (AP-006, AP-007) AS DIRECTED BY CONTRACT ADMINISTRATOR
5. REMOVE EXISTING PAVEMENT AND CONSTRUCT NEW 150mm REINFORCED CONCRETE PAVEMENT

GENERAL NOTES

A. PAVEMENT DIMENSIONS ARE TO BACK OF CURB
B. ALL CURB RADII UNDER 15.0m SHALL BE MODIFIED
C. CONTRACTOR TO CONFIRM THE LOCATION OF ALL UTILITIES/SERVICES IN THE FIELD PRIOR TO CONSTRUCTION
D. USE EXTREME CAUTION WHEN WORKING ABOVE UTILITY VAULTS
E. CONTRACTOR TO TAKE PRECAUTIONARY STEPS TO PROTECT EXISTING TREES WITHIN THE CONSTRUCTION LIMITS AS PER CW 1140
F. CURB REPLACEMENT AS DIRECTED BY CONTRACT ADMINISTRATOR
G. GARBAGE/RECYCLING BINS TO BE REMOVED AND REPLACED BY OTHERS
H. MMA INSTALLATION AS DIRECTED BY CONTRACT ADMINISTRATOR
I. ADJUST ALL CURB STOPS AND WATER VALVES TO GRADE

PRELIMINARY
NOT TO BE USED FOR CONSTRUCTION

METRIC
WHOLE NUMBERS INDICATE MILLIMETERS
DECIMALIZED NUMBERS INDICATE METERS

TENDER NO. 205-2022

EXISTING	LEGEND - PLAN	PROPOSED	EXISTING	LEGEND - PLAN	PROPOSED	EXISTING	LEGEND - PROFILE	PROPOSED
	HYDRANT			LDS/WWS			UTILITY BOX	
	VALVE			WATERMAIN			UTILITY MAN HOLE	
	CURB STOP			GAS			BIKE STAND	
	MANHOLE			TRAFFIC SIGNALS			WOOD FENCE	
	CATCH BASIN			HYDRO/STREET LIGHT			RAMP CURB	
	CURB INLET			MTS/SHAW			CONCRETE	
	HYDRO POLE			CURB RENEWAL			CONCRETE SIDEWALK	
	LIGHT STANDARD			PROPERTY LINE			INTERLOCKING STONE	
	TRAFFIC SIGNAL POLE		231.000	ELEVATIONS	31.000		MMA BAND	
	SURVEY BAR			TREE				
	GEODETIC BENCH MARK			TREE WELL				

LOCATION APPROVED
UNDERGROUND STRUCTURES

SUPR, U/G STRUCTURES COMMITTEE — DATE

NOTE:
LOCATION OF UNDERGROUND STRUCTURES AS SHOWN ARE BASED ON THE BEST INFORMATION AVAILABLE, BUT NO GUARANTEE IS GIVEN THAT ALL EXISTING UTILITIES ARE SHOWN OR THAT THE GIVEN LOCATIONS ARE EXACT. CONFIRMATION OF EXISTENCE AND EXACT LOCATION OF ALL SERVICES MUST BE OBTAINED FROM THE INDIVIDUAL UTILITIES BEFORE PROCEEDING WITH CONSTRUCTION.

B.M. ELEV. N/A

NO.	REVISIONS	DATE	BY
2.	SUBMITTED FOR TENDER	22/05/18	S.D.
1.	SUBMIT FOR PLAN APPROVAL	22/05/05	S.D.

ENGINEERING DIVISION
TECHNOLOGY SERVICES BRANCH
106 - 1155 PACIFIC AVE

DESIGNED BY S.D. — CHECKED BY R.W.
DRAWN BY S.D. — APPROVED BY
HOR. SCALE: 1 : 250
VERTICAL:
DATE 2022/05/18

ENGINEER'S SEAL
PROVINCE OF MANITOBA — M. E. WARKENTIN — Member — 31162 — REGISTERED PROFESSIONAL ENGINEER
2022-05-18

Winnipeg

THE CITY OF WINNIPEG
PUBLIC WORKS DEPARTMENT

NOTRE DAME AVENUE
FROM **MCPHILLIPS STREET** TO **ARLINGTON STREET**
2022 REGIONAL SIDEWALK RENEWAL
FROM **STA. 1+00** TO **STA. 3+40**

CITY DRAWING NUMBER SE-22-72
SHEET 5 OF 10
5